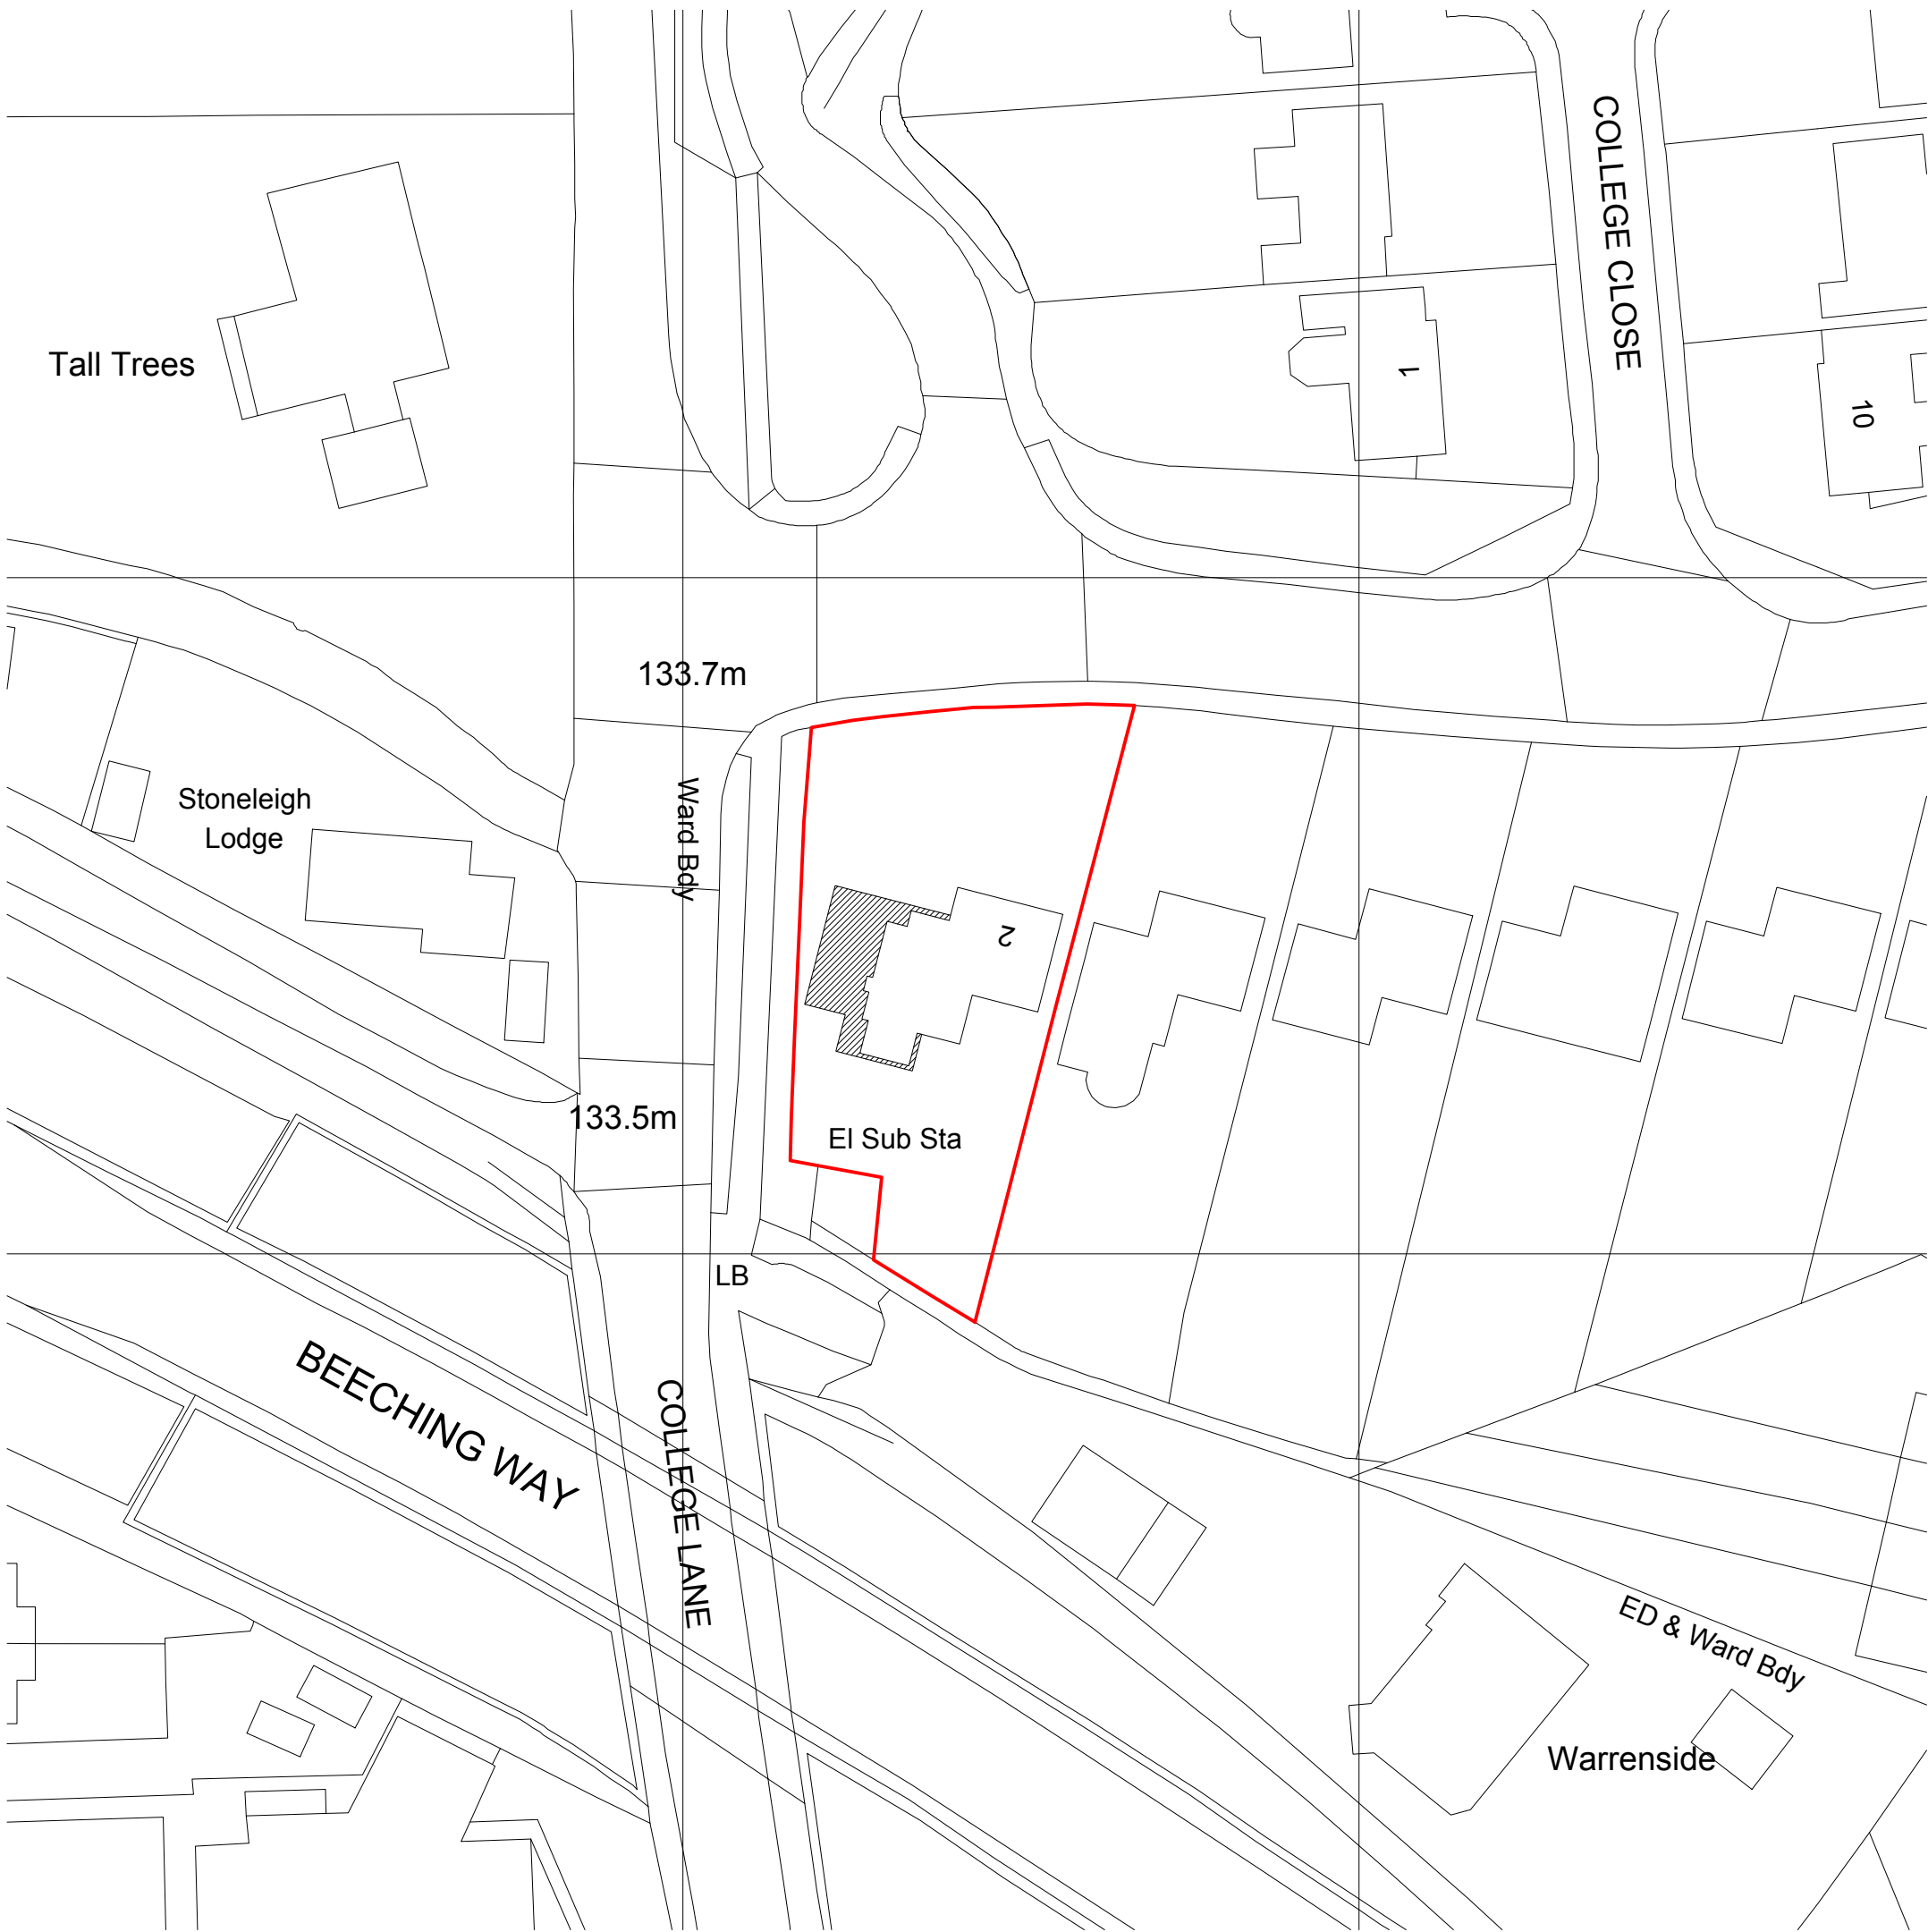


LOCATION MAP SCALE 1:1250

rev	date	description		
RB Design Corner Cottage, The Limes, Felbridge, East Grinstead, RH19 2QY Tel: 01342 523 766 Mob 07988 998 928 e-mail: info@rossbowditchdesign.co.uk				
project	2 Estcote Drive, East Grinstead, RH19 3DA	drawing WORKS	date 03.03.26	job no
client	Ms. Vicky Watson	LOCATION MAP - BLOCK PLAN	scale @	drawing no PLN 10