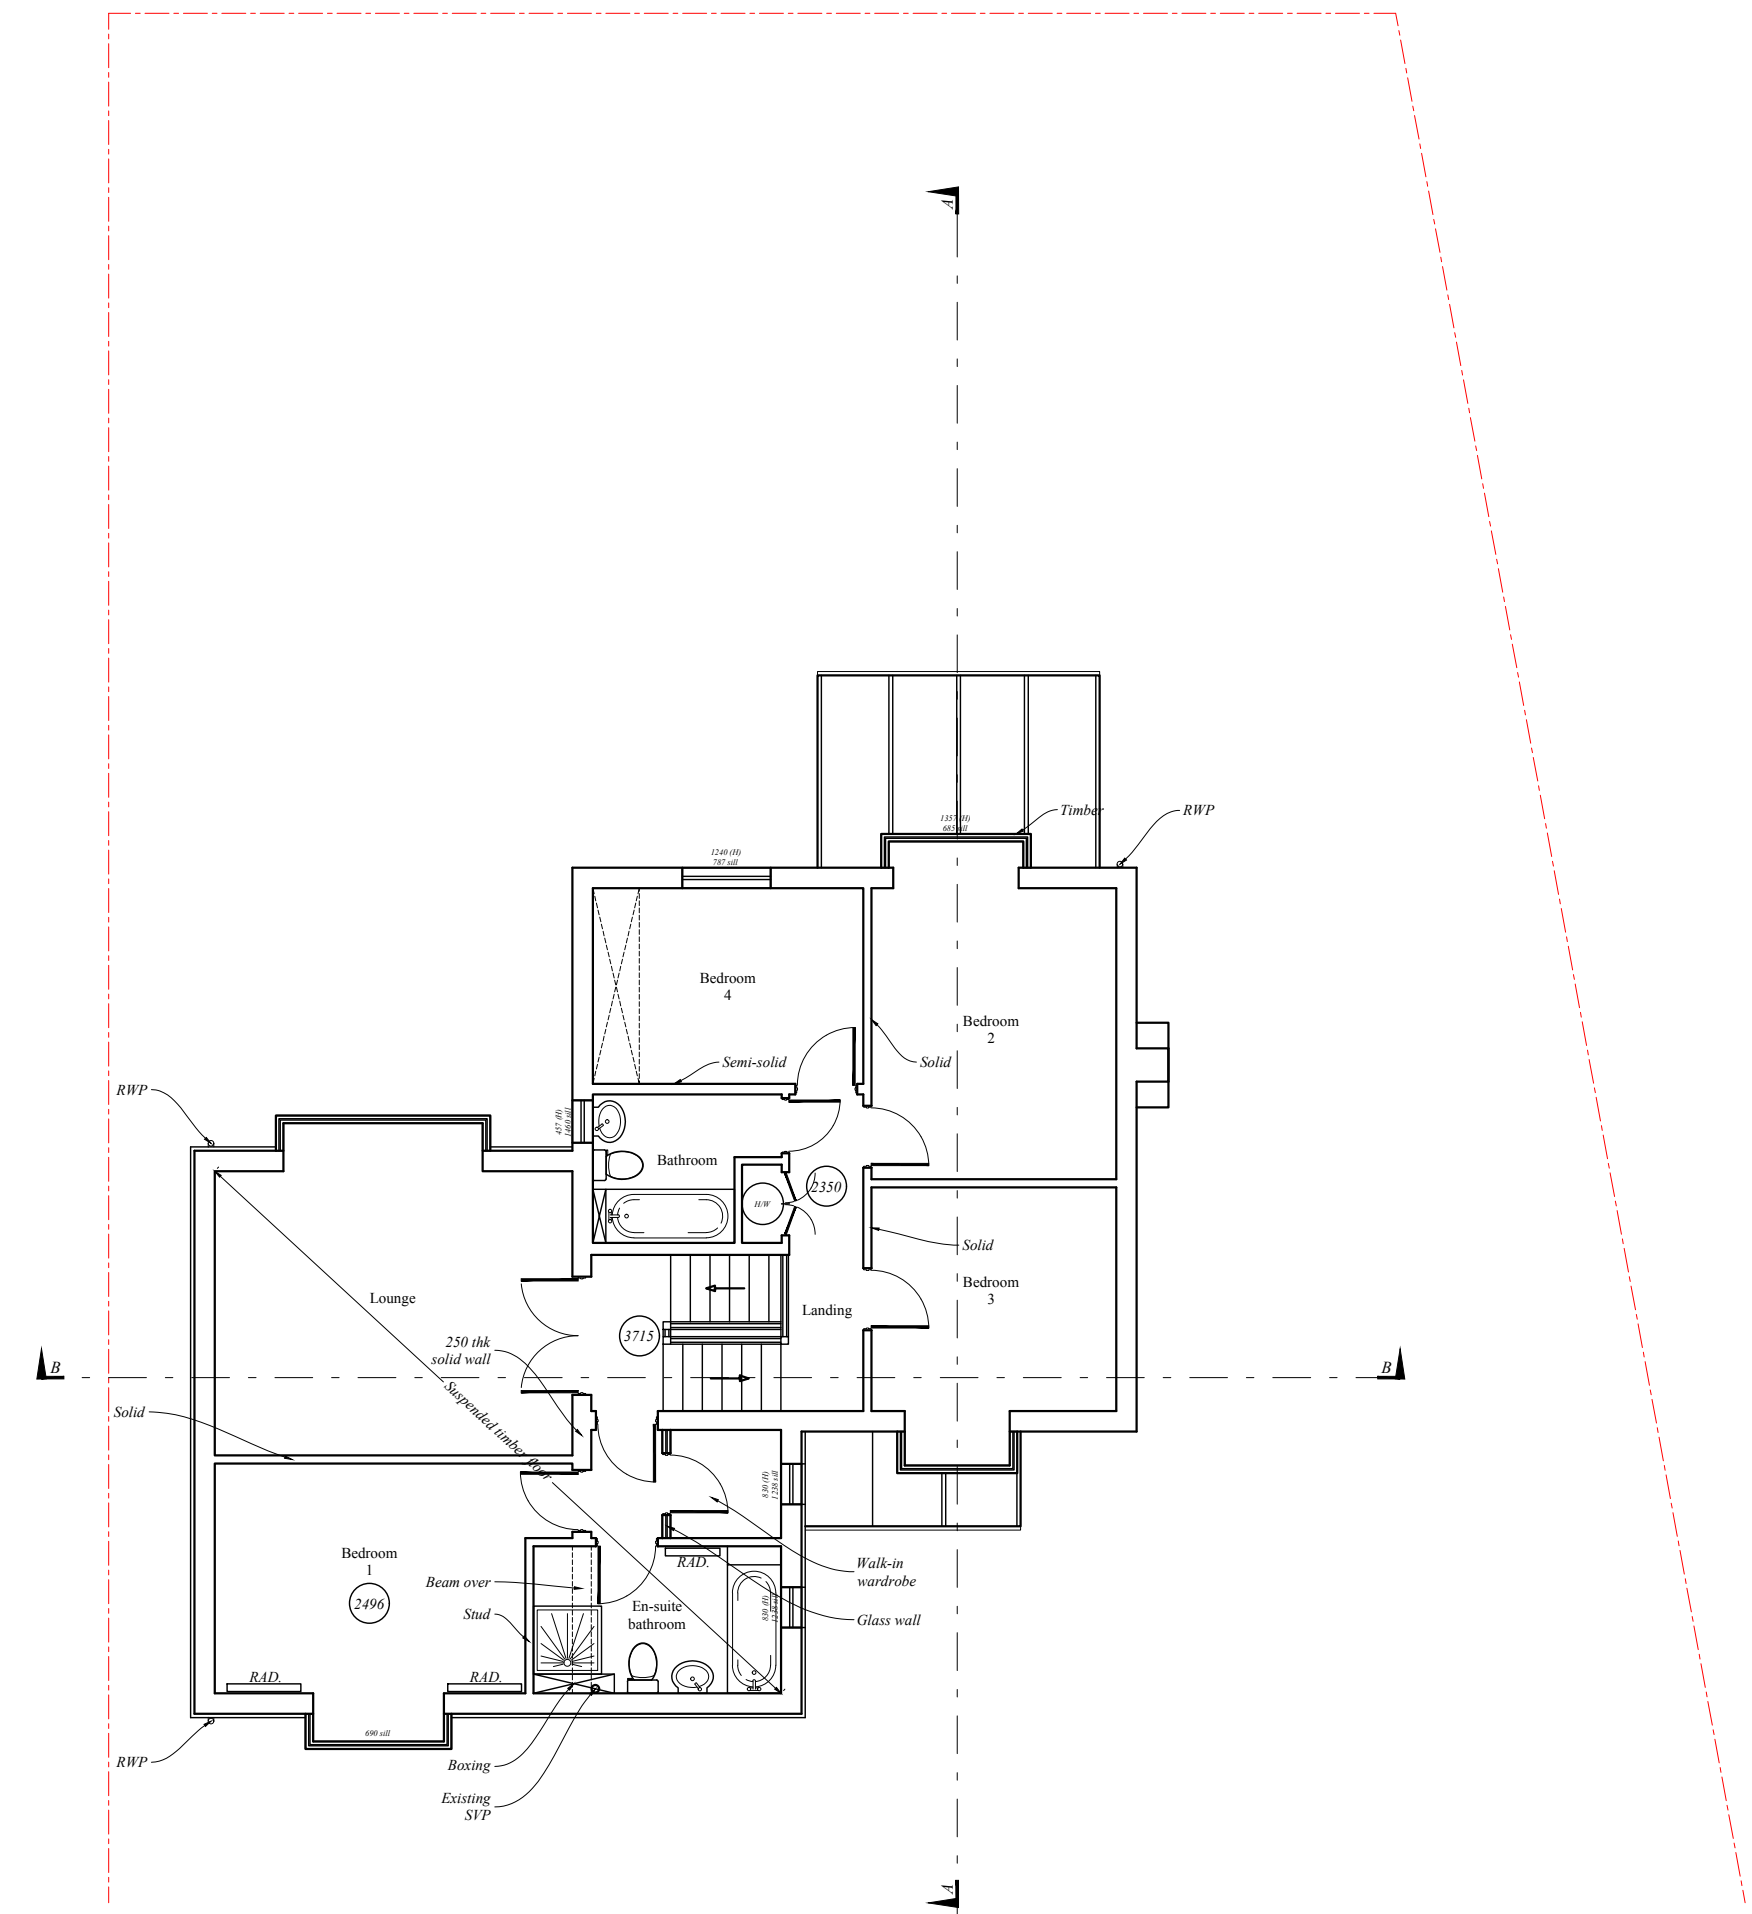
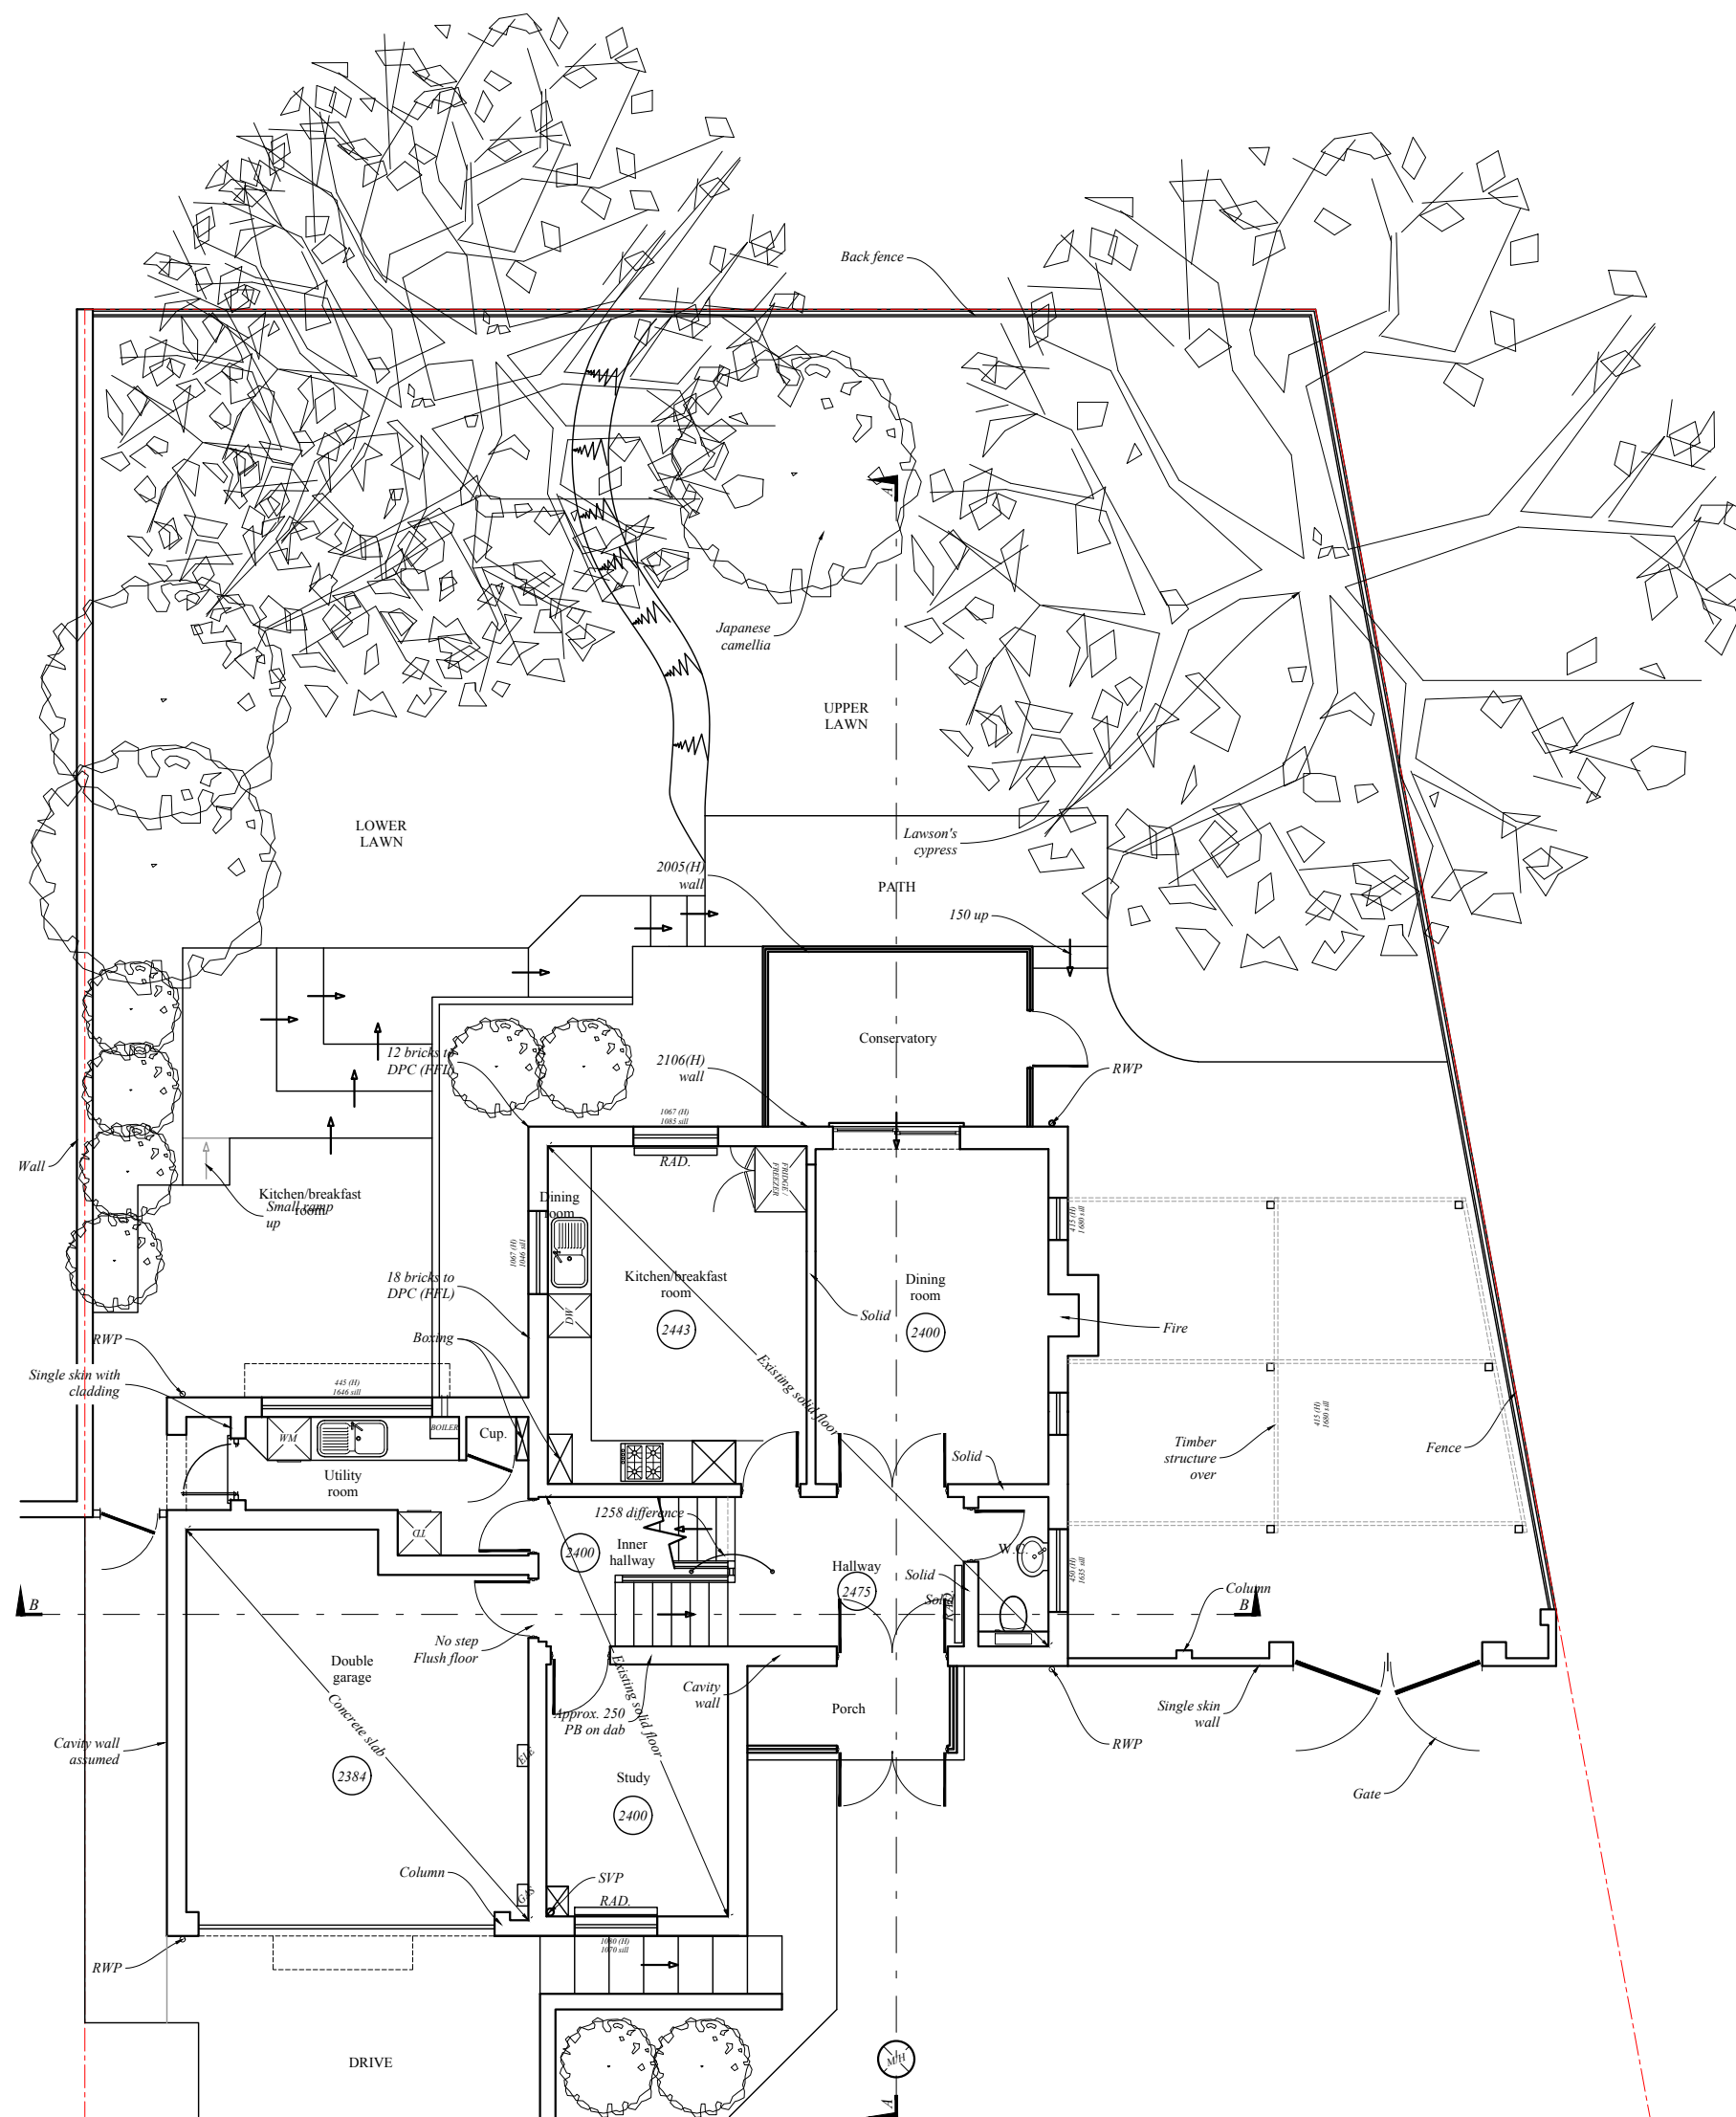


rev	date	description	
RB Design <i>Corner Cottage, The Limes, Faldreth, East Grinstead, RH19 2QY</i> <i>Tel: 01342 523 766 Mob 07988 998 928 e-mail: info@rossbouditchdesign.co.uk</i>			
project	drawing	date	job no
2 Estcott Drive, East Grinstead, RH19 3DA	WORKS	03.03.26	
client: Ms. Vicky Watson	PLANS EXISTING	scale (1/)	1:100
			PLAN 01