




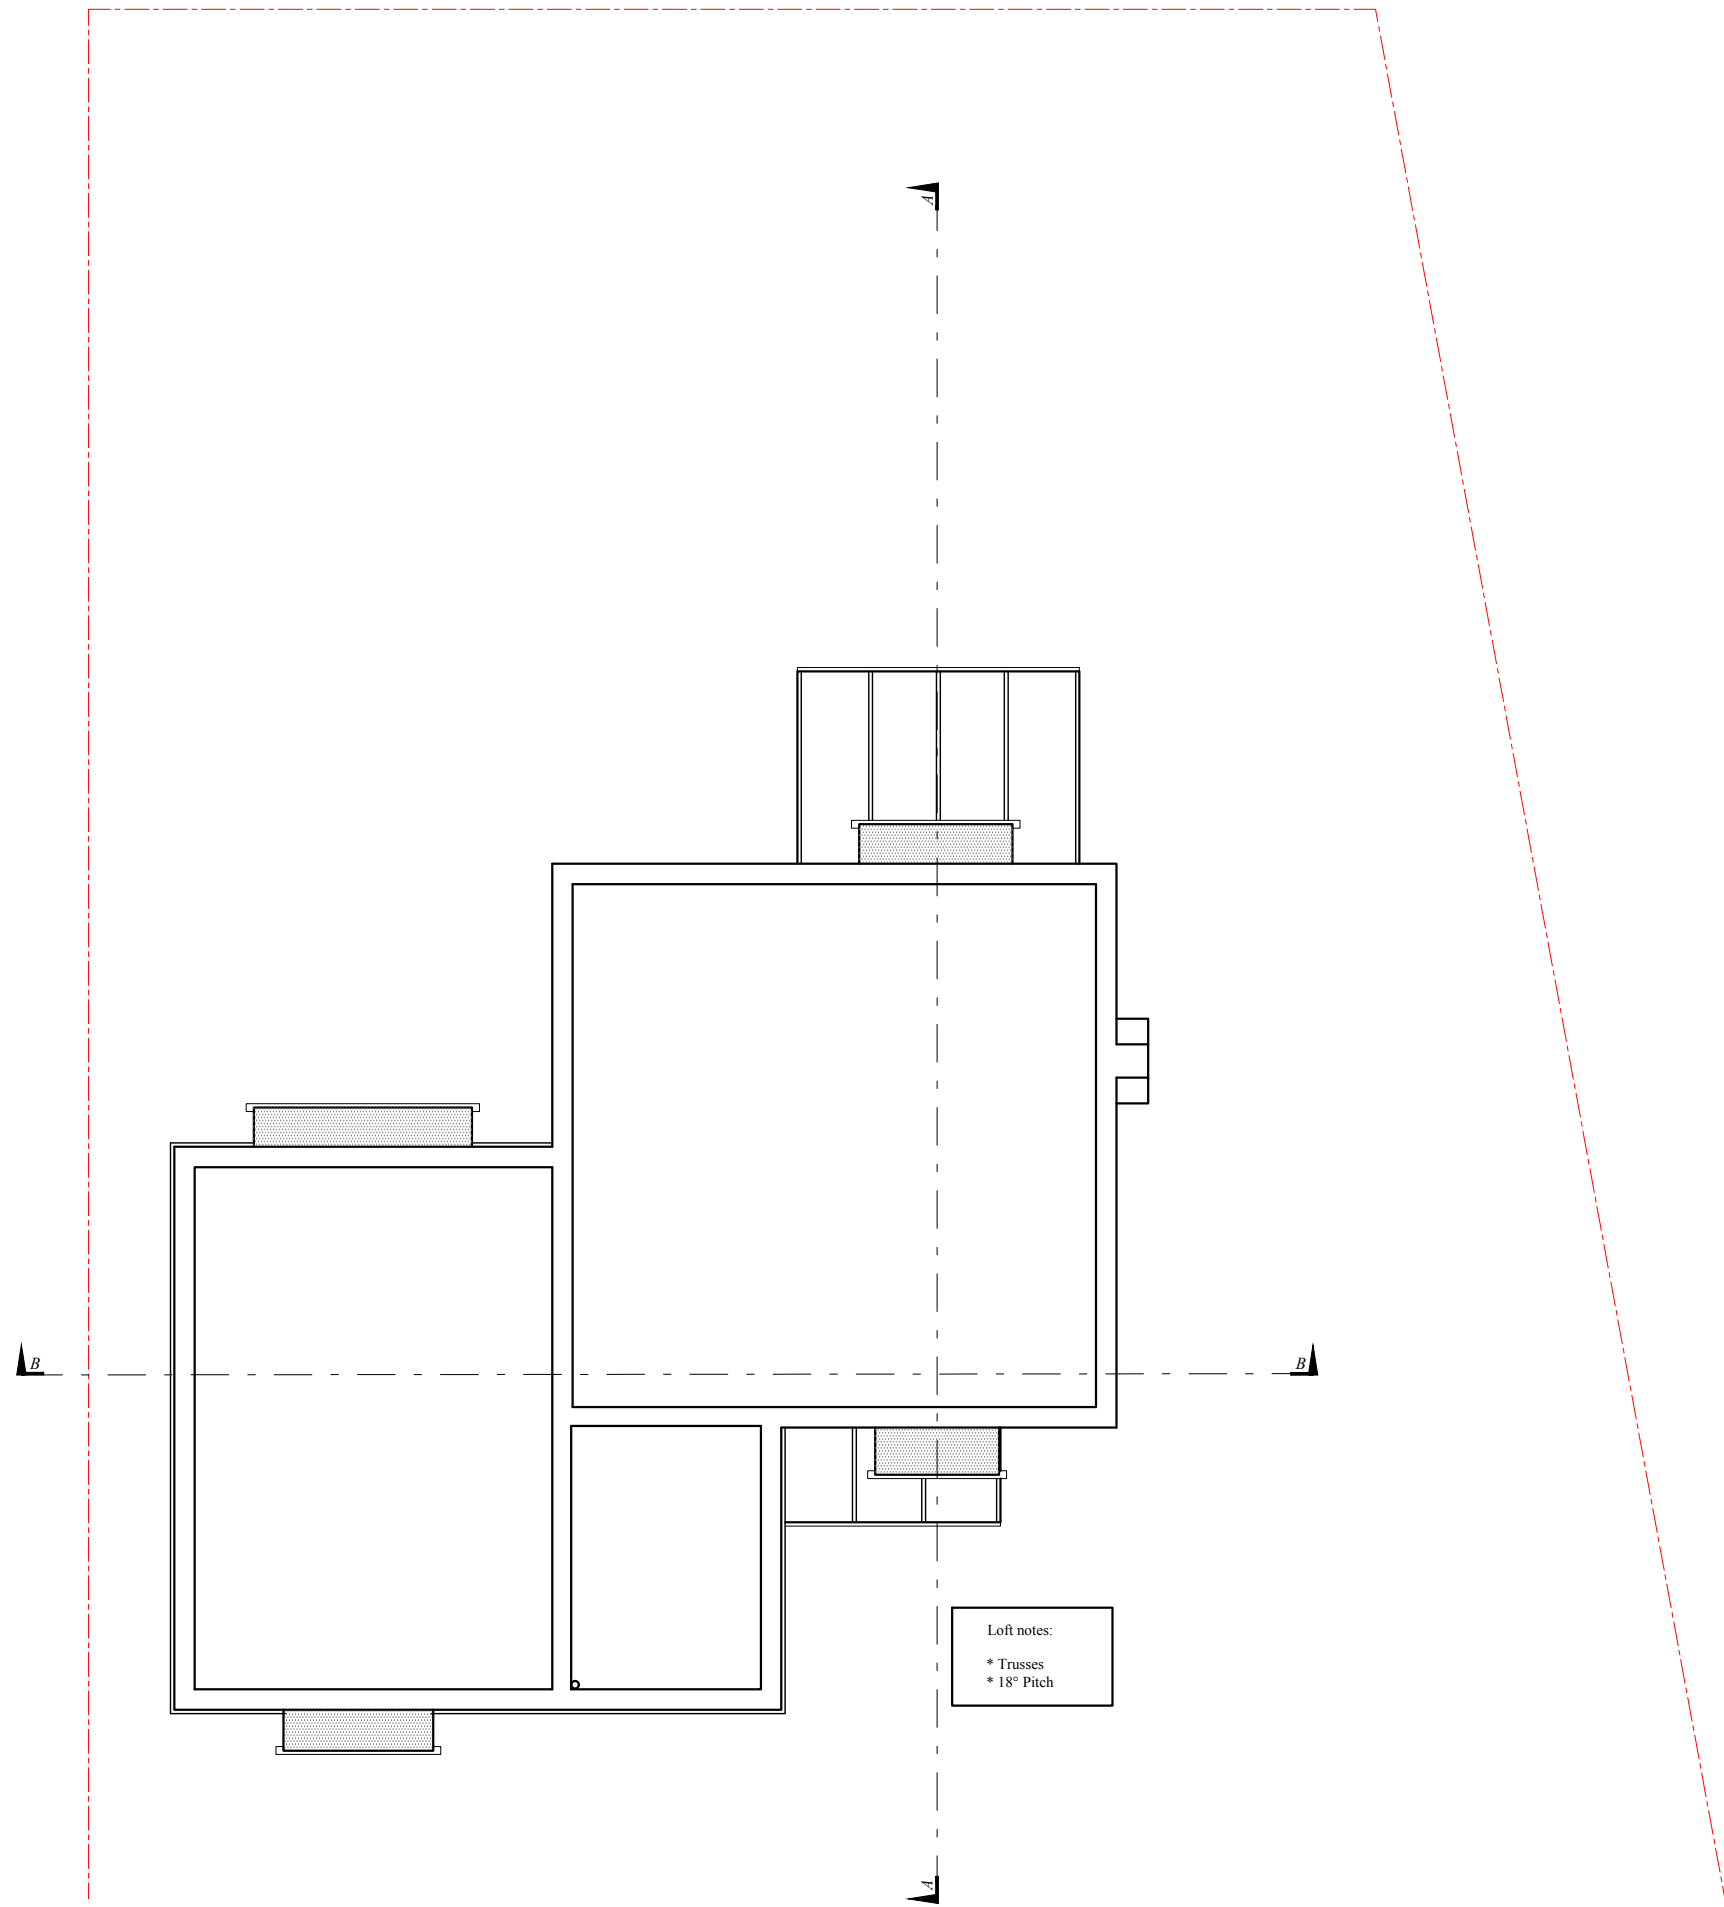

Loft Plan

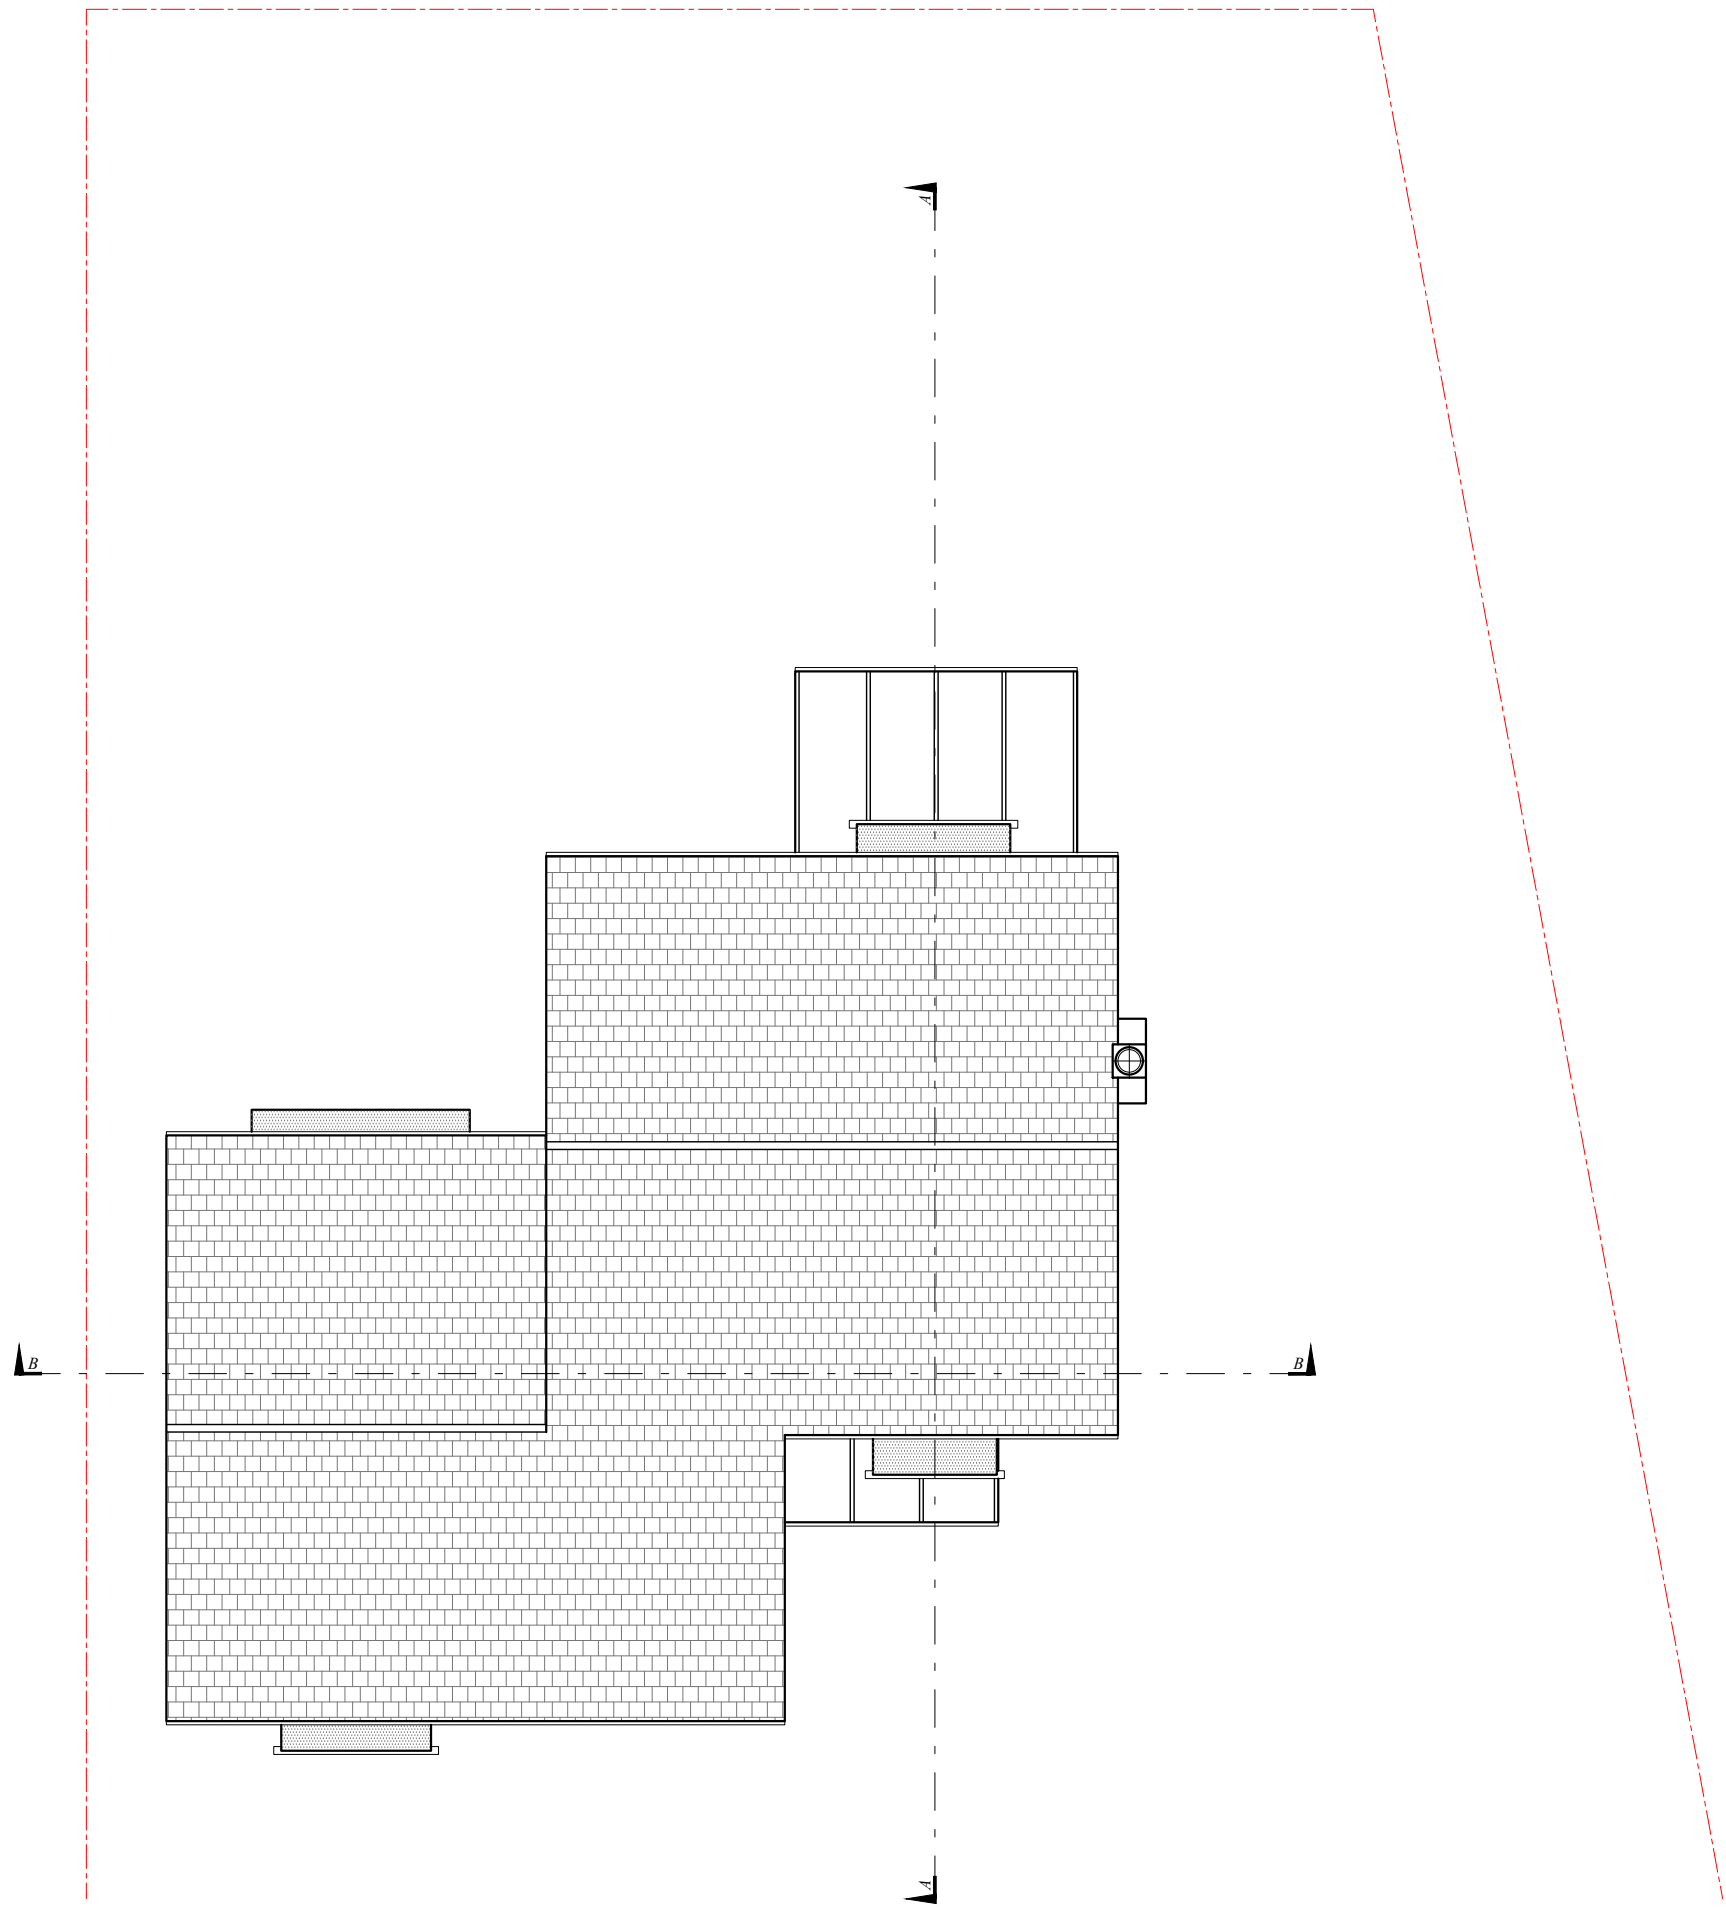

Roof Plan

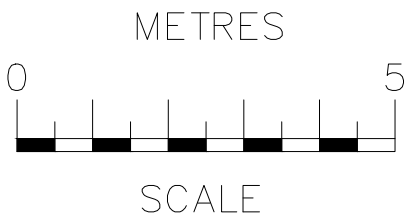

rev		date		description	
RB Design Corner Cottage, The Limes, Felbridge, East Grinstead, RH19 3QY Tel: 01342 523 766 Mob 07988 998 928 email: info@rossbowditchdesign.co.uk					
project		drawing		date	
2 Estcots Drive, East Grinstead, RH19 3DA		WORKS		03.03.26	
client		PLANS EXISTING		scale (s)	
Ms. Vicky Watson				1:100	
				draw no PLN 02	
				02	