





Front Elevation

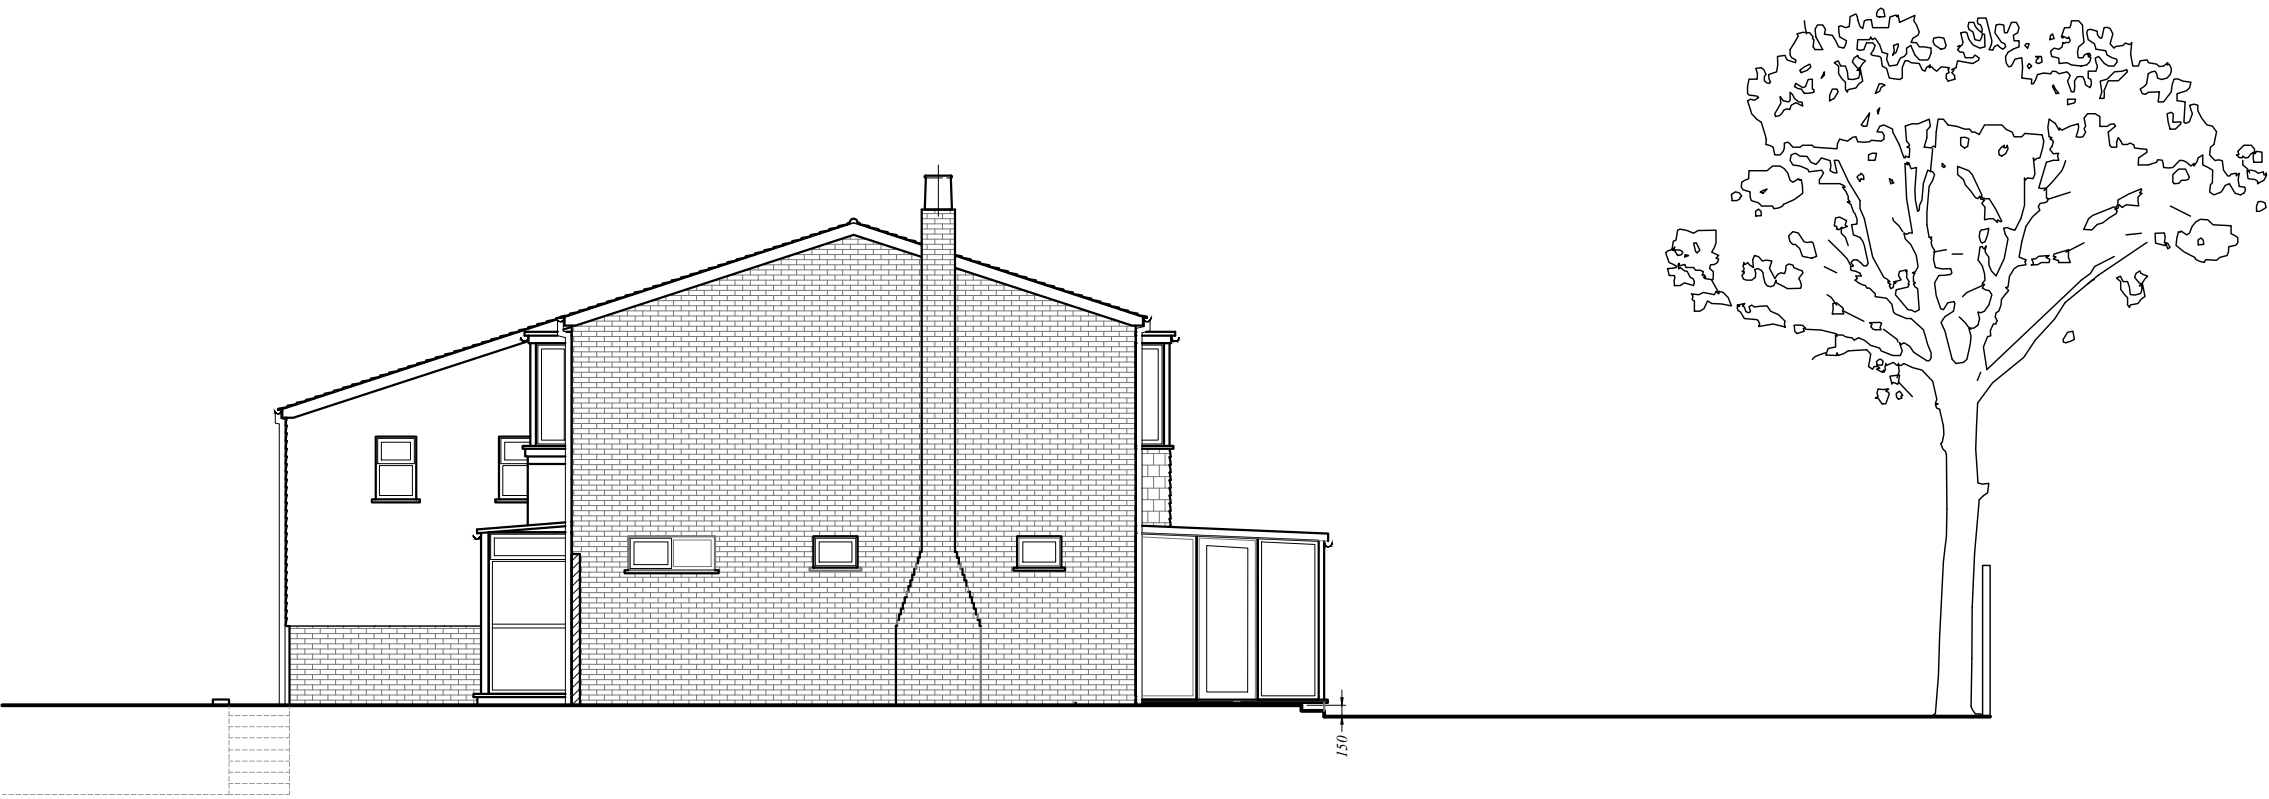


Side Elevation

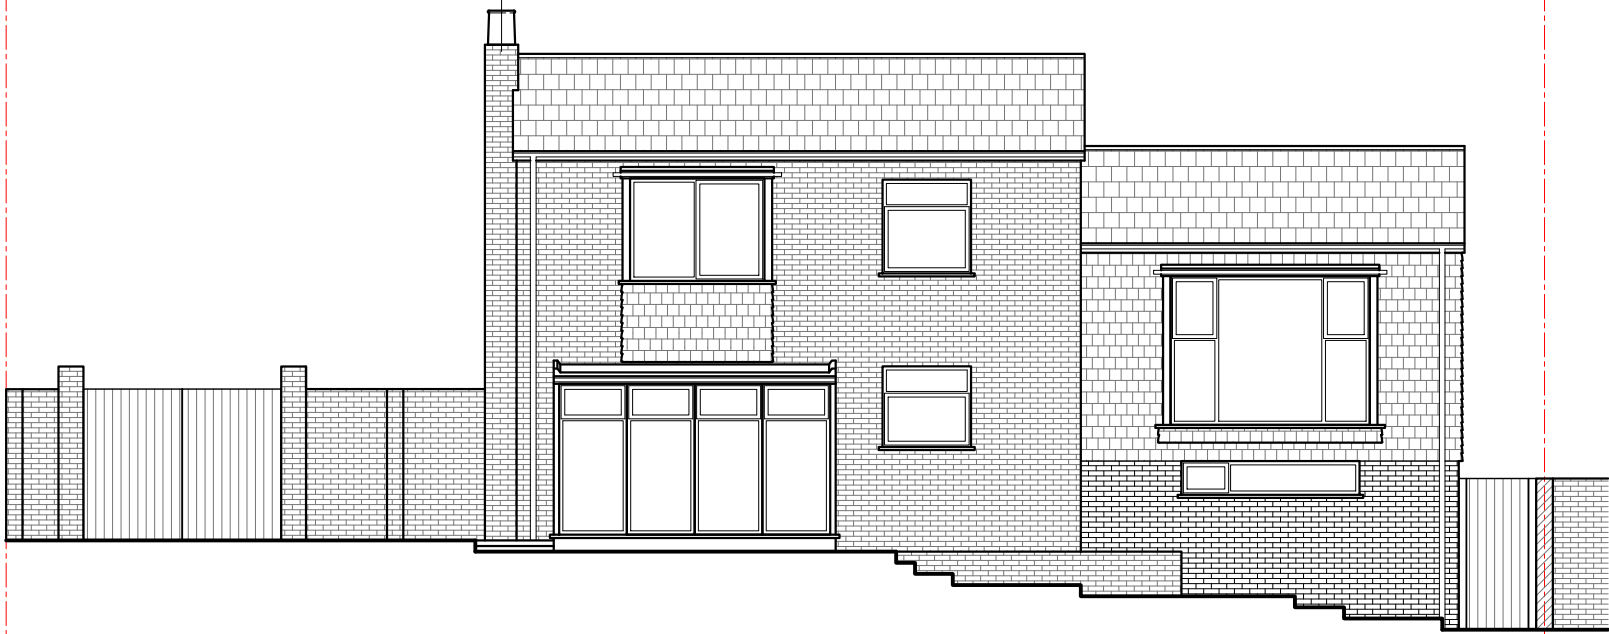

Rear Elevation



Side Elevation

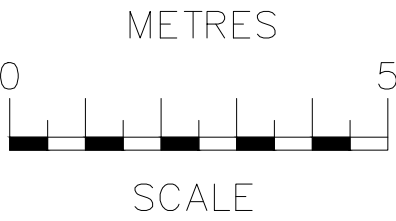

rev	date	description		
RB Design				
Corner Cottage, The Limes, Felbridge, East Grinstead, RH19 3QY				
Tel: 01342 523 766 Mob 07988 998 928 e-mail: info@rossbowditchdesign.co.uk				
project	2 Estcoots Drive, East Grinstead, RH19 3DA	drawing	WORKS	date
client	Ms. Vicky Watson	scale 1/100	ELEVATIONS EXISTING	03.03.26
		job no		PLN 03