



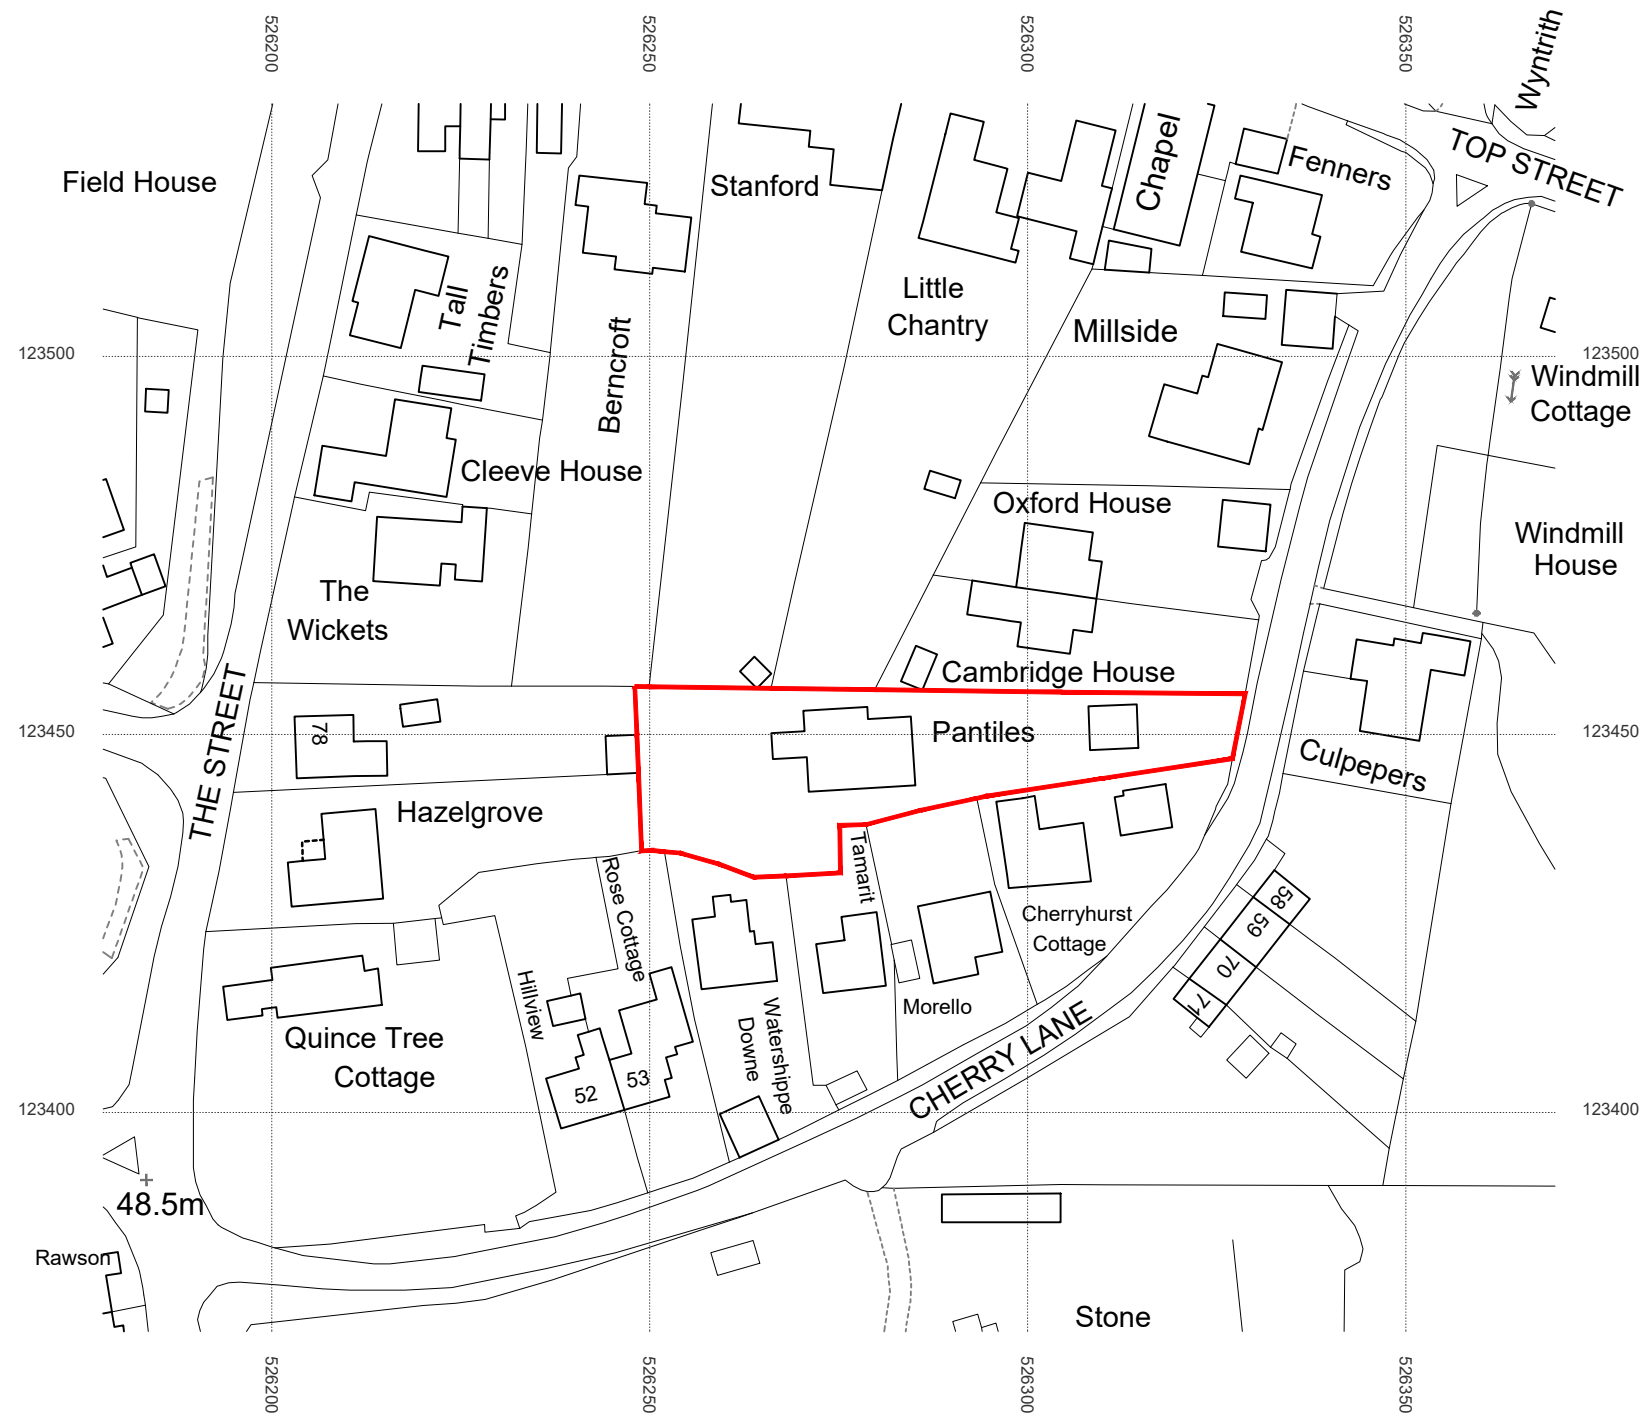

Location Plan Scale 1:1000


© Crown copyright 2025 Ordnance Survey 100053143

- Notes
1. This drawing is the copyright of Atram Architecture
 2. Do not scale from this drawing except for Local Authority Planning Purposes
 3. All dimensions must be checked on site by the contractor prior to commencement of the works
 4. Party wall agreements to be arranged by client with neighbours in accordance with the Party Wall Act

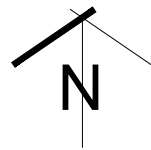

Rev.	Revision Note	By	Date
A	Drawing issued for planning.	JNG	26.03.25

ATRAM ARCHITECTURE

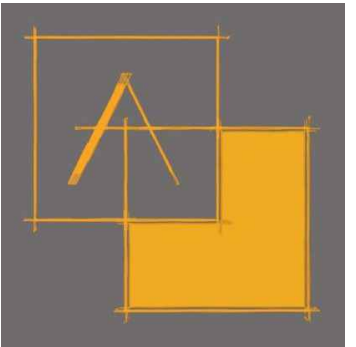

24 Kyoto Court | Bognor Regis | West Sussex | PO21 2UL
t. 01243 820303
m. 07834 175378
e. joe@atramarchitecture.co.uk
w. www.atramarchitecture.co.uk

CIAT Chartered Practice - No F4642

Client **Stuart Shee**
Job title **Pantiles, Cherry Lane
Bolney, RH17 5PR**

Drawing title **Location Plan**

Drawn	Date	Checked	Date	Scale at A3
JNG	18.02.25	JNG	18.02.25	1:1000

Job N°. **24.17** Drawing N°. **01** Rev. **A**

Status

FOR PLANNING



SCALE BAR 1:1000