



Rev.	Revision	By	Date
A	Drawing issued for planning.	JNG	26.03.25

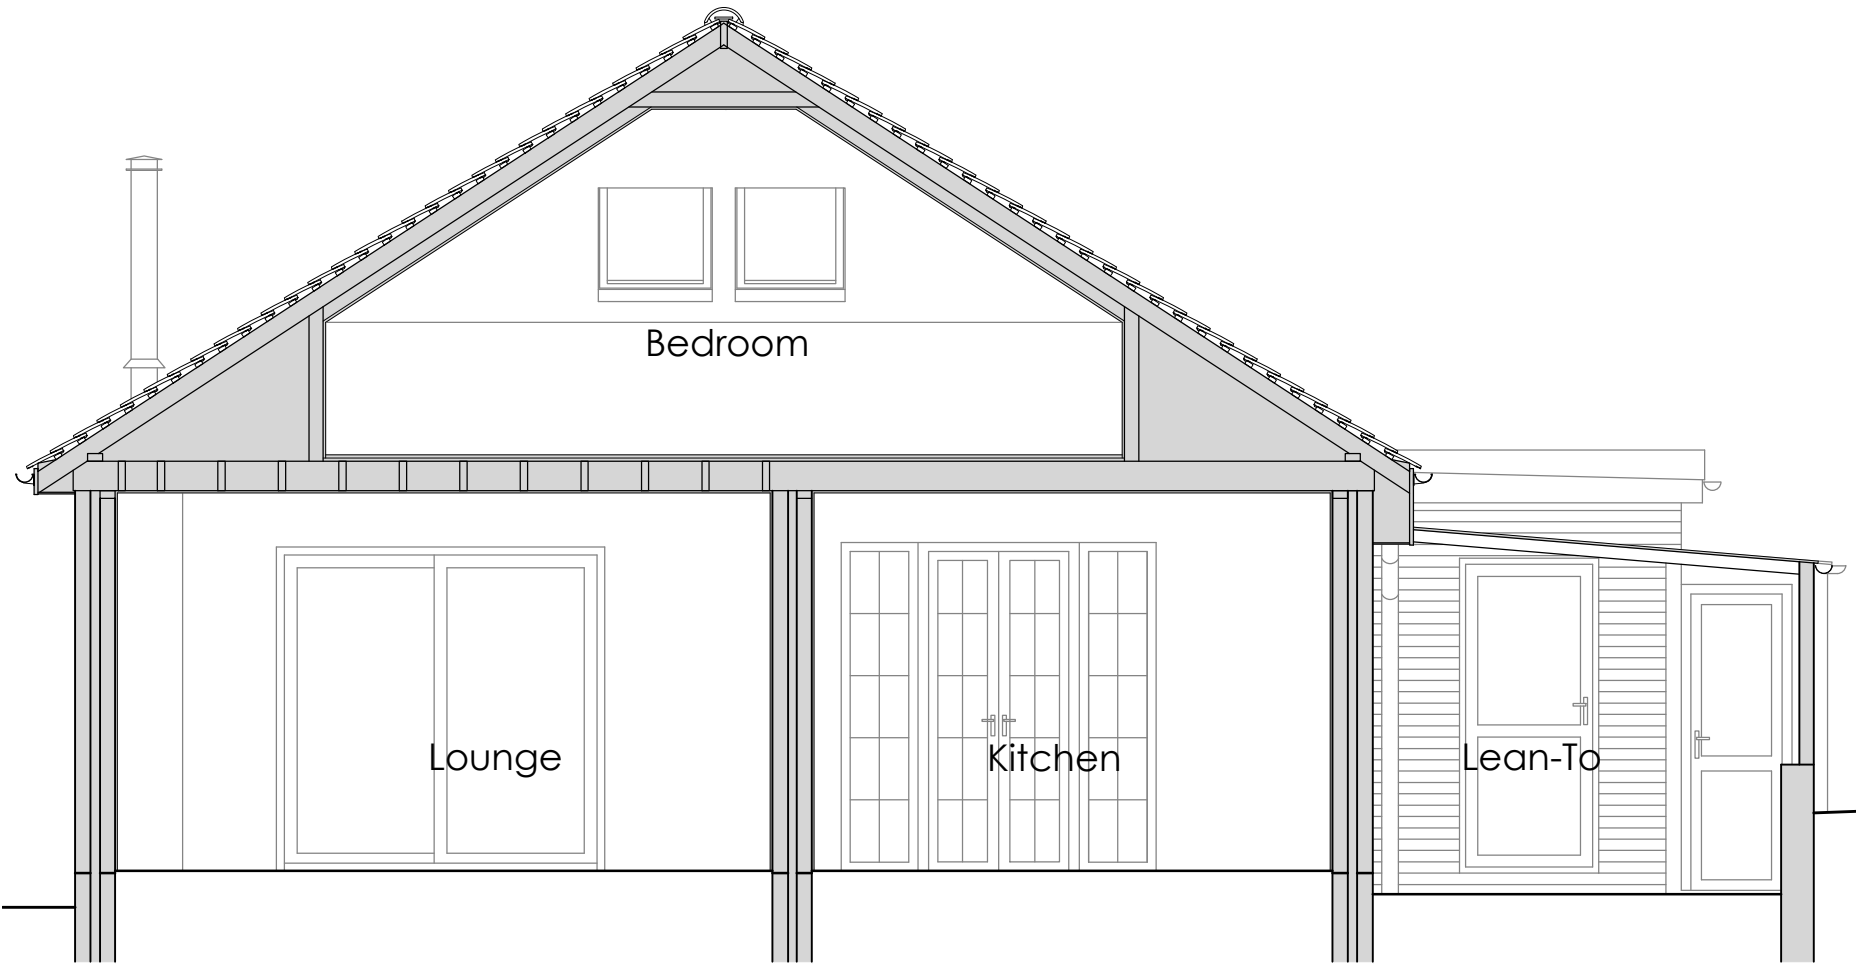


Existing Section 2 Scale 1:50



Existing Section 3 Scale 1:50

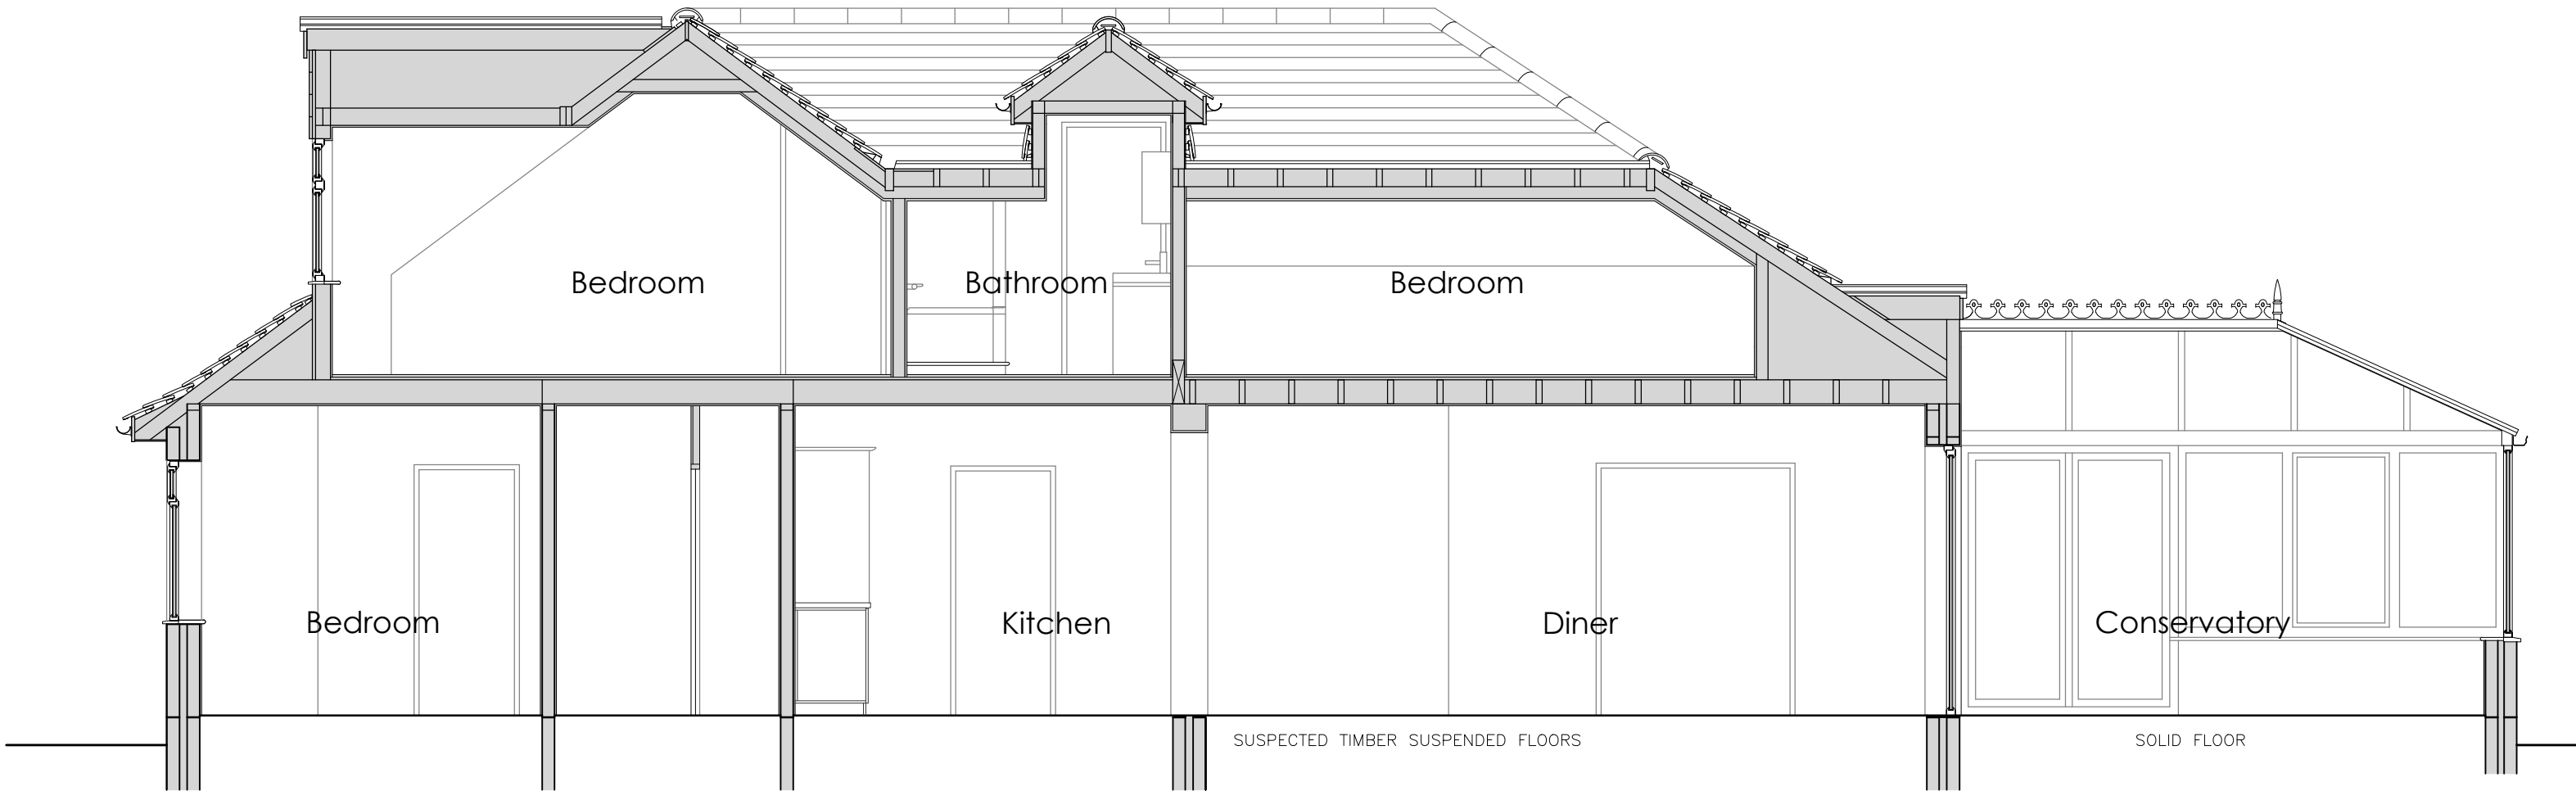

Existing Section 1 Scale 1:50

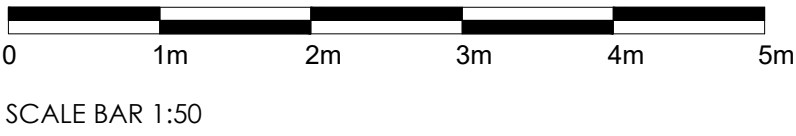

ATRAM
ARCHITECTURE

24 Kyoto Court | Bognor Regis | West Sussex | PO21 2UL
t. 01243 820303
m. 07834 175378
e. joe@atramarchitecture.co.uk
w. www.atramarchitecture.co.uk

CIAT Chartered Practice - No F4642

Client
Stuart Shee

Job title
**Pantiles, Cherry Lane
Bolney, RH17 5PR**

Drawing title
Existing Sections

Drawn	Date	Checked	Date	Scale at A2
JNG	18.02.25	JNG	18.02.25	1:50
Job N°	24.17	Drawing N°	05	Rev.
				A

Status
FOR PLANNING