




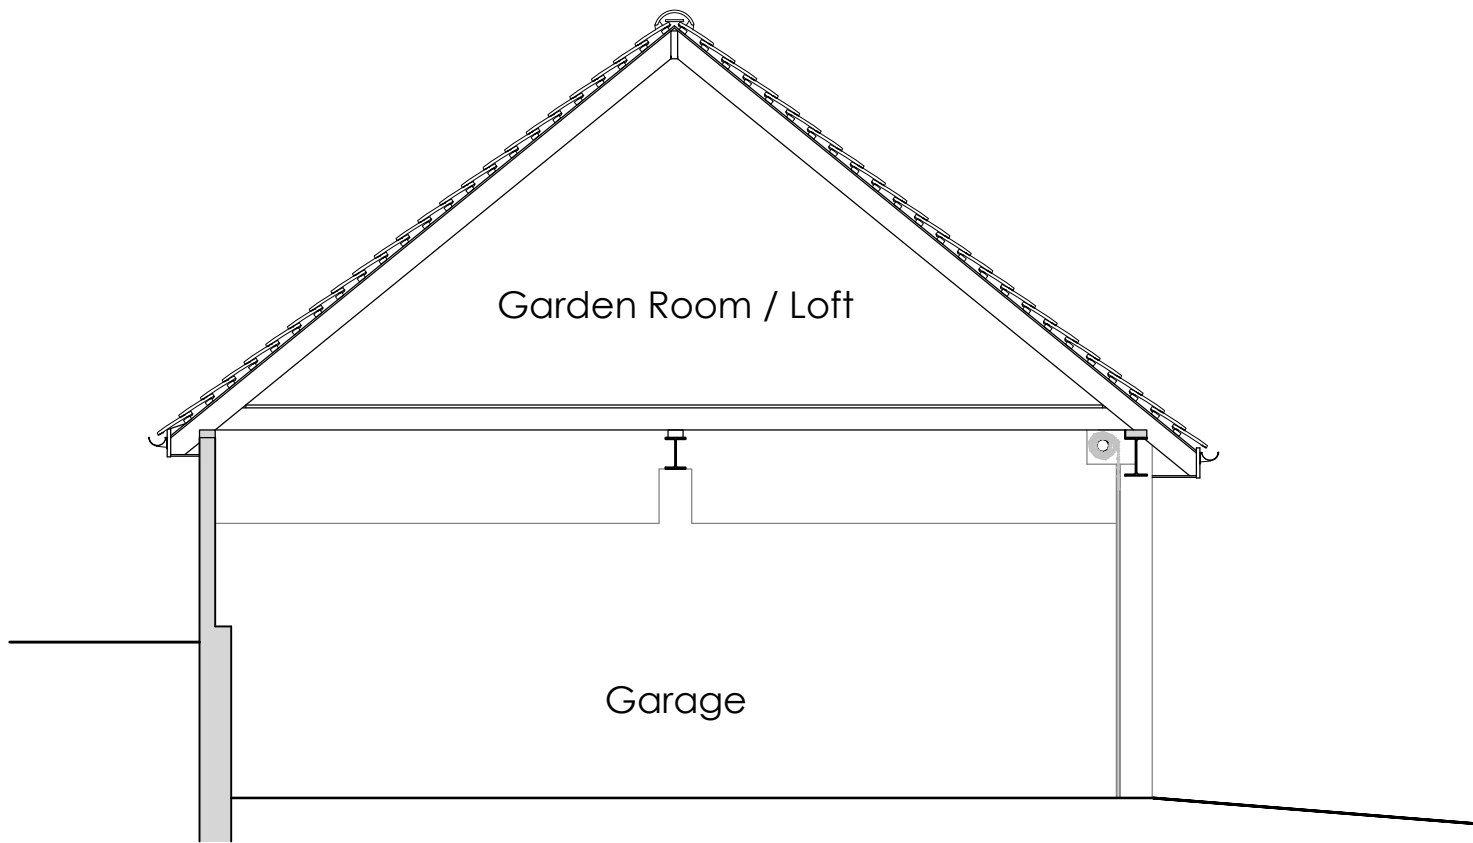


Existing Section 1 Scale 1:50

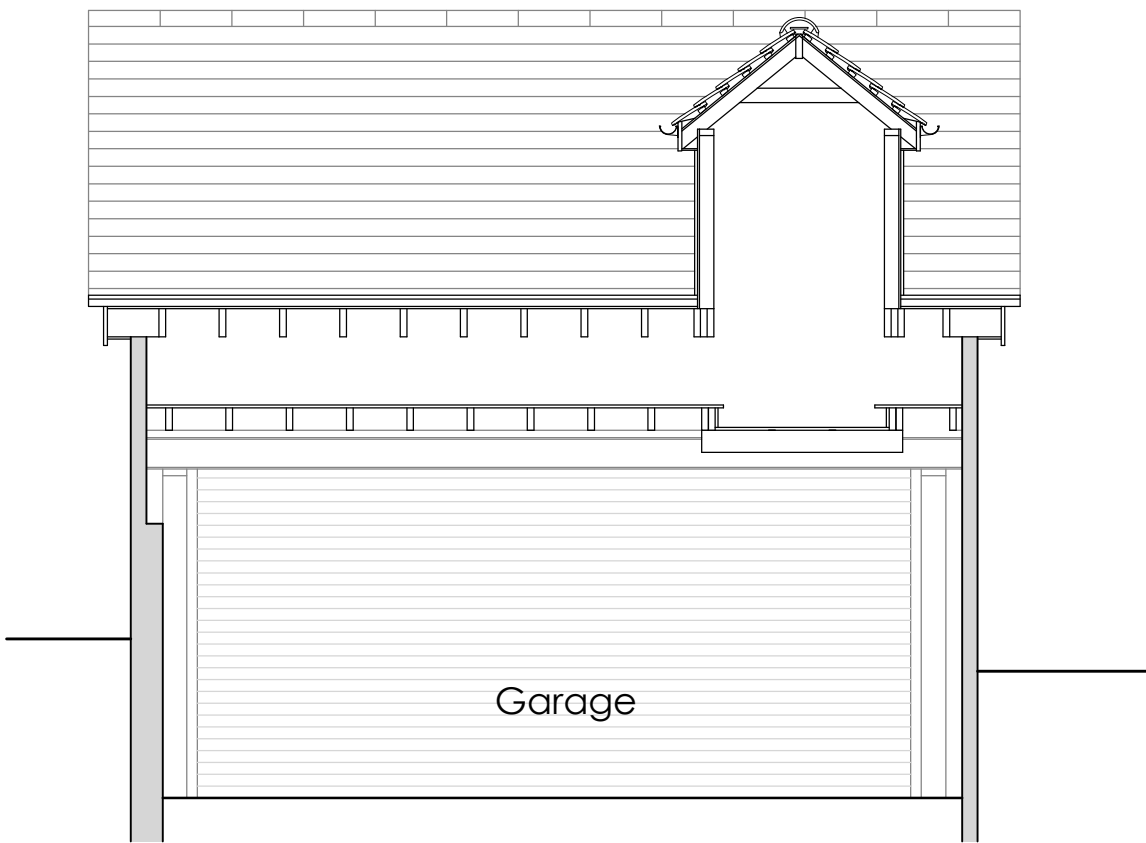

Existing Section 2 Scale 1:50

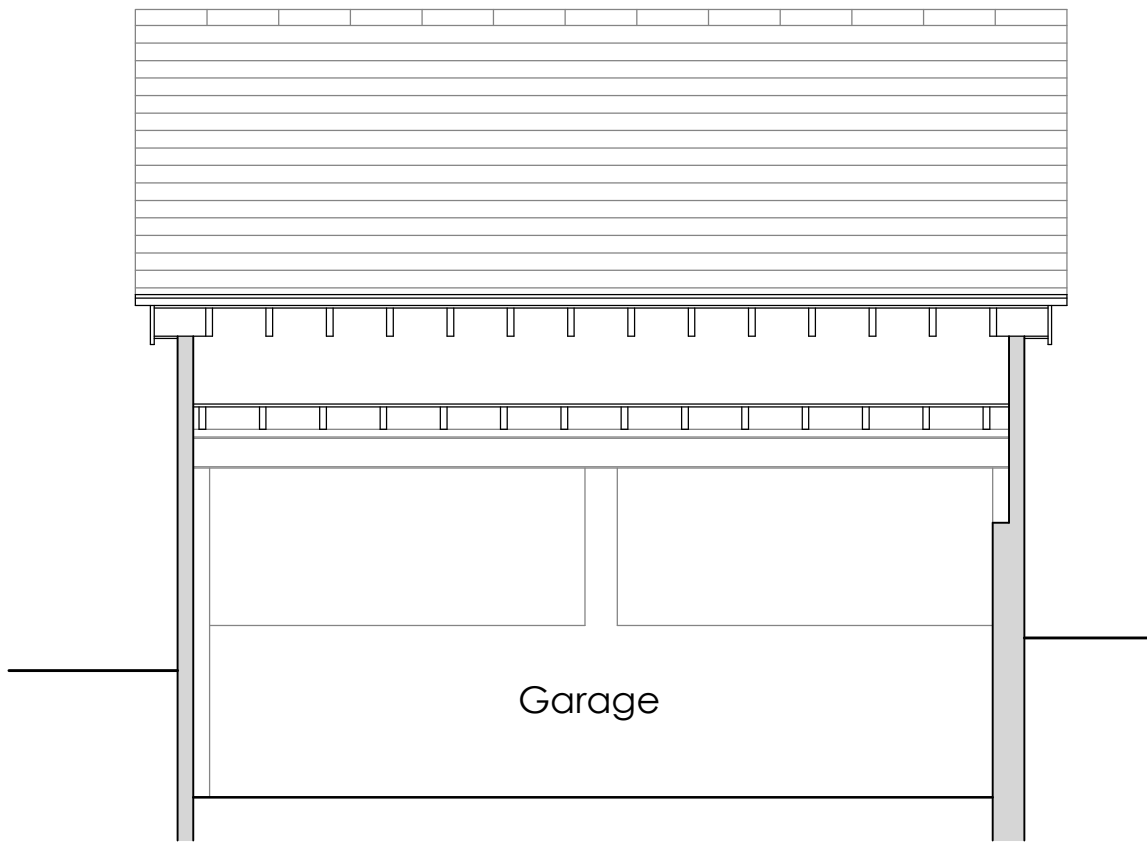

Existing Section 3 Scale 1:50

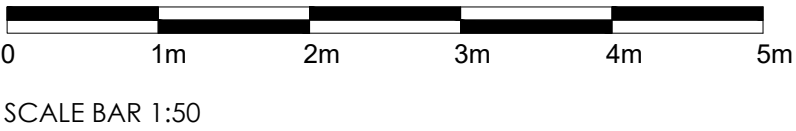

Notes


1. This drawing is the copyright of Atram Architecture
2. Do not scale from this drawing except for Local Authority Planning Purposes
3. All dimensions must be checked on site by the contractor prior to commencement of the works
4. Party wall agreements to be arranged by client with neighbours in accordance with the Party Wall Act



CIAT
CHARTERED PRACTICE

Rev.	Revision	By	Date
A	Drawing issued for planning.	JNG	12.09.25

ATRAM
ARCHITECTURE

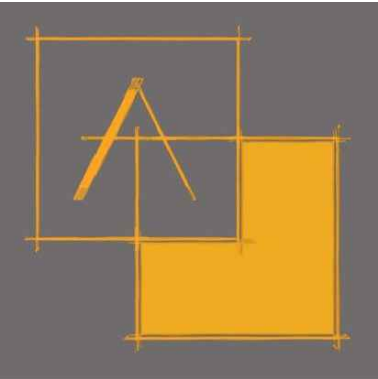

24 Kyoto Court | Bognor Regis | West Sussex | PO21 2UL
t. 01243 820303
m. 07834 175378
e. joe@atramarchitecture.co.uk
w. www.atramarchitecture.co.uk

CIAT Chartered Practice - No F4642

Client	Stuart Shee			
Job title	Pantiles, Cherry Lane Bolney, RH17 5PR			
Drawing title	Existing Garage Sections			
Drawn JNG	Date 26.03.25	Checked JNG	Date 26.03.25	Scale at A2 1:50
Job N° 24.17	Drawing N° 09	Rev. A		
Status	FOR PLANNING			