


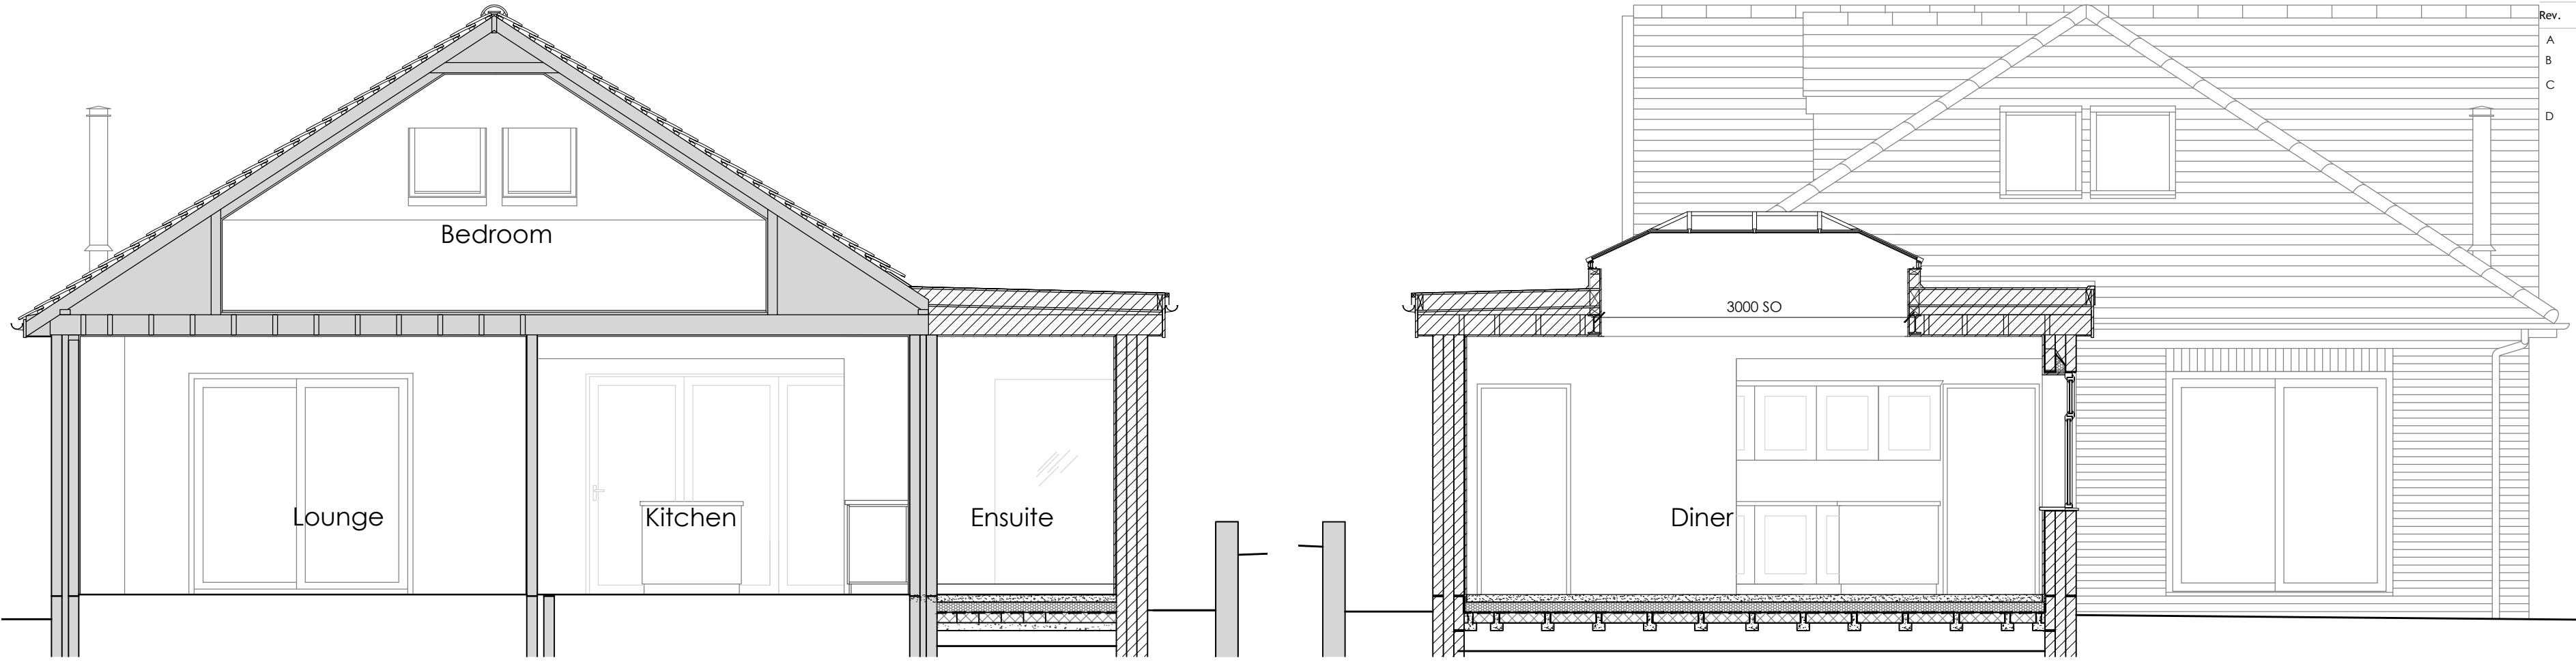


Proposed Section 2 Scale 1:50

Proposed Section 3 Scale 1:50



Proposed Section 1 Scale 1:50

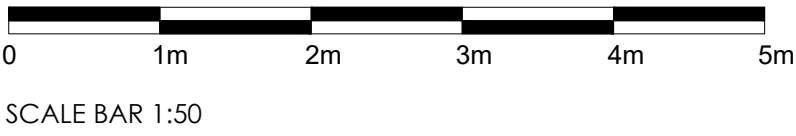

ATRAM

ARCHITECTURE

24 Kyoto Court | Bognor Regis | West Sussex | PO21 2UL

t. 01243 820303

m. 07834 175378

e. joe@atramarchitecture.co.uk

w. www.atramarchitecture.co.uk

CIAT Chartered Practice - No F4642

Client

Stuart Shee

Job title

Pantiles, Cherry Lane
Bolney, RH17 5PR

Drawing title

Proposed Sections

Drawn	Date	Checked	Date	Scale at A2
JNG	26.03.25	JNG	26.03.25	1:50
Job N°	24.17	Drawing N°	23	Rev.
				D
Status				

FOR PLANNING