


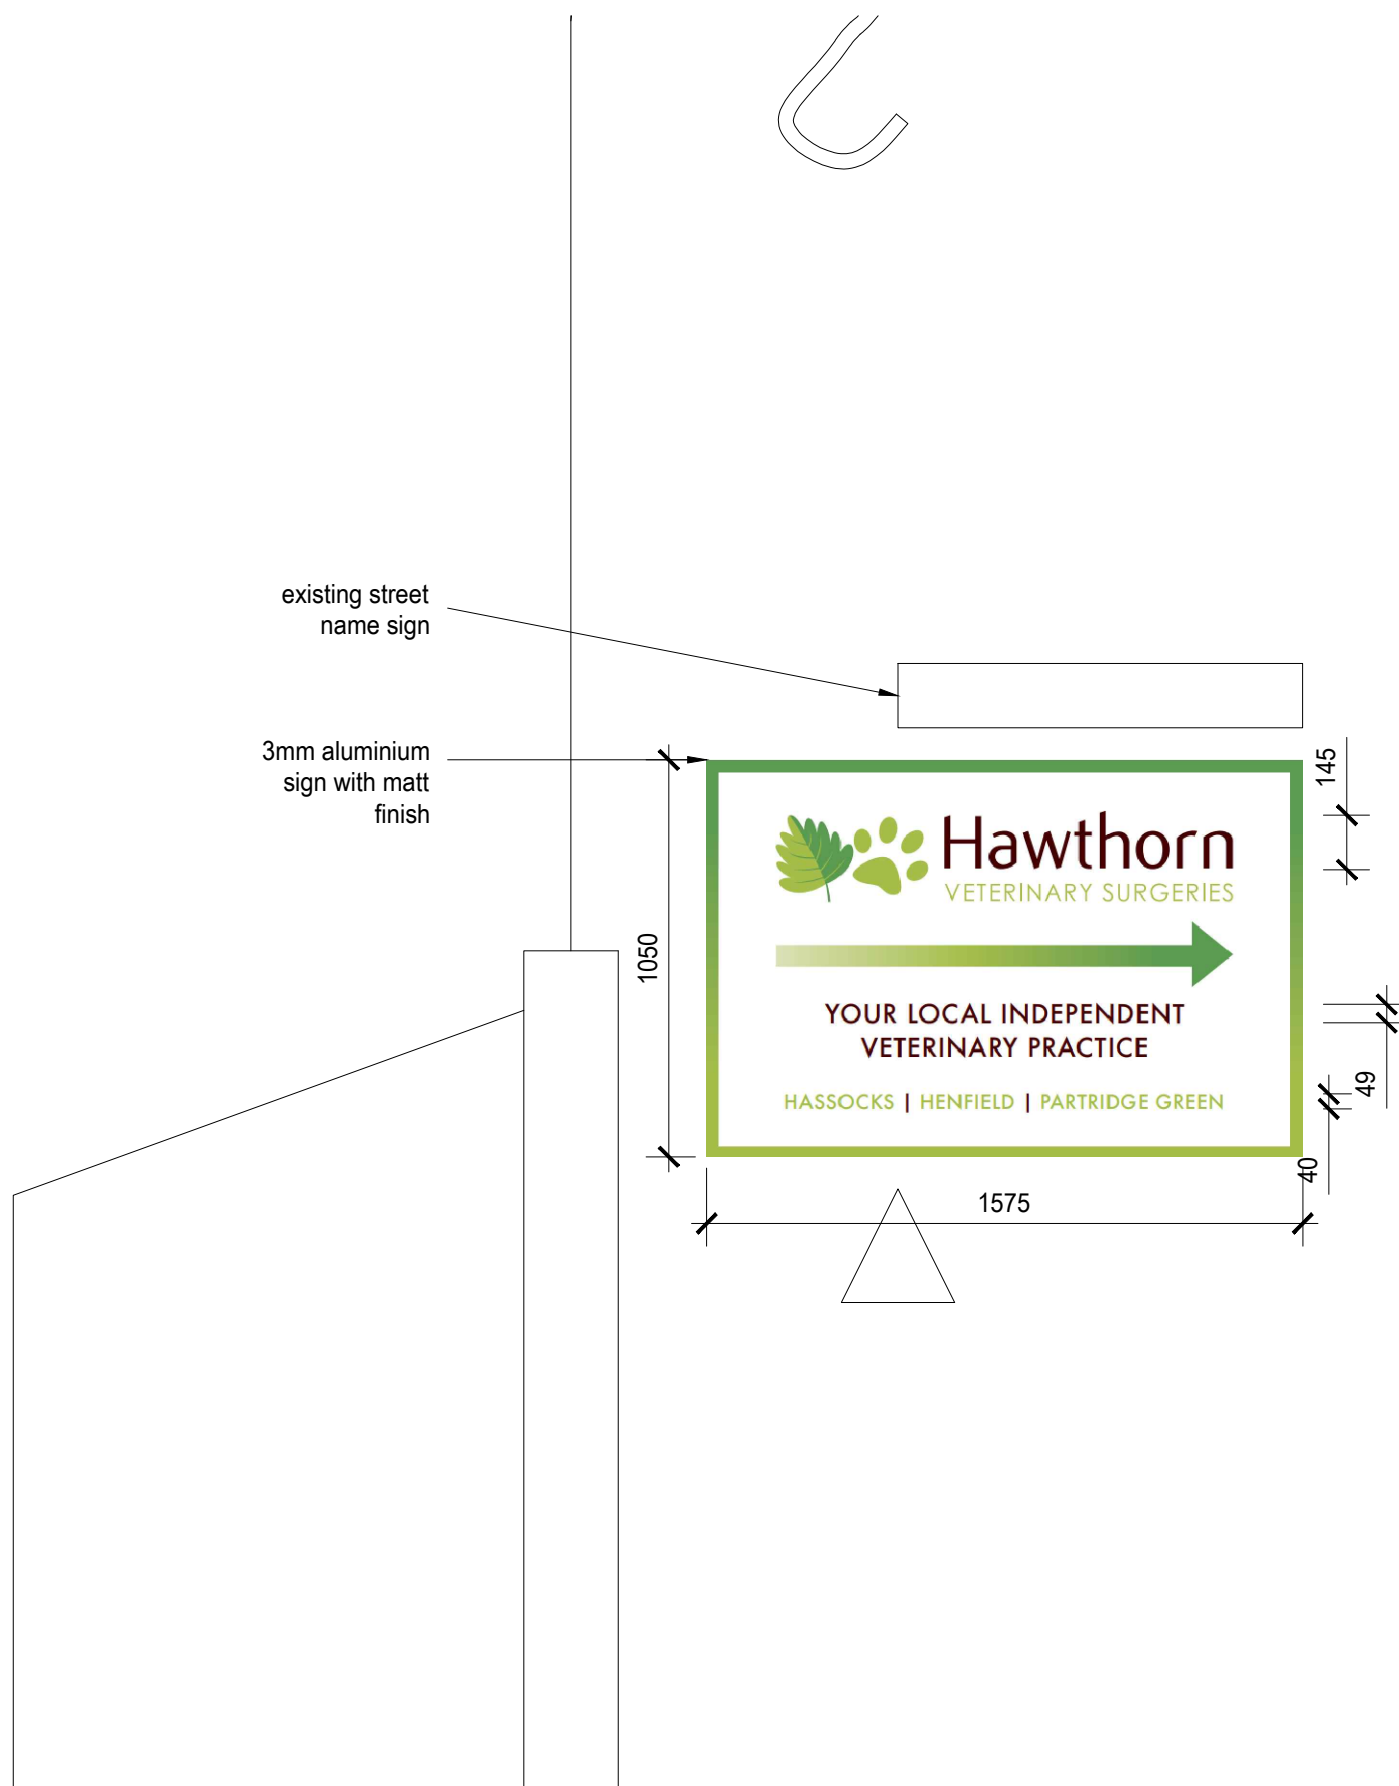

amendments

**bpm** Architectural Services Ltd.

|                                       |                                                      |             |          |
|---------------------------------------|------------------------------------------------------|-------------|----------|
| client                                | Hawthorne Veterinary Surgery                         |             |          |
| project                               | 44 Keymer Road<br>Hassocks<br>West Sussex<br>BN6 8AR |             |          |
| project ref:                          | 3082                                                 | Drawing No. | 03       |
| drawing title                         | Sign Details                                         |             |          |
| drawn by                              | J Boys                                               |             |          |
| date                                  | Mar 25                                               | scale       | 1:20@ A3 |
| www.bpmnet.co.uk<br>info@bpmnet.co.uk |                                                      |             |          |

Do not scale off drawing, check all goods materials workmanship to all dimensions on site before all work is commenced conform with current building regs BSS and COP's