



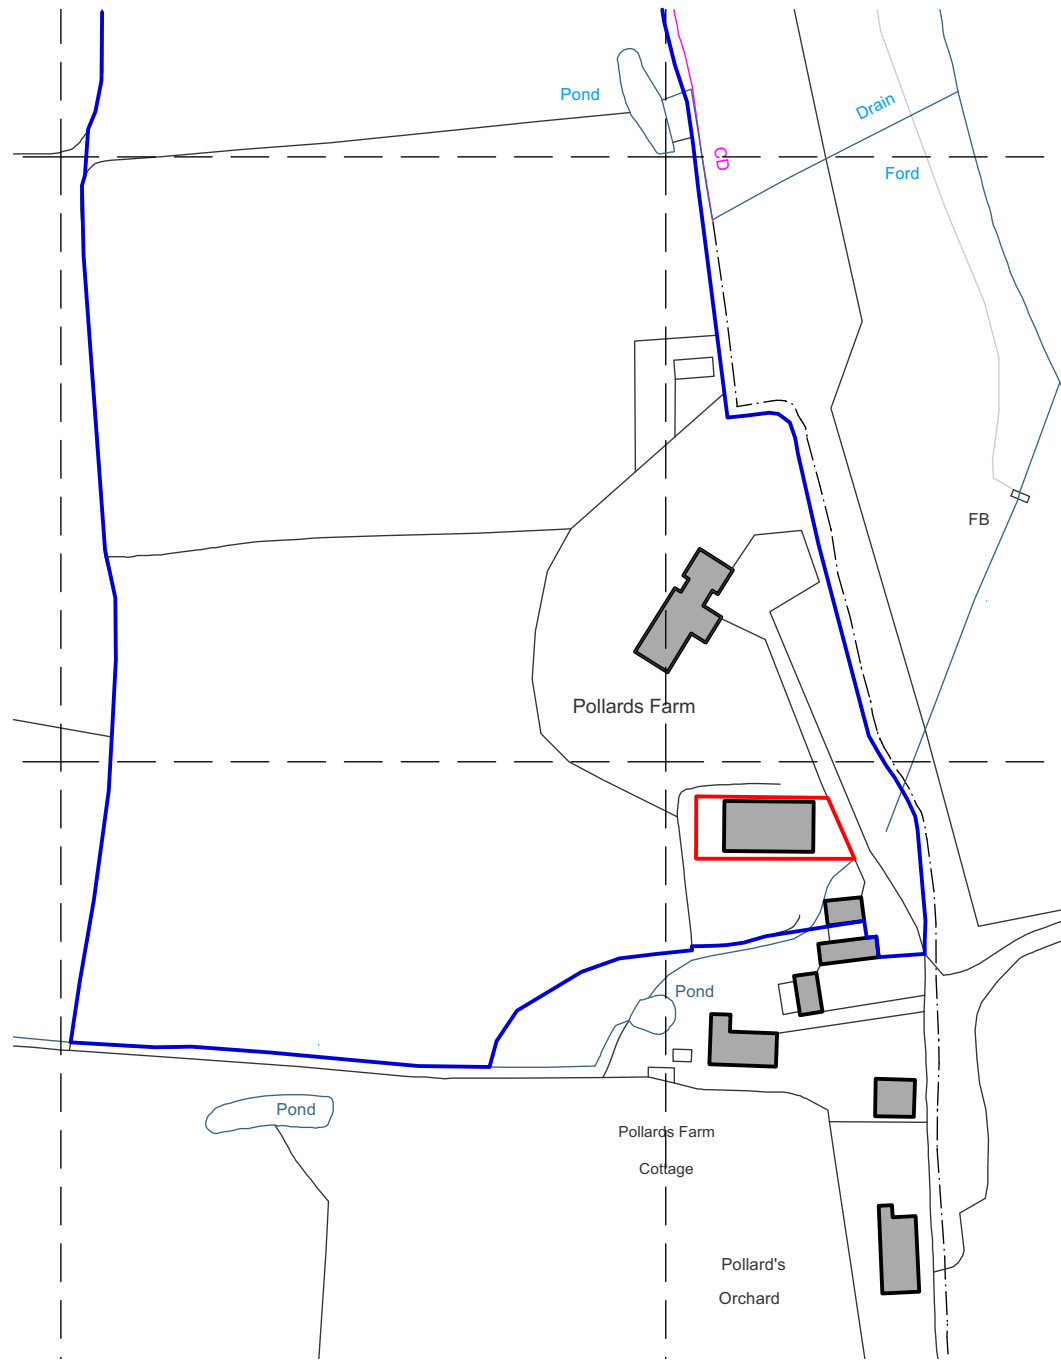

OS Location Plan 1:1250

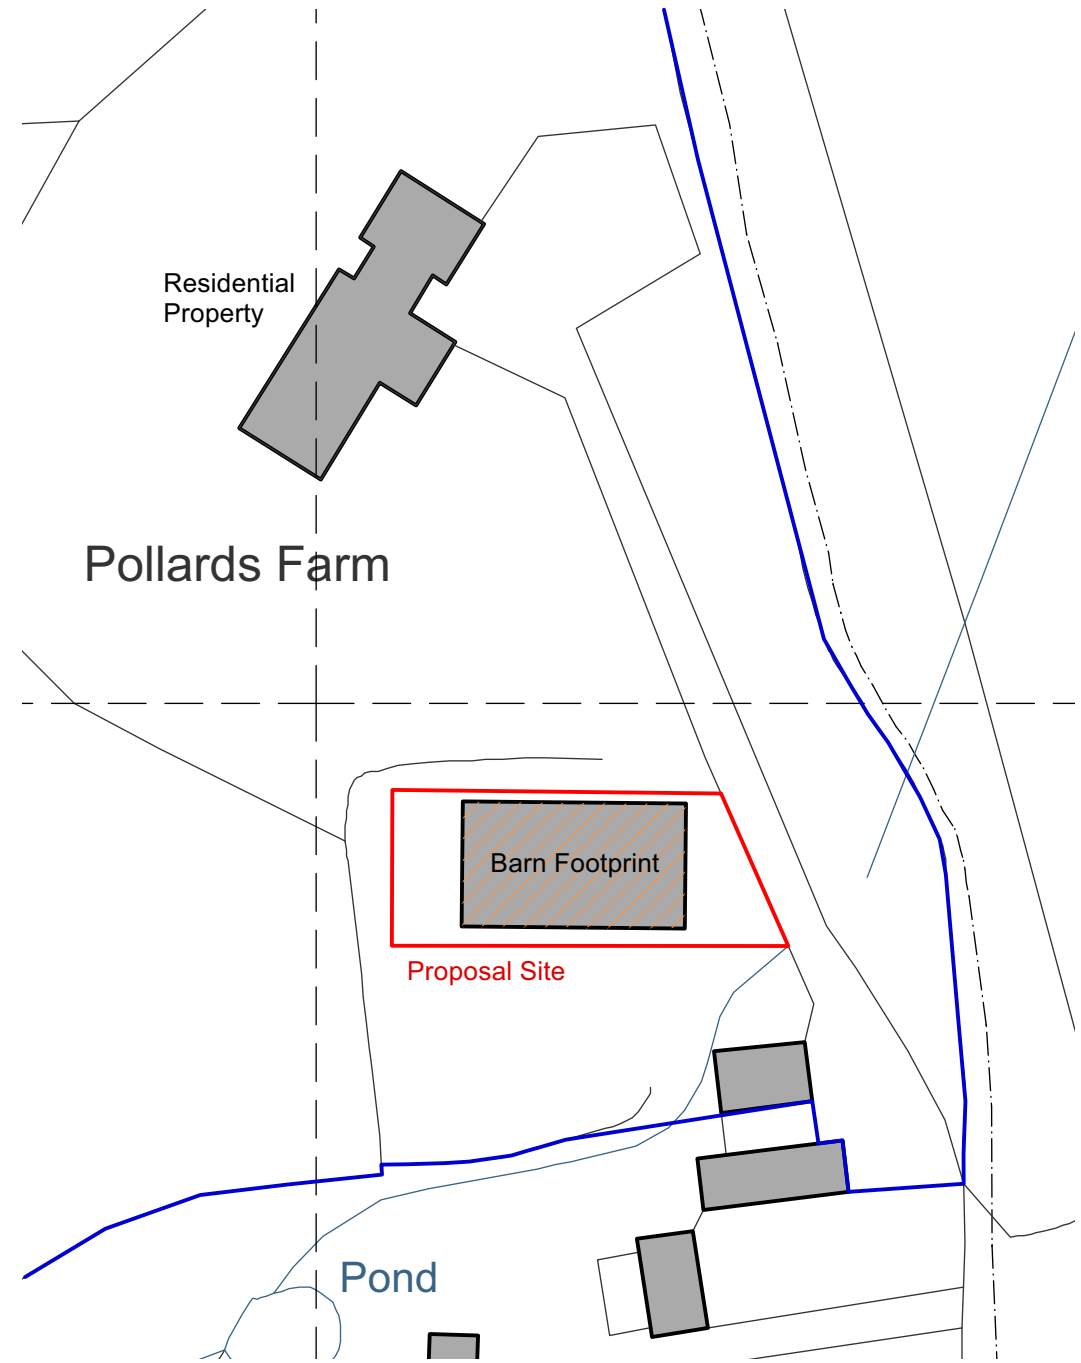


Block Plan 1:500

23 Vine Street, Brighton BN1 4AG  
e: studio@sticklandwright.co.uk  
t: 01273 964051  
Company registered in England No. 11222477

**Disclaimer:**  
This drawing is the copyright of Stickland Wright Ltd. and may not be reproduced or used except by written permission.  
Figured dimensions to have precedence over scaling.  
Check all site dimensions prior to fabrication. Refer any discrepancies found to Stickland Wright.

Revisions:

| Rev | 16/12/2024 | Issue for planning | Checked |
|-----|------------|--------------------|---------|
|     |            |                    | ns      |

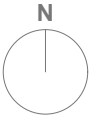

Dwg No. 16019-P-001 Rev

Drawing Title Site and Location  
Address Pollards Farm, Ditchling Rd  
Client DIM South Ltd  
Scale 1:1250 & 1:500 @A3  
Stage Planning  
Drawn by SB  
Checked by NS



architecture +  
interiors  
www.sticklandwright.co.uk