
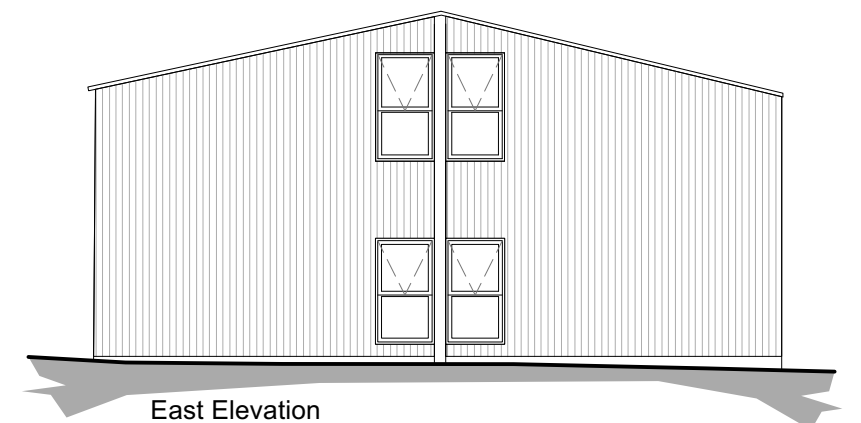
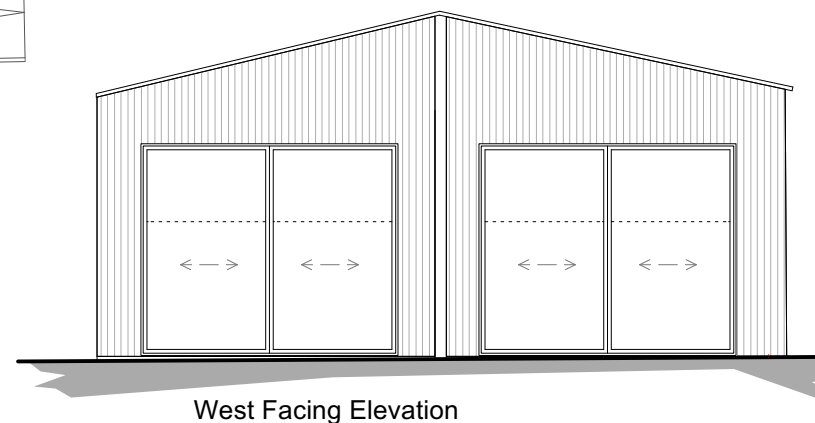
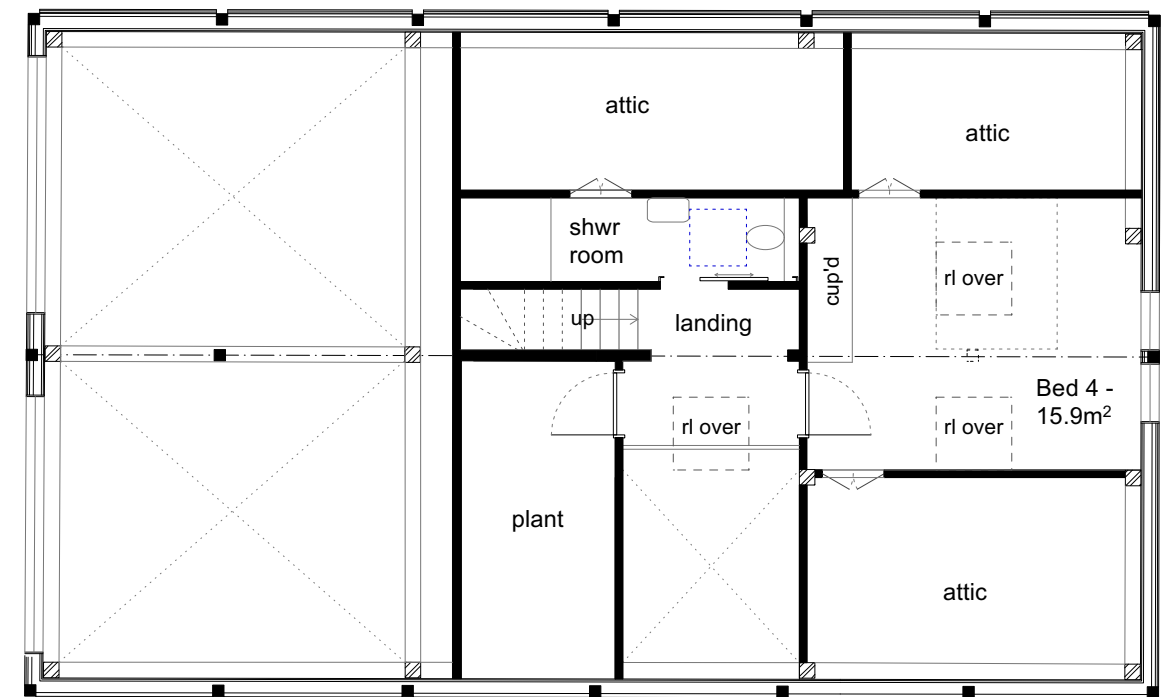
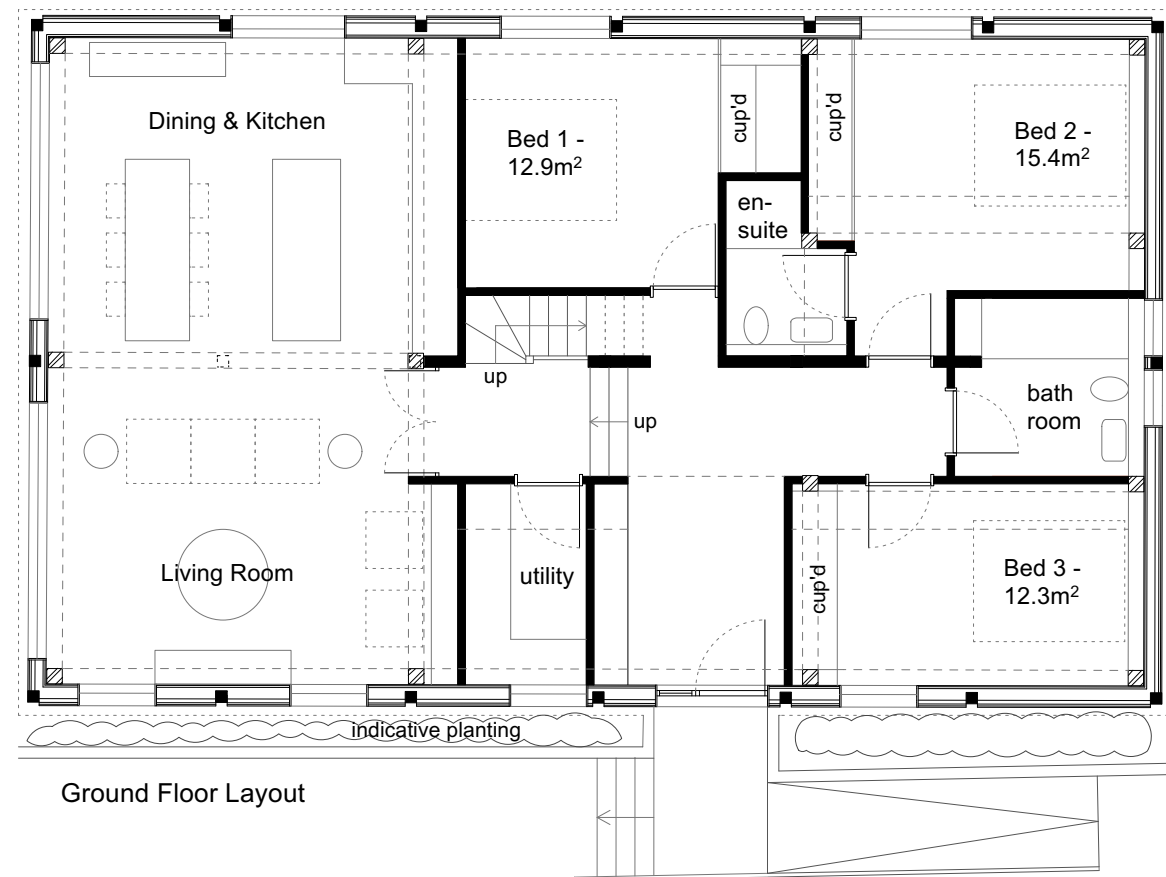


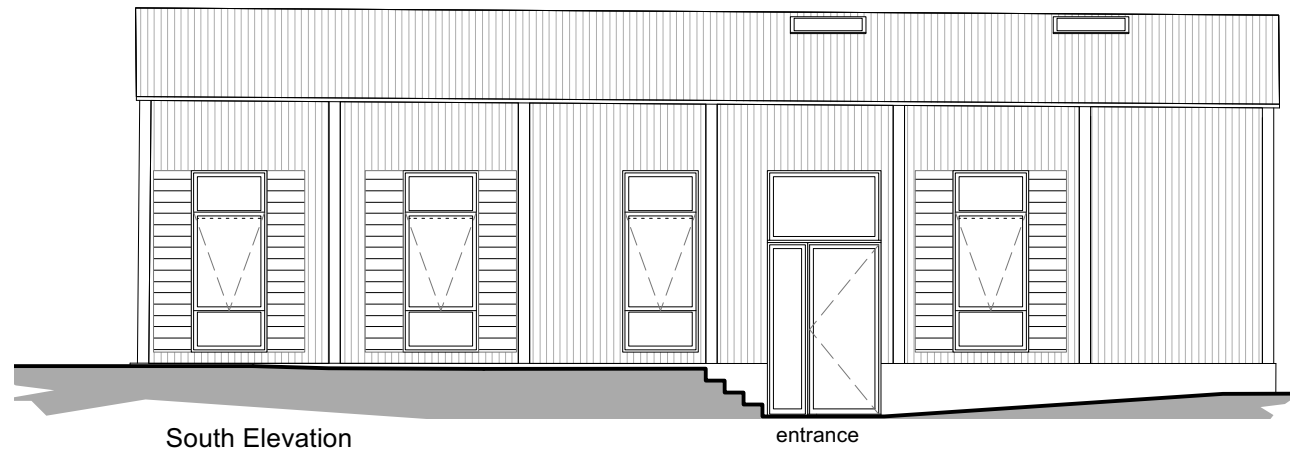

23 Vine Street, Brighton BN1 4AG
 e: studio@sticklandwright.co.uk
 t: 01273 964051
 Company registered in England No. 11222477

Disclaimer:

This drawing is the copyright of Stickland Wright Ltd. and may not be reproduced or used except by written permission.
 Figured dimensions to have precedence over scaling.
 Check all site dimensions prior to fabrication. Refer any discrepancies found to Stickland Wright.

Revisions:

Rev	Date	Description
16/12/2024	Issue for planning	

Checked

ns



1:100 1m 2 3 4 5 6

Dwg No. 16019-P-110 Rev

Drawing Title Proposed GAs
 Address Pollards Farm, Ditchling Rd
 Client DIM South Ltd
 Scale 1:100 @A3
 Stage Planning
 Drawn by SB
 Checked by NS

**STICKLAND
 WRIGHT**

architecture +
 interiors
www.sticklandwright.co.uk