


- NOTES:
- 1) INSULATION TO BE INSTALL AS PER HISTORIC ENGLAND GUIDELINES DOCUMENT REFERENCE HEAG071
 - 2) ALL HISTORIC TIMBERS TO REMAIN EXPOSED.
 - 3) ALL EDGES TO BE ROUNDED OFF.

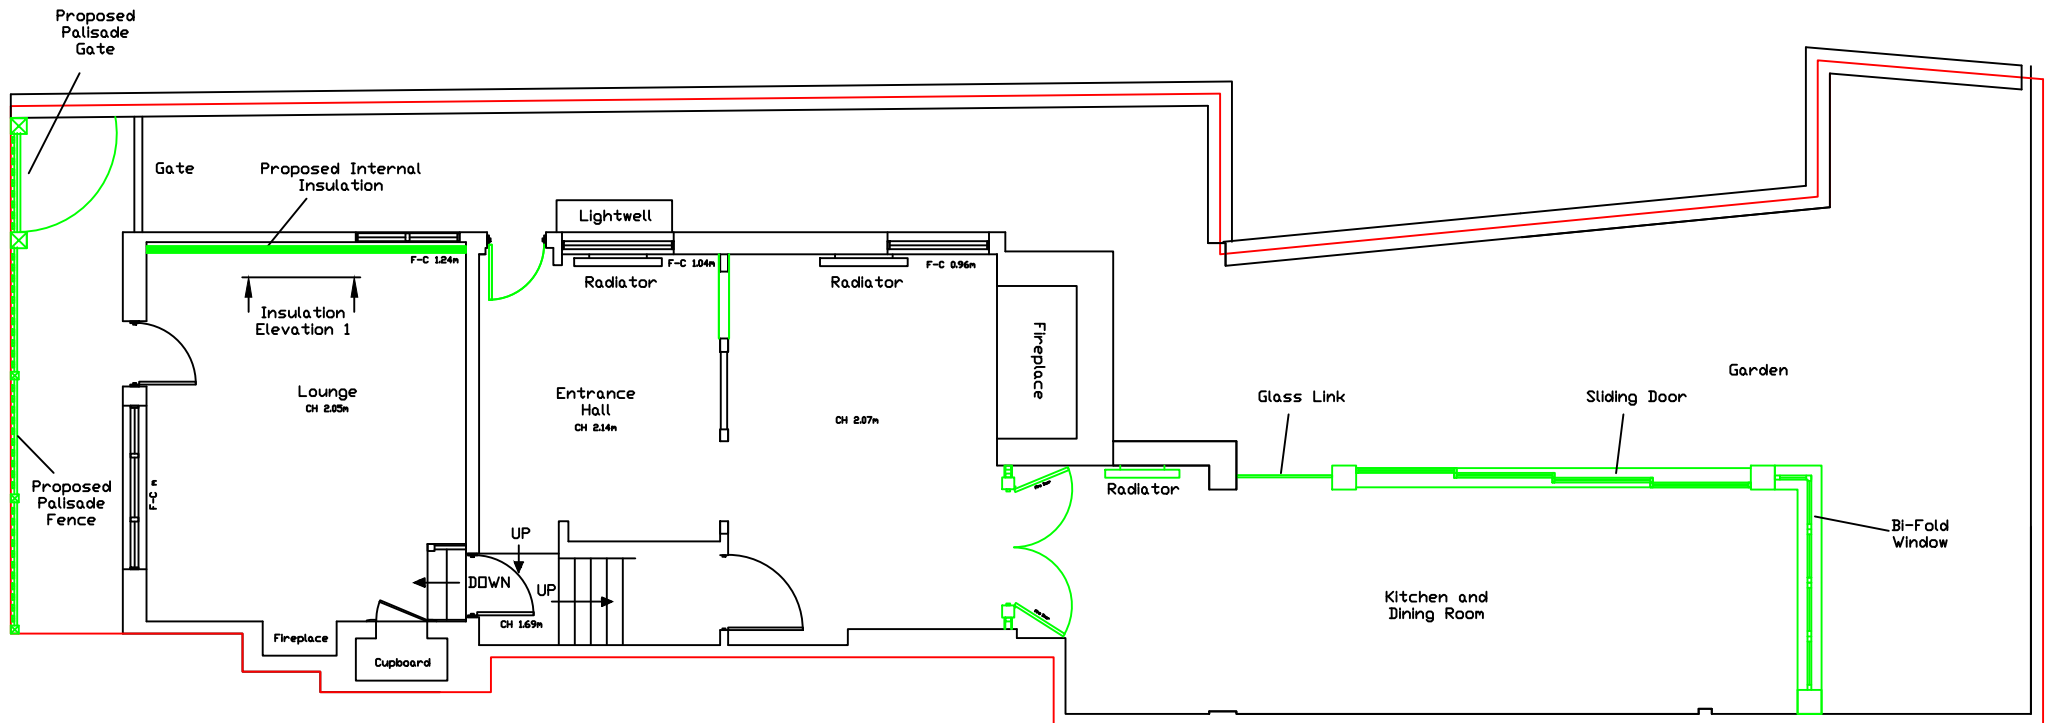

— EXISTING
— BOUNDARY
— PROPOSED

04	15-JAN-2025	FOR INFORMATION	JP	EB	EB
03	29-OCT-2024	FOR INFORMATION	JP	EB	EB
02	19-AUG-2024	FOR INFORMATION	JP	EB	EB
01	18-OCT-2023	FOR INFORMATION	JP	EB	EB
Rev	Date	Reason for Issue	Author	Checked	Approved
THE TOLL HOUSE					
PROPOSED - INSULATION LOCATION GROUND FLOOR					
JONATHON PEREZ & EMMA BURROWS THE TOLL HOUSE 56 HIGH STREET LINDFIELD SUSSEX RH16 2HL					
			T 07835 709 345 E jonathonperez@gmail.com		
DRAWING NUMBER	SHEET	SCALE	PAPER SIZE		
56HS-001	P-50	1:100 (A4)	A4		