
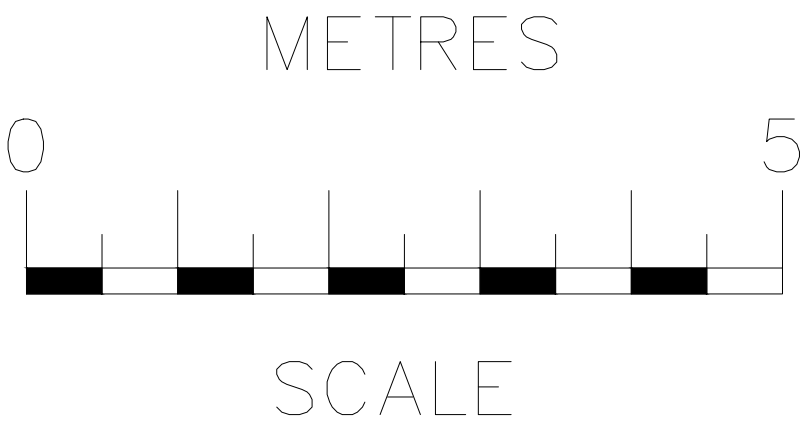


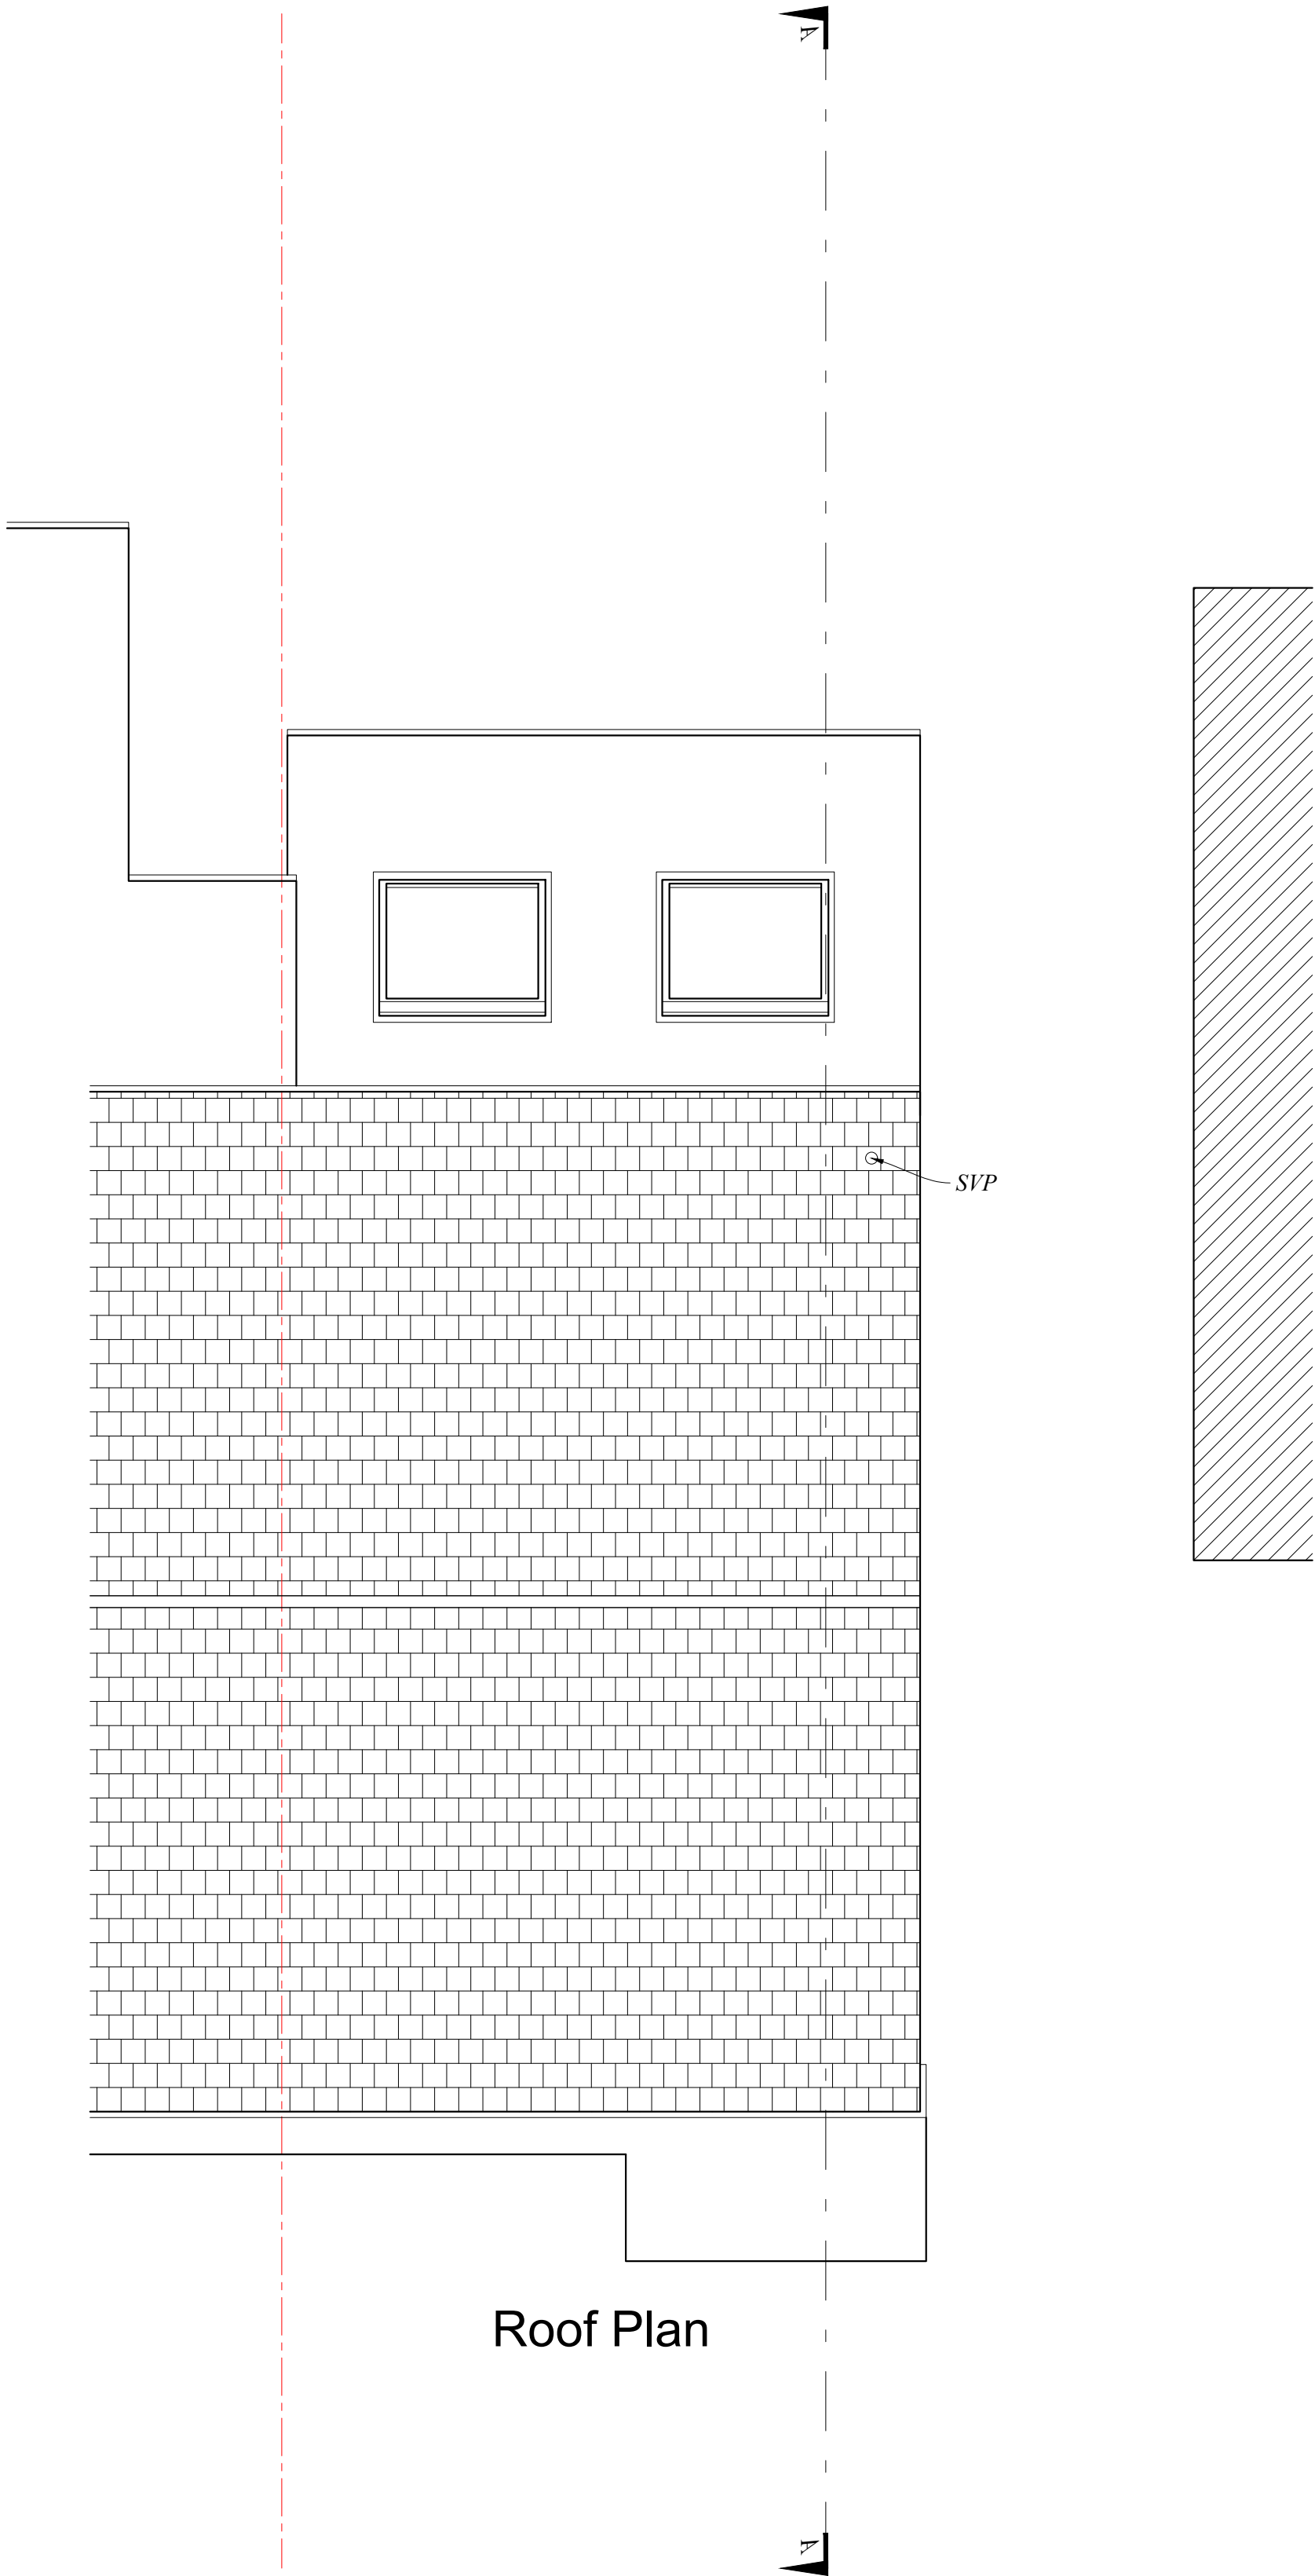

| rev   | date    | description |        |  |  |
|---|---------|-------------|--------|--|--|
| <div>RB Design<br/>Corner Cottage, The Limes, Felbridge, East Grinstead, RH19 2QJ<br/>Tel: 01342 523 766 Mob 07988 998 928 e-mail: info@rossbouditchdesign.co.uk</div> |         |             |        |  |  |
| project   | drawing | date        | job no |  |  |
| 39 Rowan Walk, Crawley Down,<br>CRAWLEY, RH10 4JW   | WORKS   | 05.11.24    |        |  |  |
| client   | scale @ | drawn by    | date   |  |  |
| Mr & Mrs Matthews   | 1:50    | PLN 07      |        |  |  |
| PLANS PROPOSED   |         |             |        |  |  |