


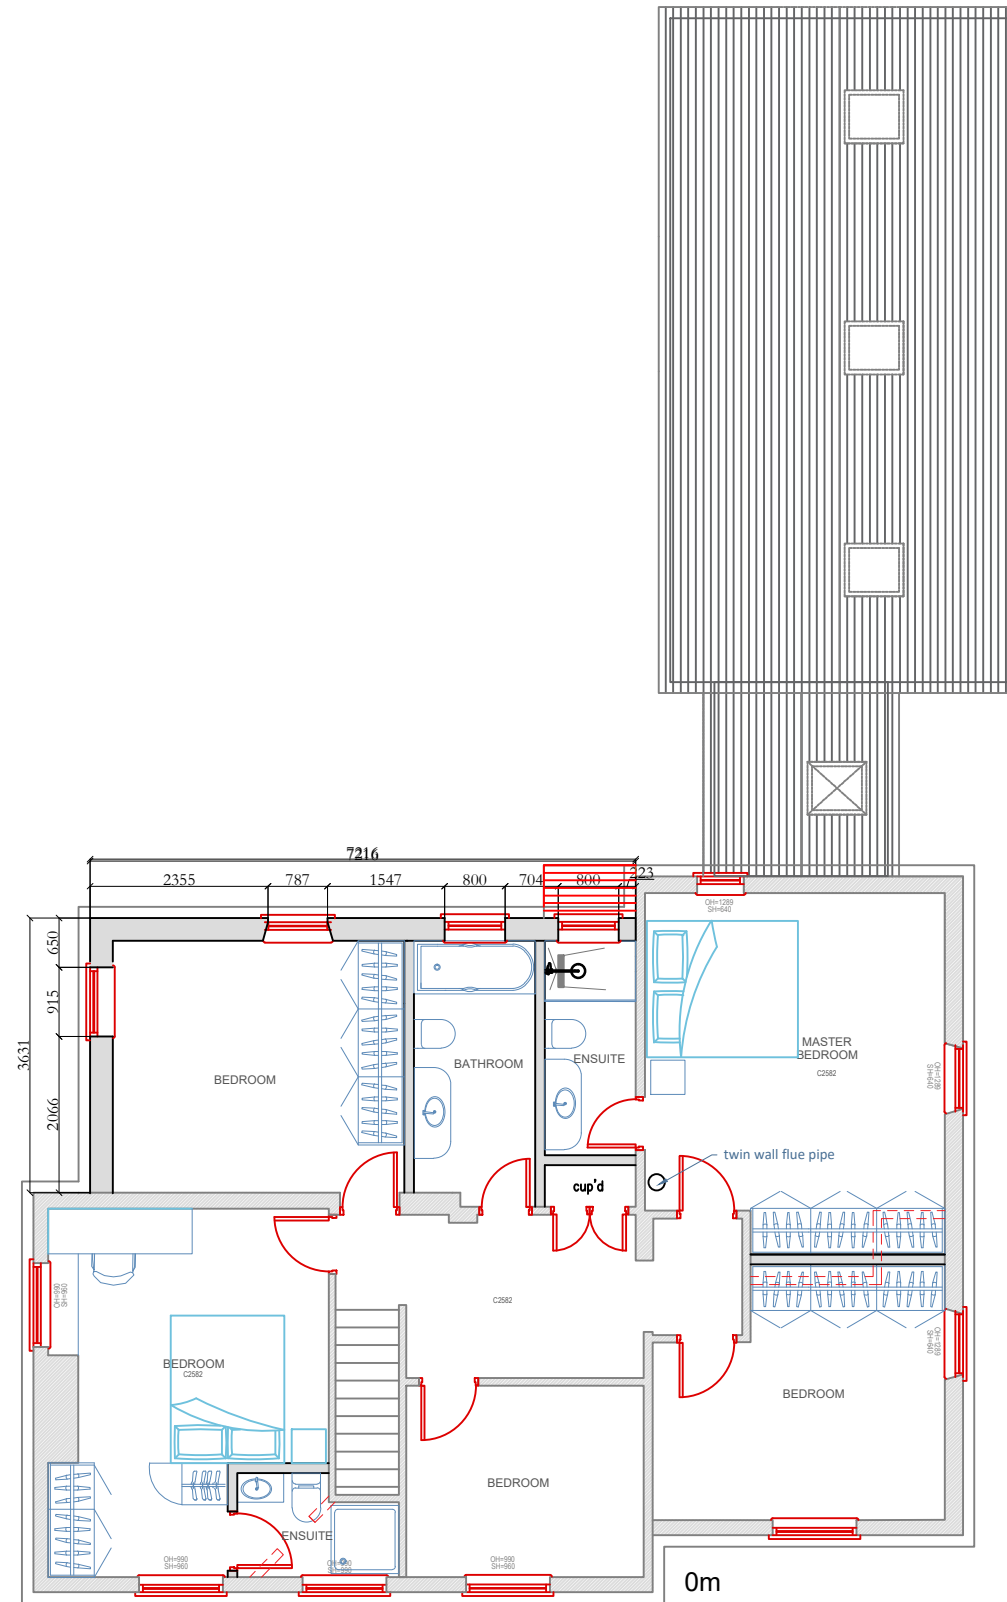

Drawn by SABRINE | Date 21/03/2025 | Project No 25015J | Scale 1:100@A3

Drawing number : 03

Revision : -

Drawing status : ☐ - Concept / Design
☒ - Planning Permission
☐ - Building Control