

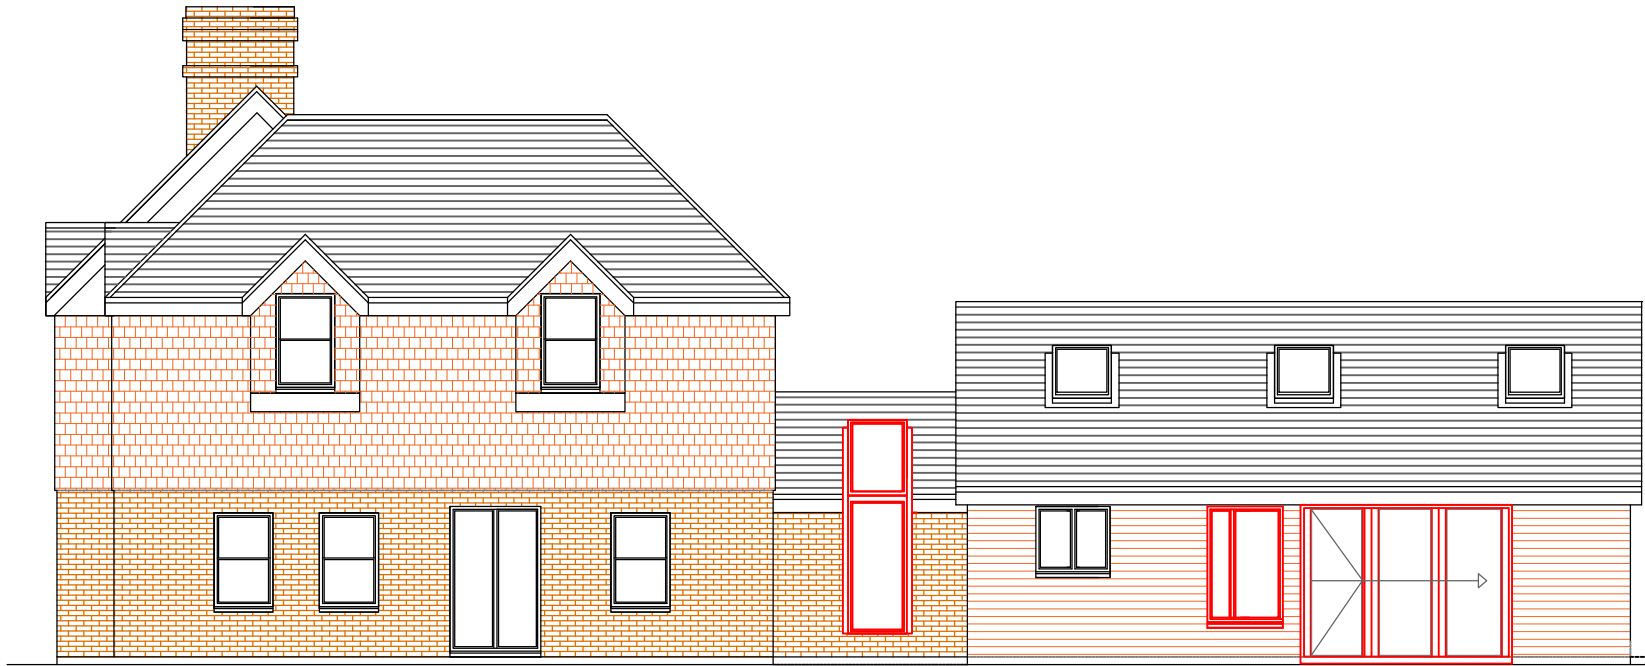


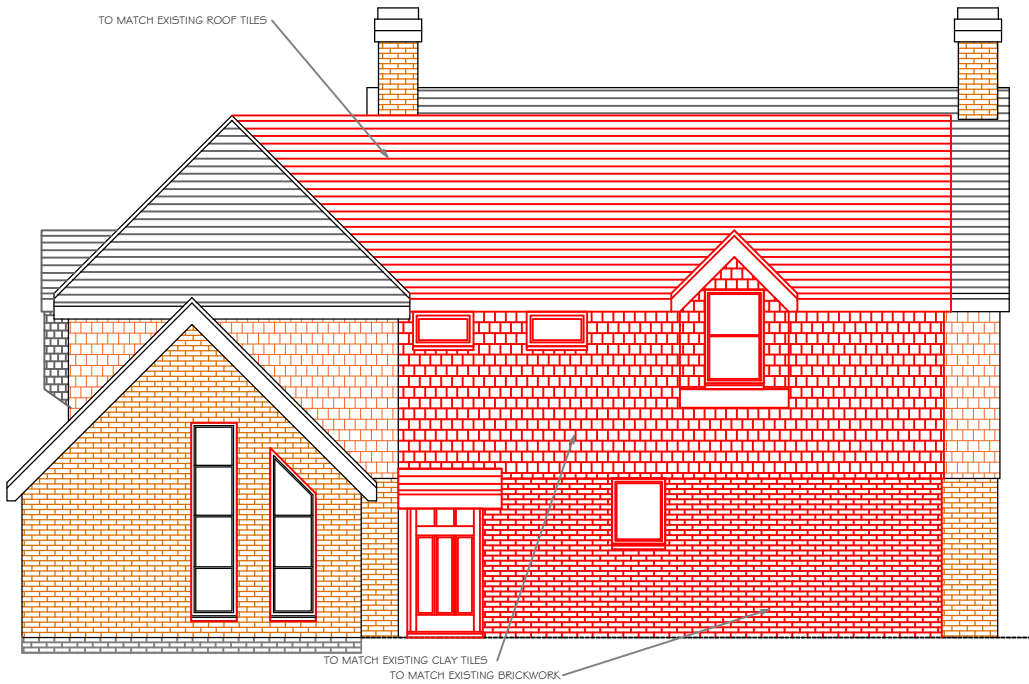

NOTES:
Do not scale off this drawing except for planning purposes.
This drawing is to be read in conjunction with any other relevant to the project, including, where necessary, the structural engineers report.
The builder must check all dimensions on site before any work commences and notify Ssoul LTD of any discrepancies.
It is the builders responsibility to liaise with the building control officer on site and notify the customer and Ssoul LTD of any changes/additional requirements.
Any site survey undertaken is for the preparation of planning and building regulations only.
Do not scale. Written dimensions only are to be taken from this drawing.
All dimensions are to be checked on site before work is commenced.

Revisions:		
Rev.	Alterations.	Date.

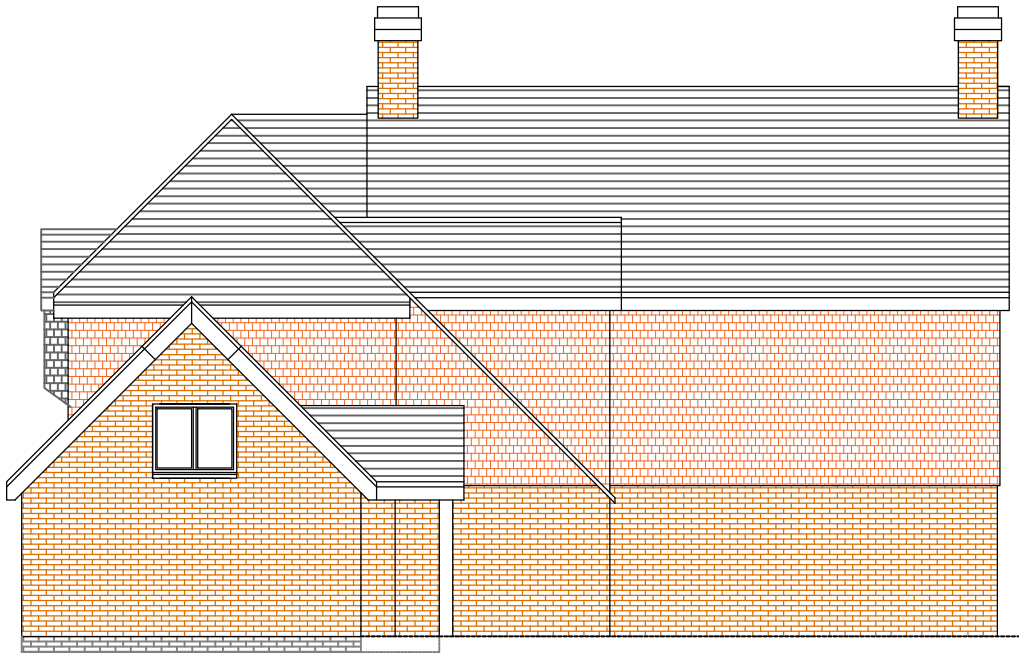

37 Turners Mill Road
Haywards Heath, West Sussex
RH16 1NW

TEL : 07711 422567

Client Mr & Mrs Shapiro
Title Existing and proposed
Proposed Elevations
Site Violet cottage,
Sharpthorne, East Grinstead
RH194HY

Drawn by SABRINE Date 21/03/2025 Project No 2501SJ Scale 1:100@A3

Drawing number : 05

Revision : A

Drawing status : ☒ Concept / Design
☒ Planning Permission
☒ Building Control

