
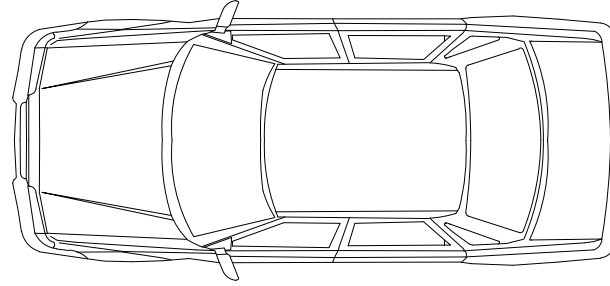
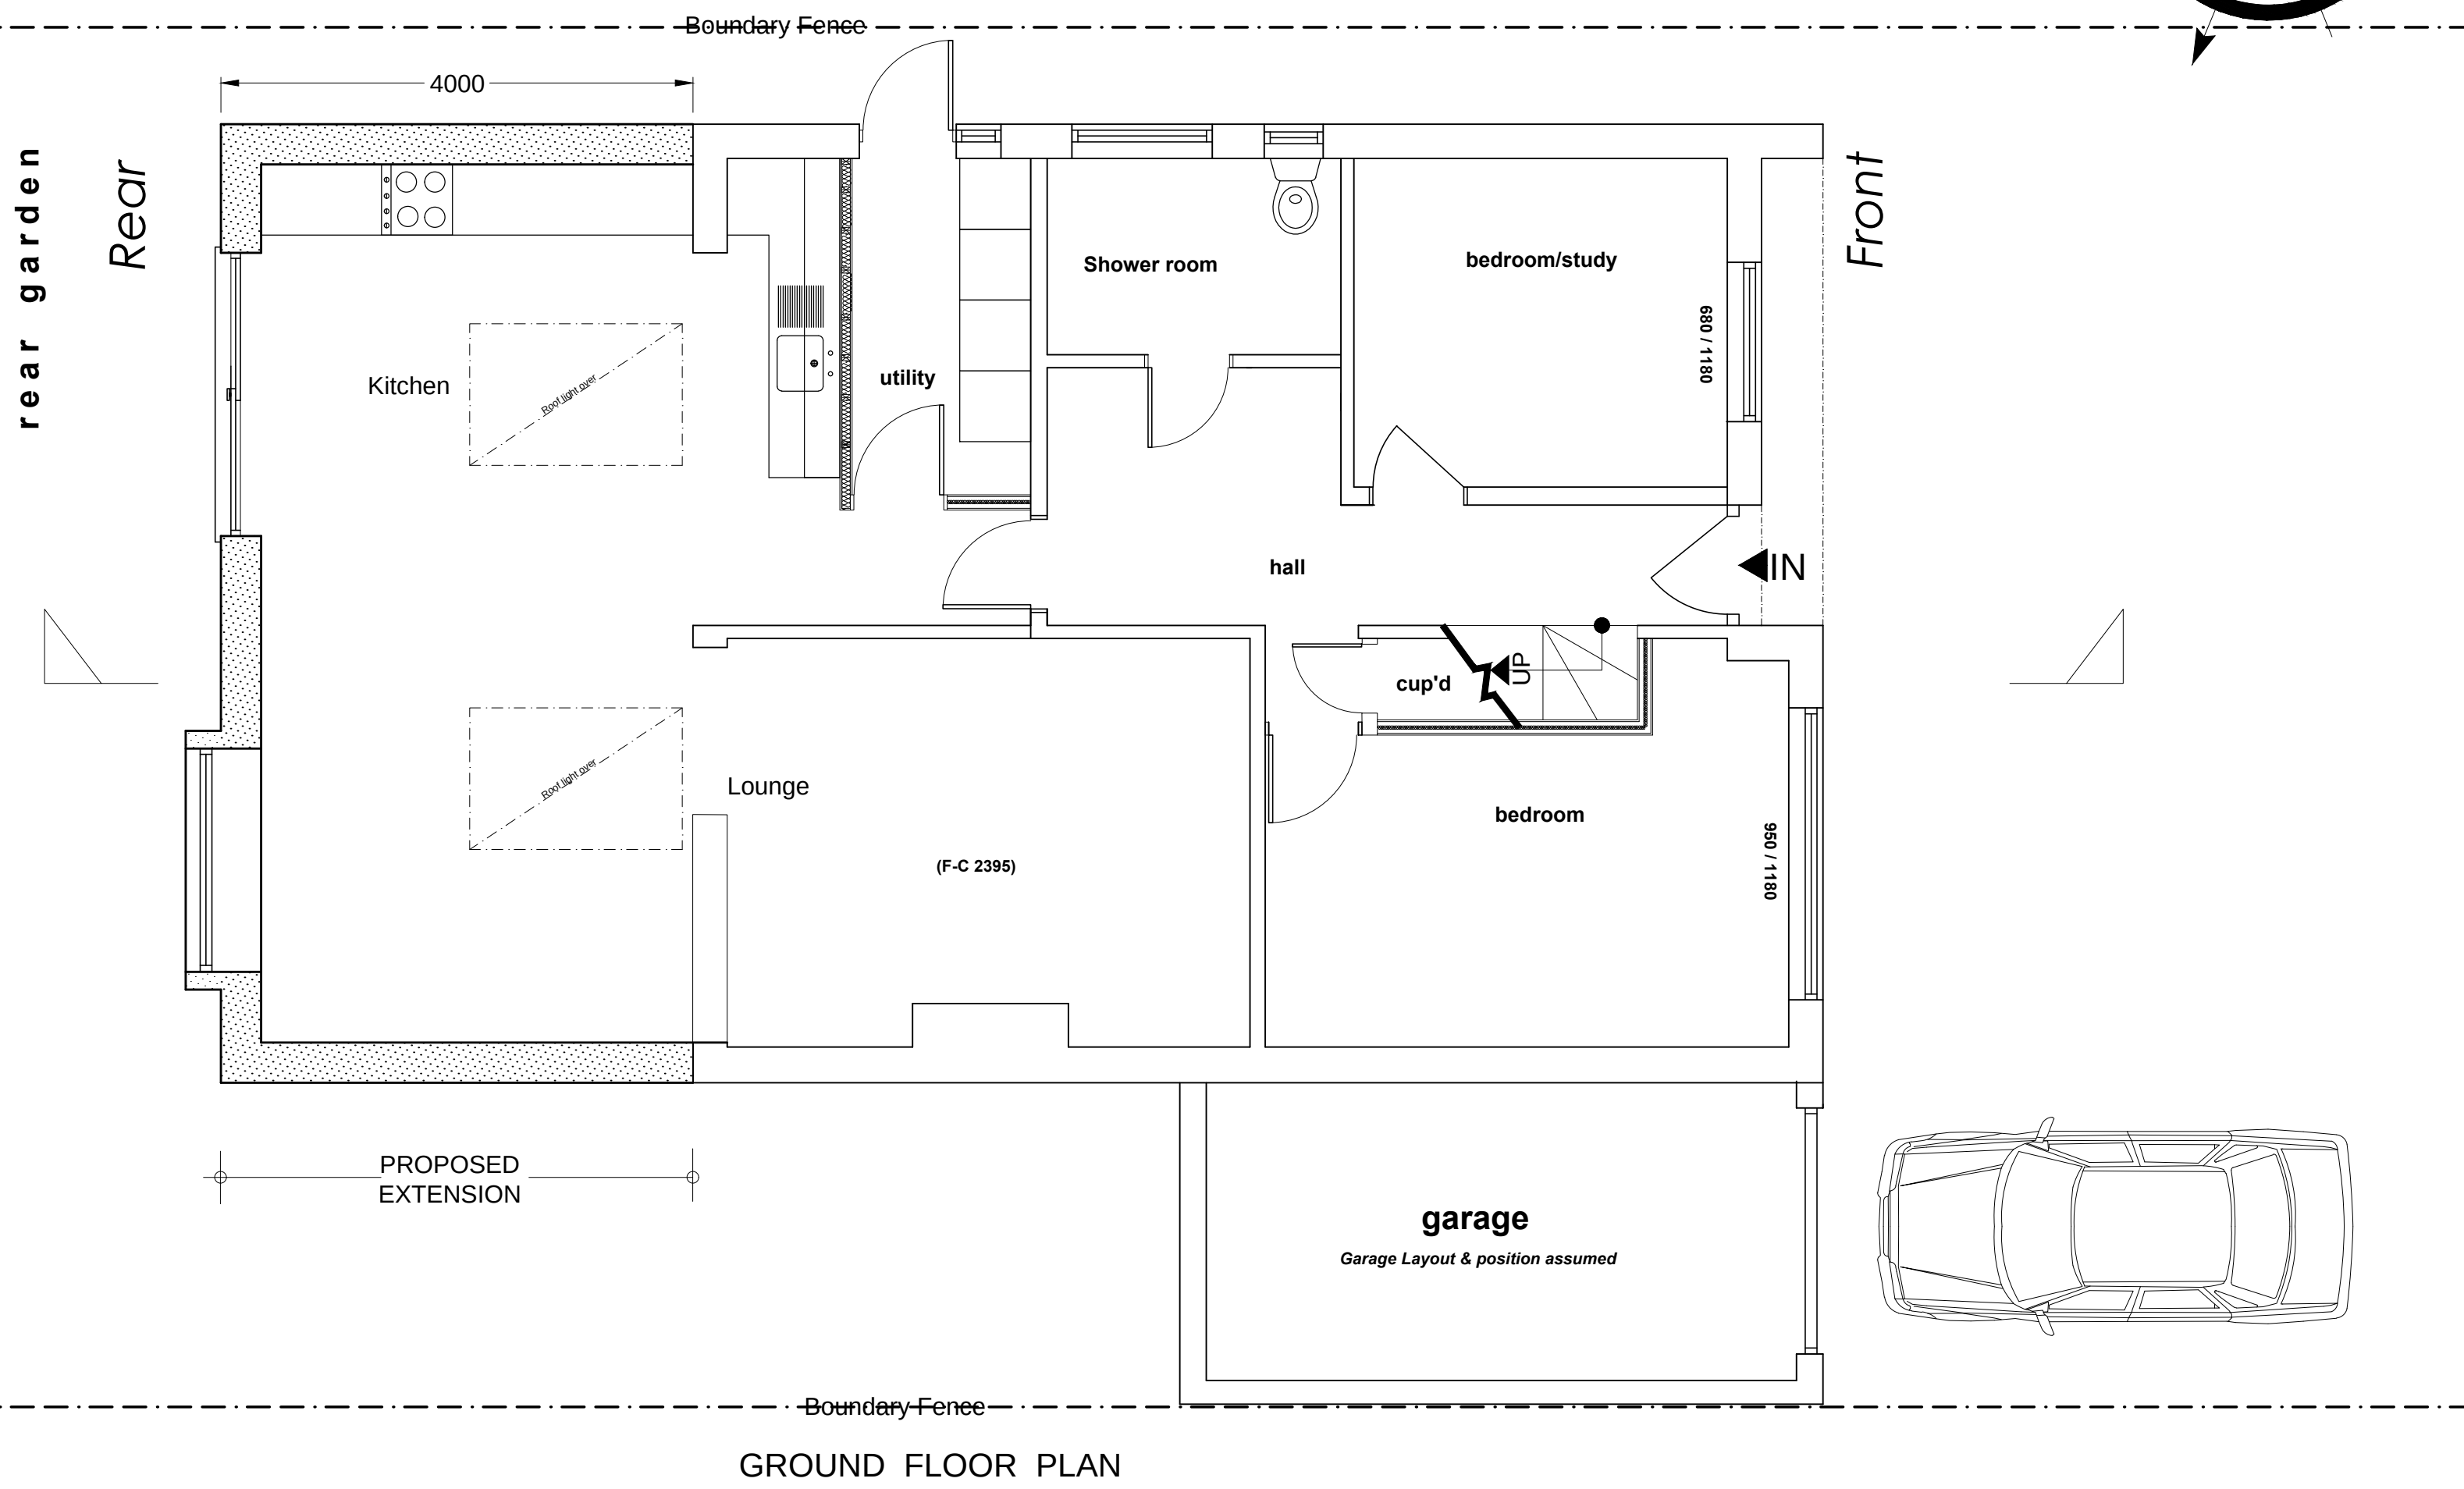
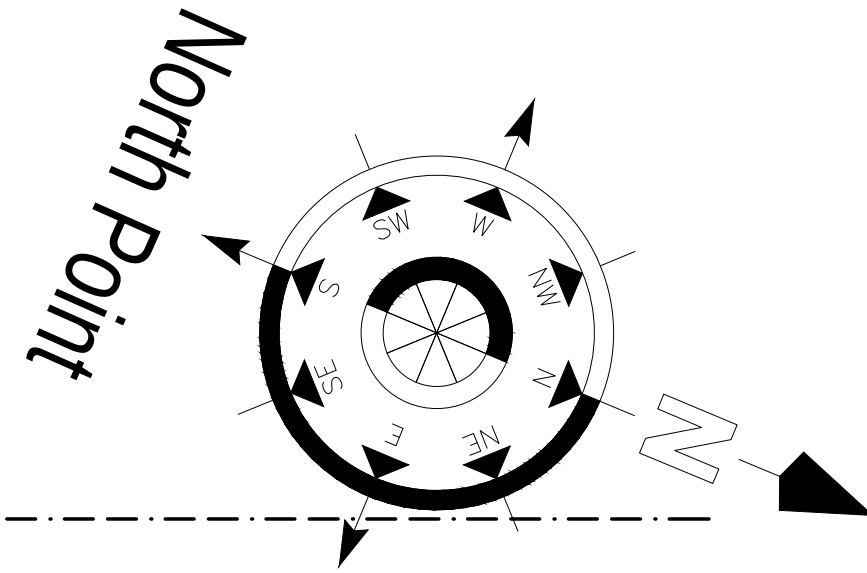
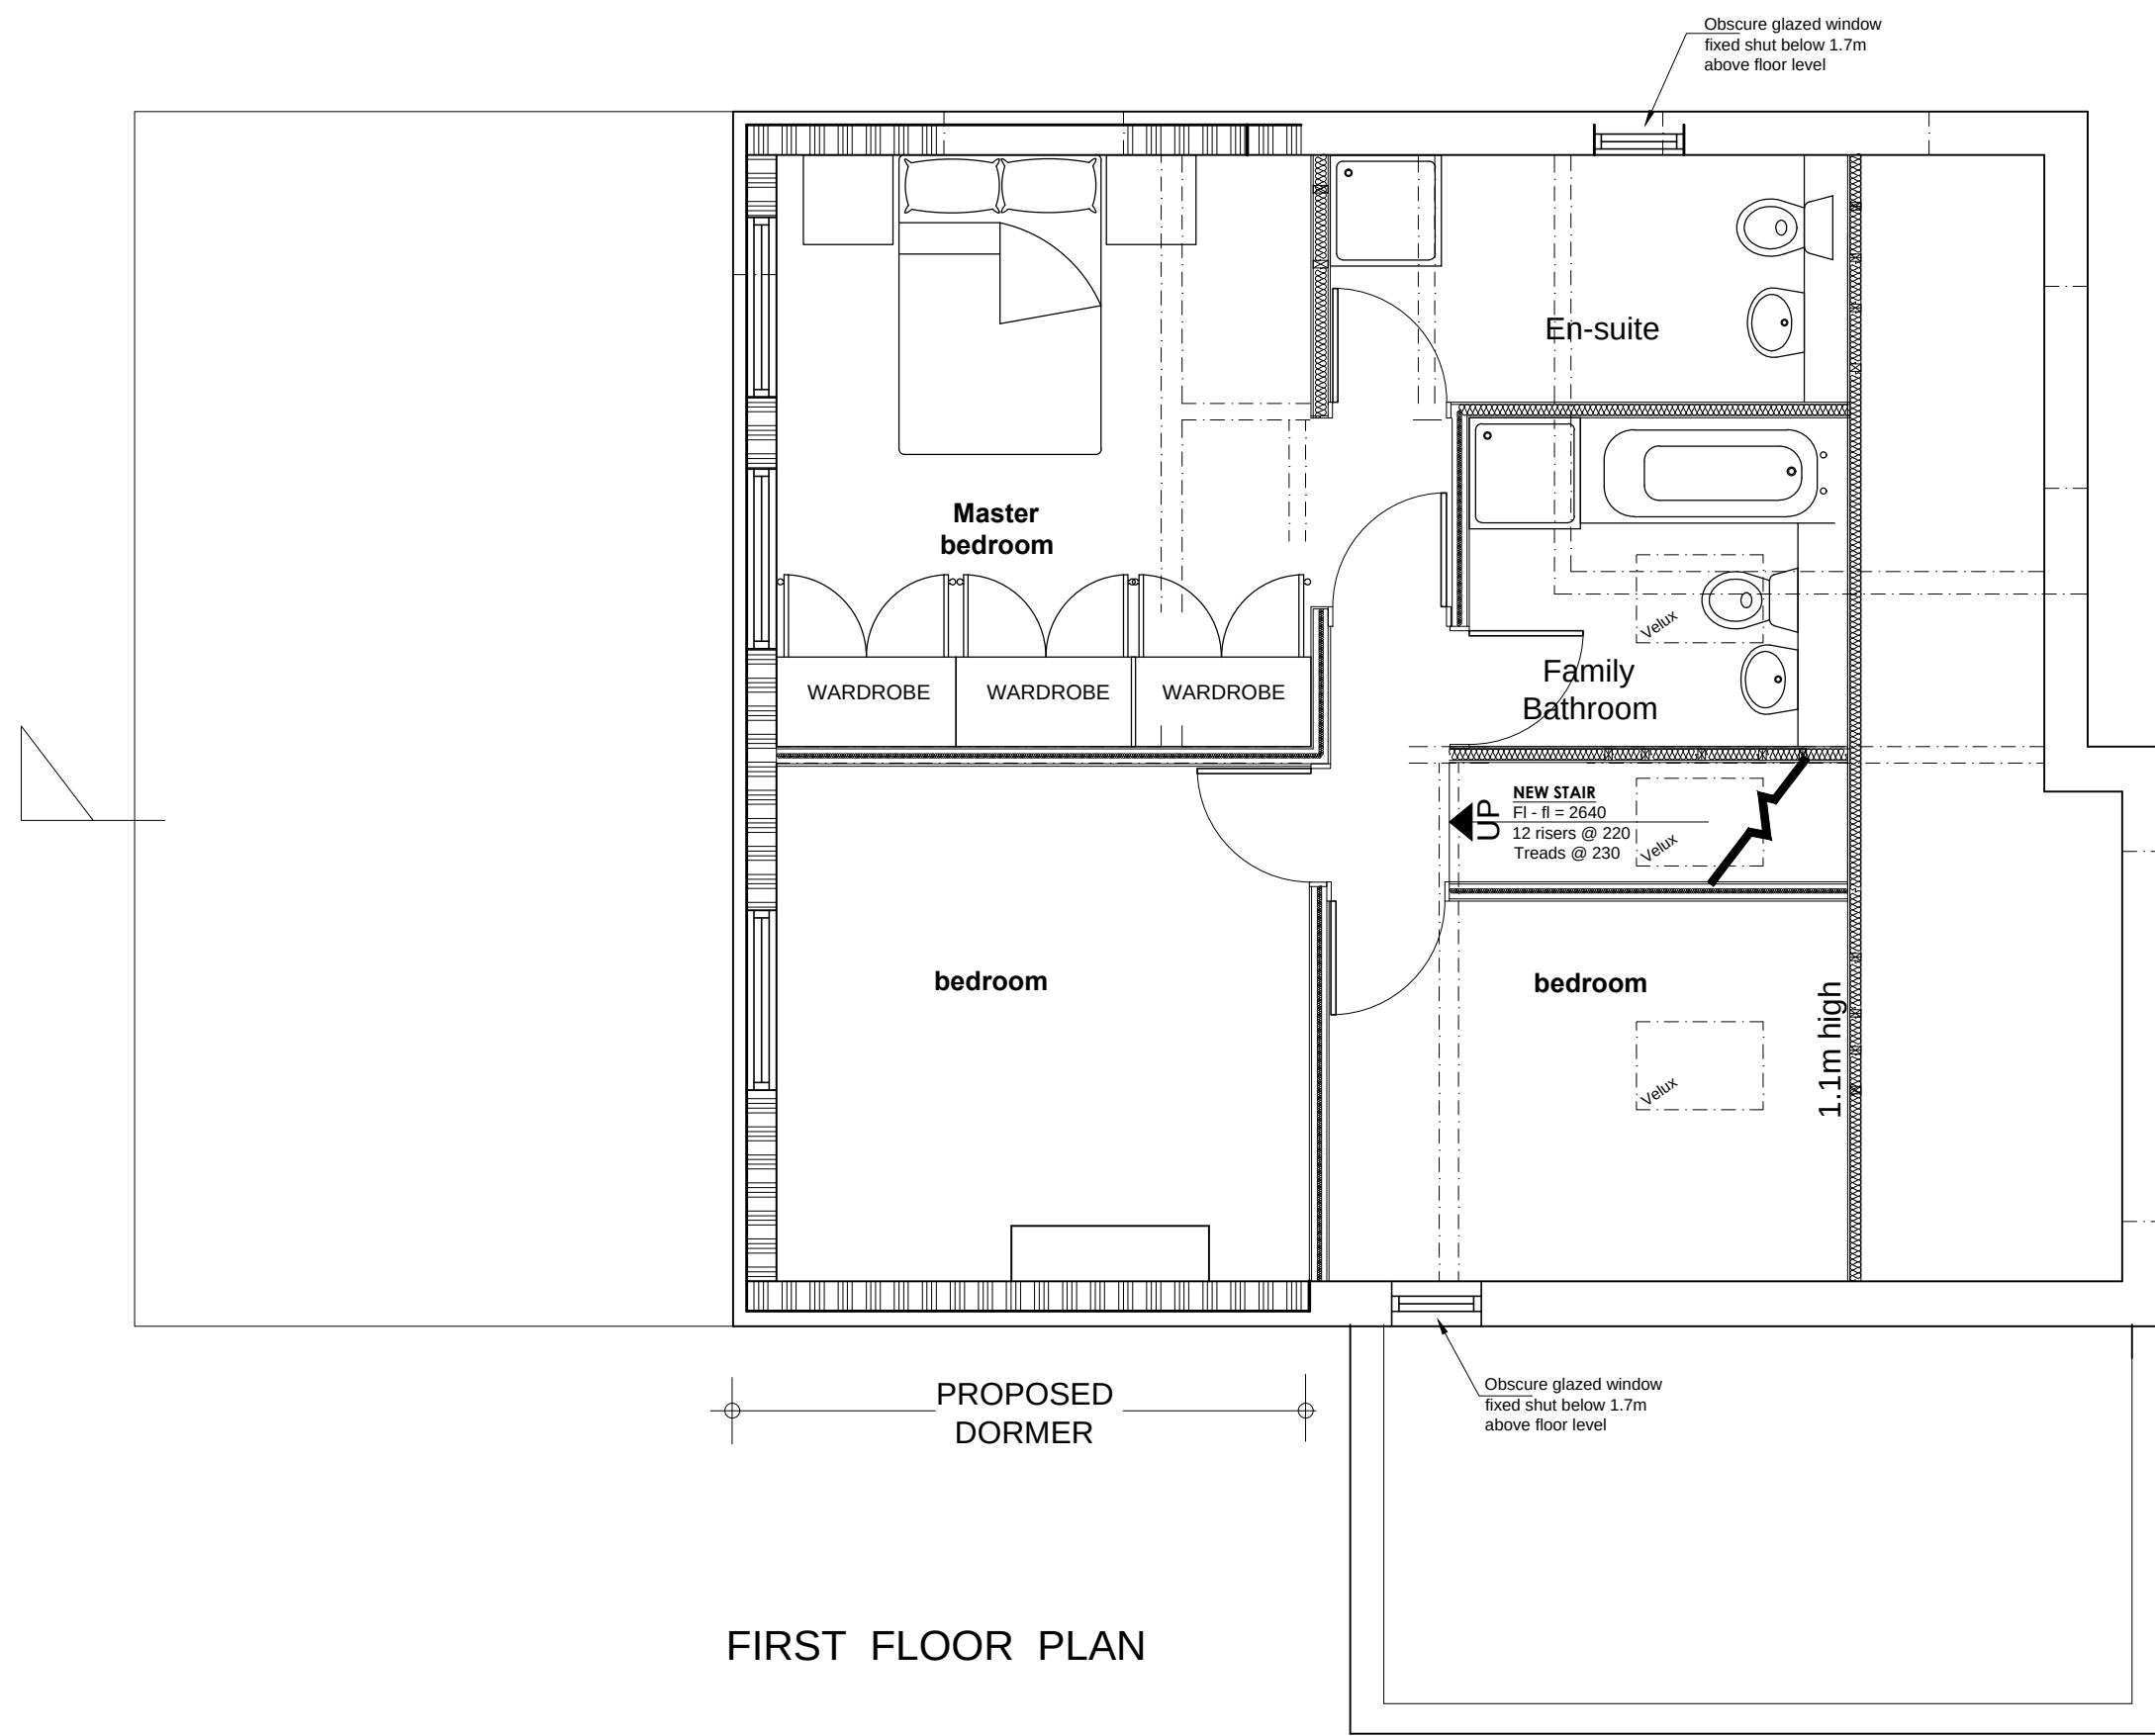


Proposed

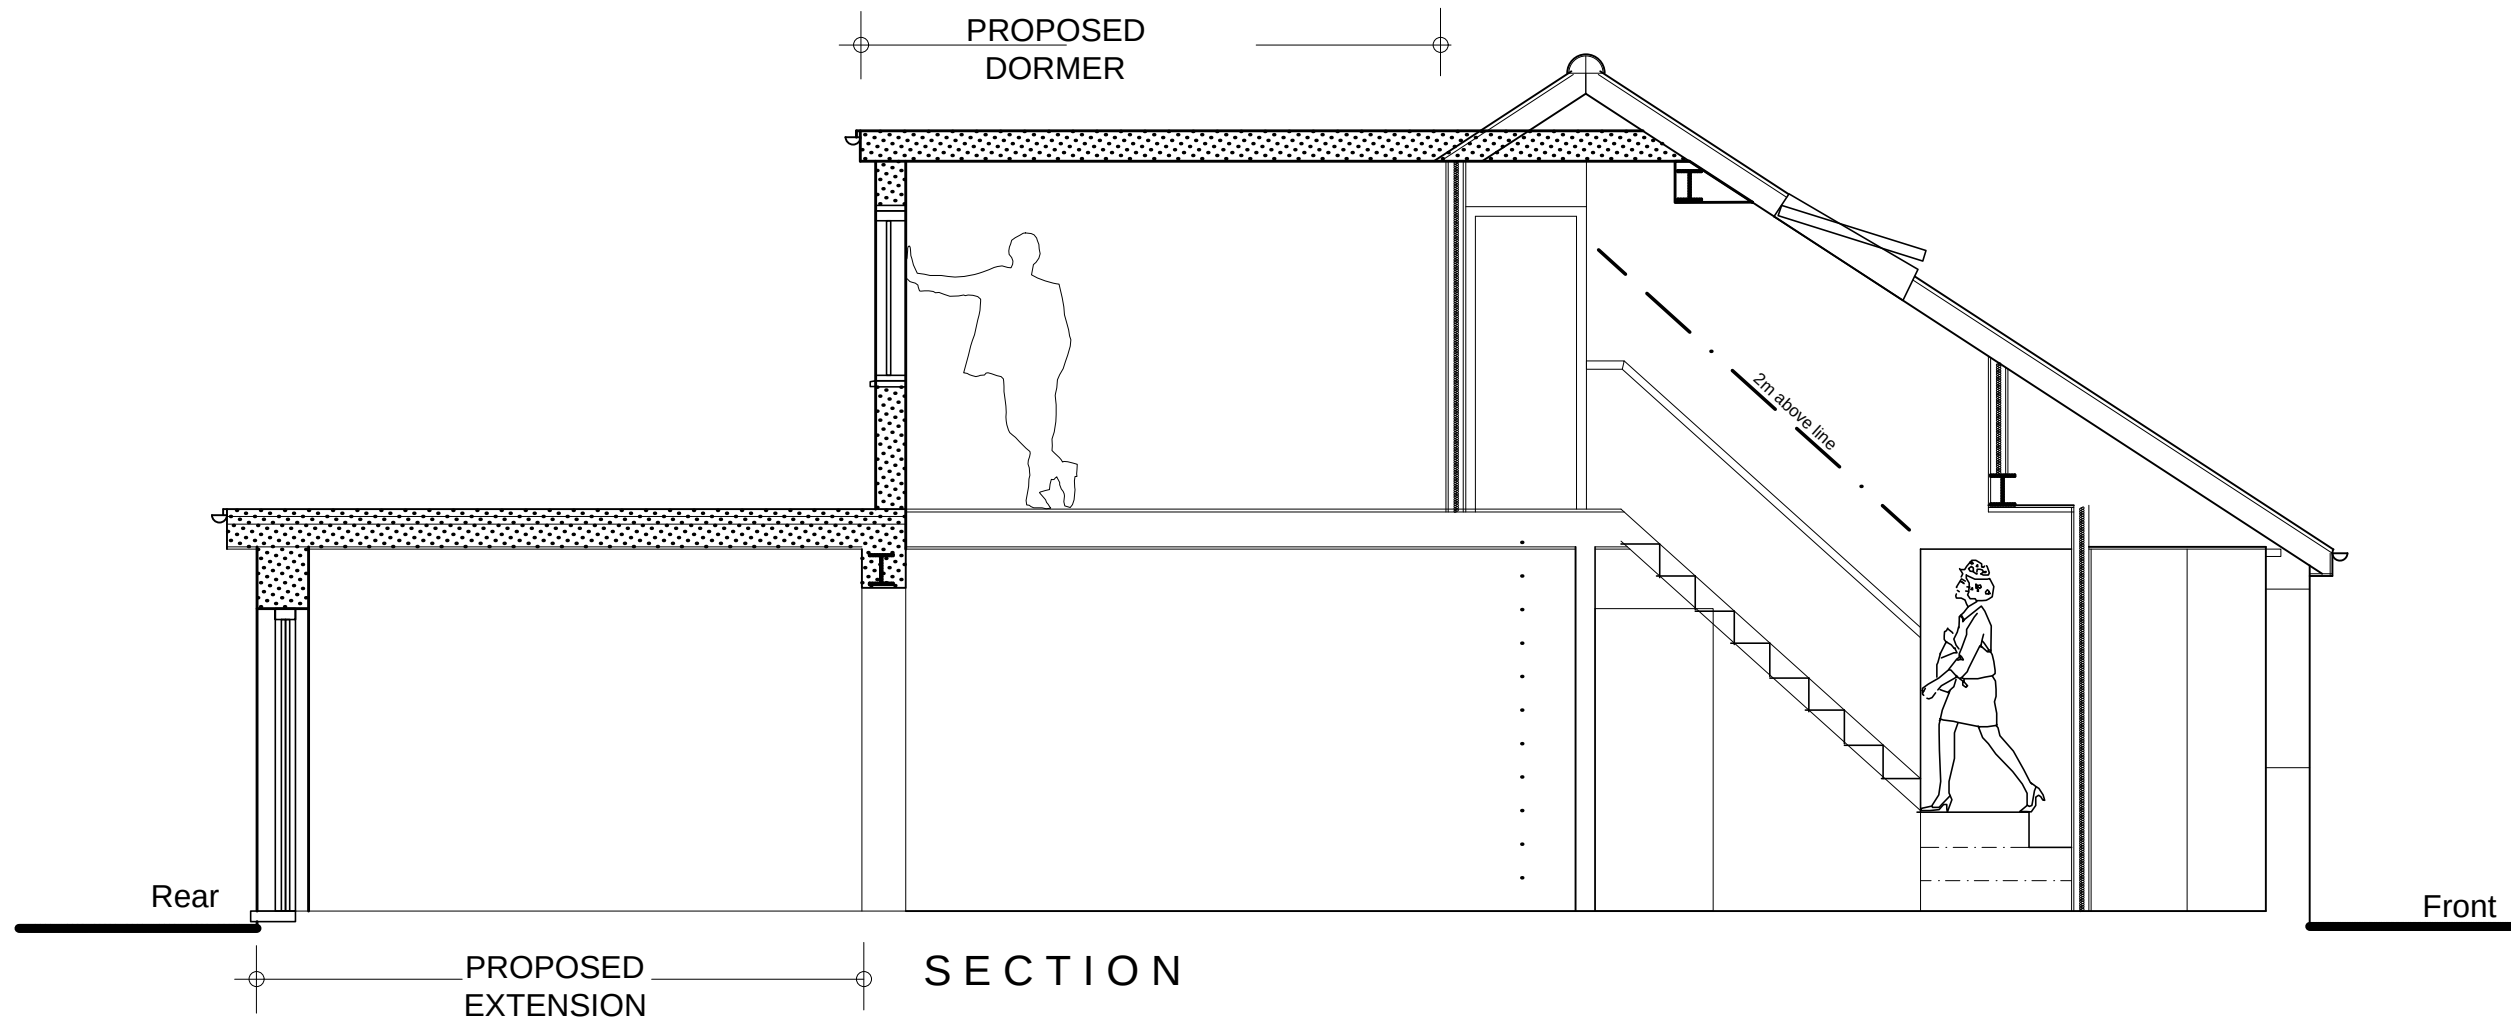

Revision			Date		By		Rev. No.
Client							
Project	13 Ockenden Way, Hassocks						
Title	Plans & section						
							
DESIGN@CLIVEHAWKINSONLINE.COM				Tel: 01273 245249			
Date	Jan 25	Scale	1:50 @ A1	Project No.	2082 01	Draw. No.	
						Rev. No.	

IMPORTANT NOTES :

1. GENERAL
 - (i) The design is not to be scaled, work to figured dimensions and relative position only, confirm to designer.
 - (ii) This drawing is to be read in conjunction with all relevant drawings, detailed specifications where applicable and all associated drawings in this series. (If any)
 - (iii) Any discrepancy on this drawing is to be reported immediately to the partnership for clarification.
 - (iv) The contractor is responsible for all temporary works and for the stability of the works in progress.