




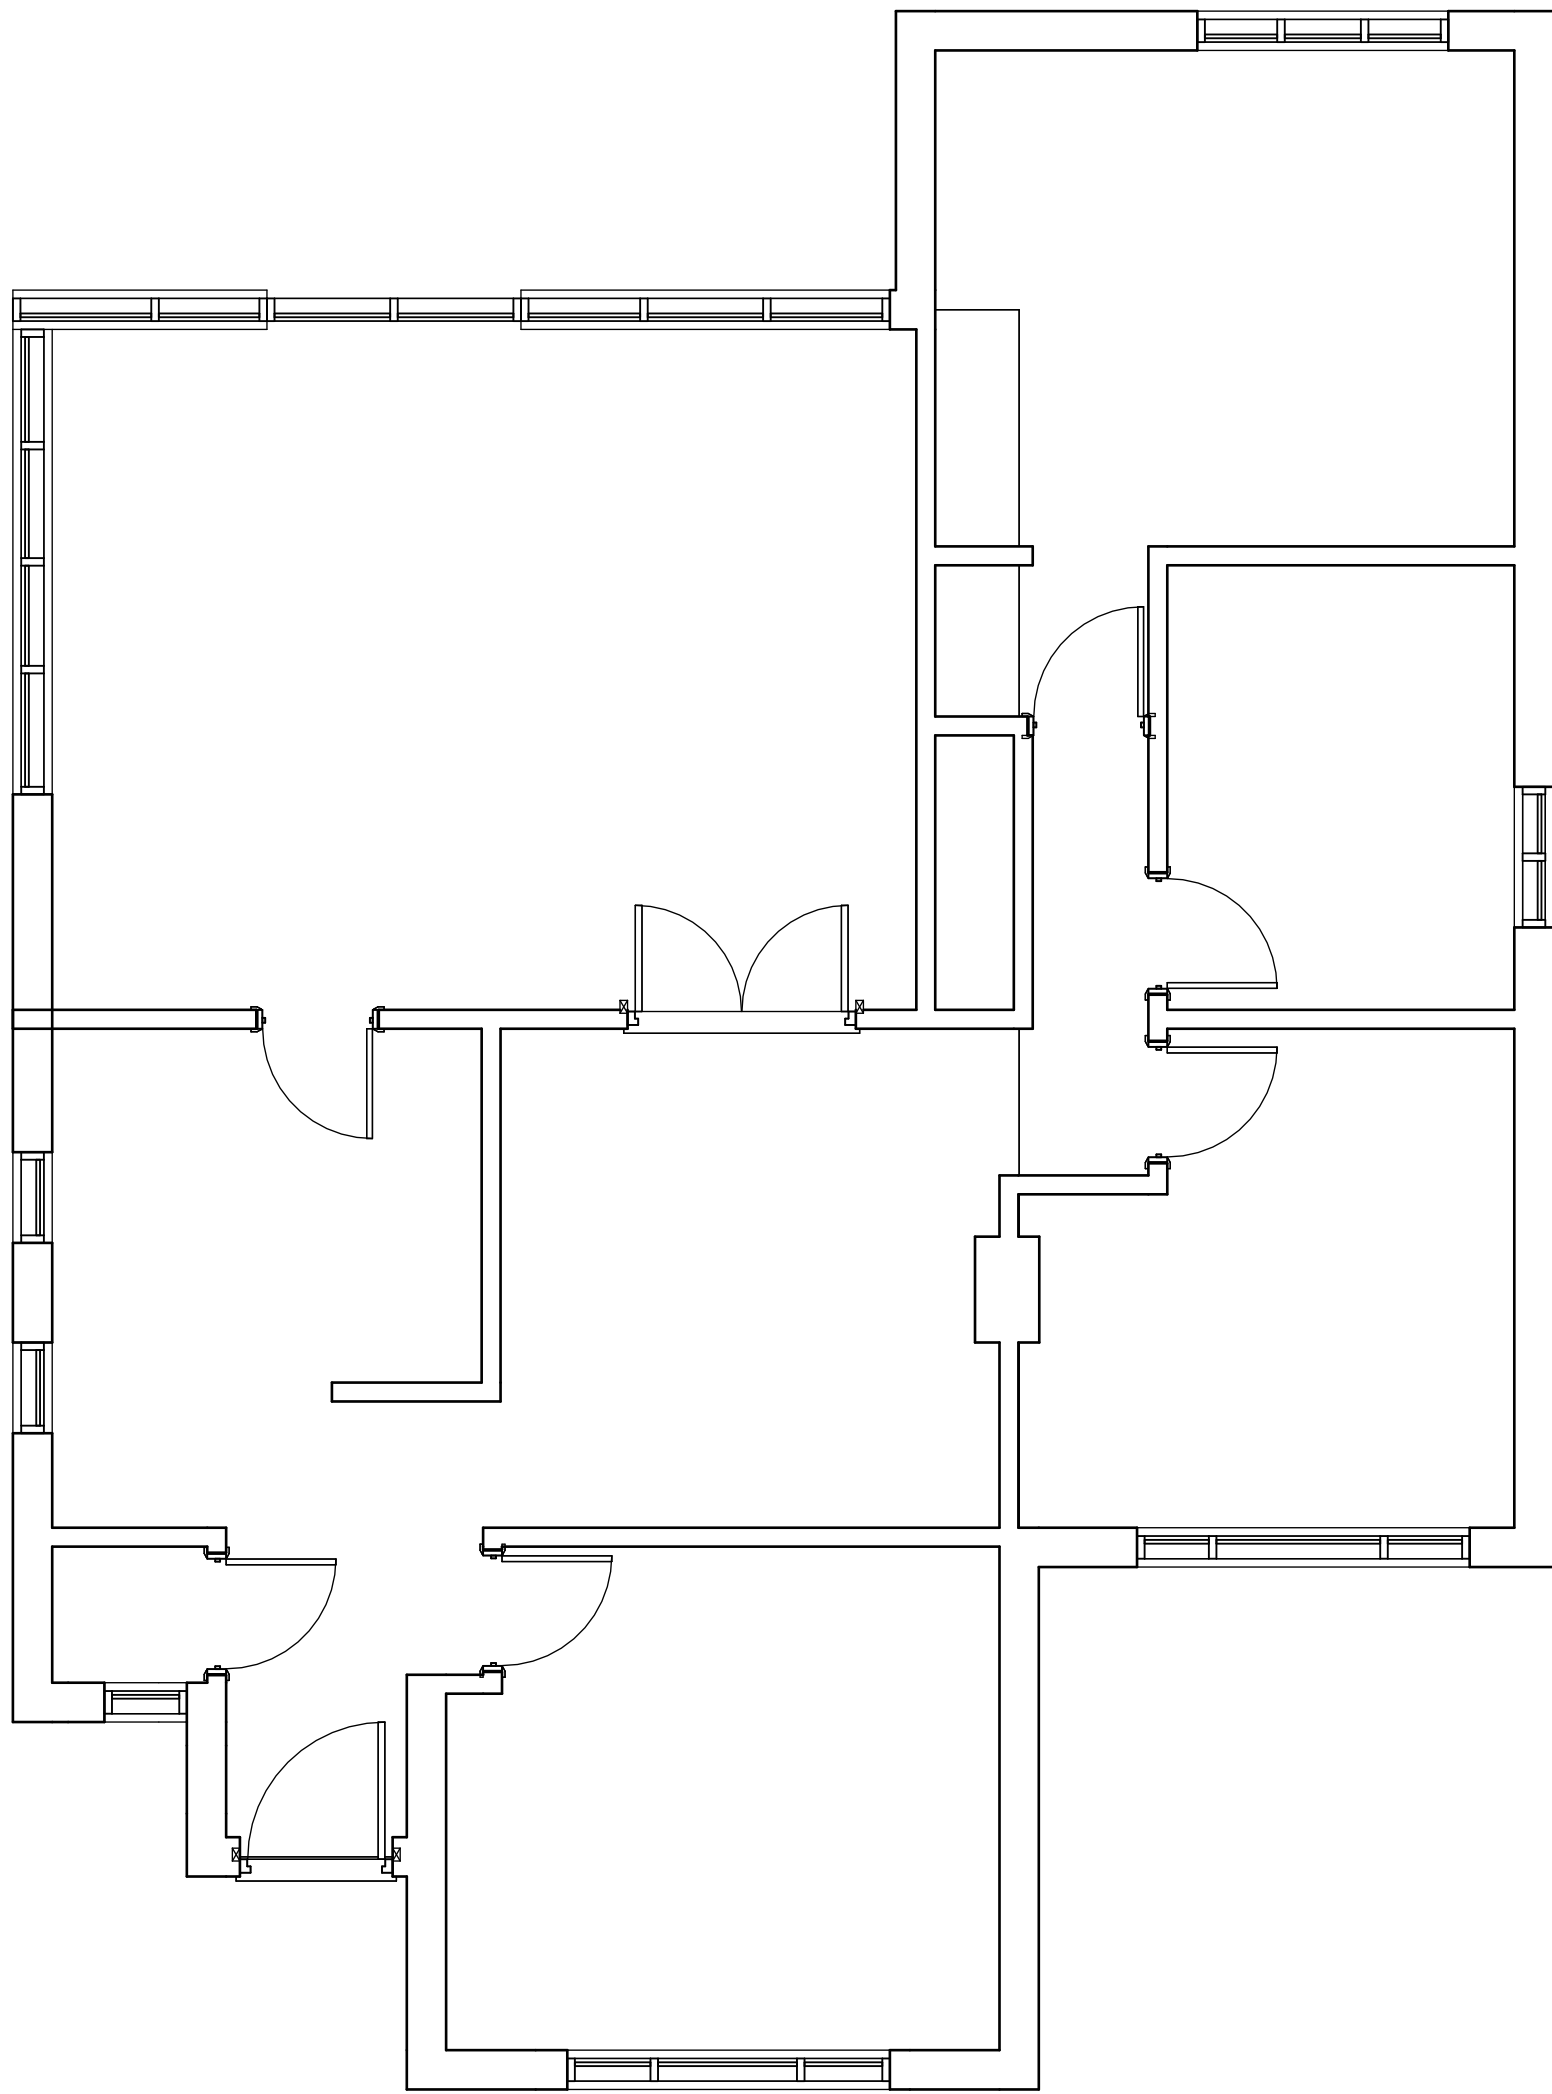

1 Ground Floor
1 : 50

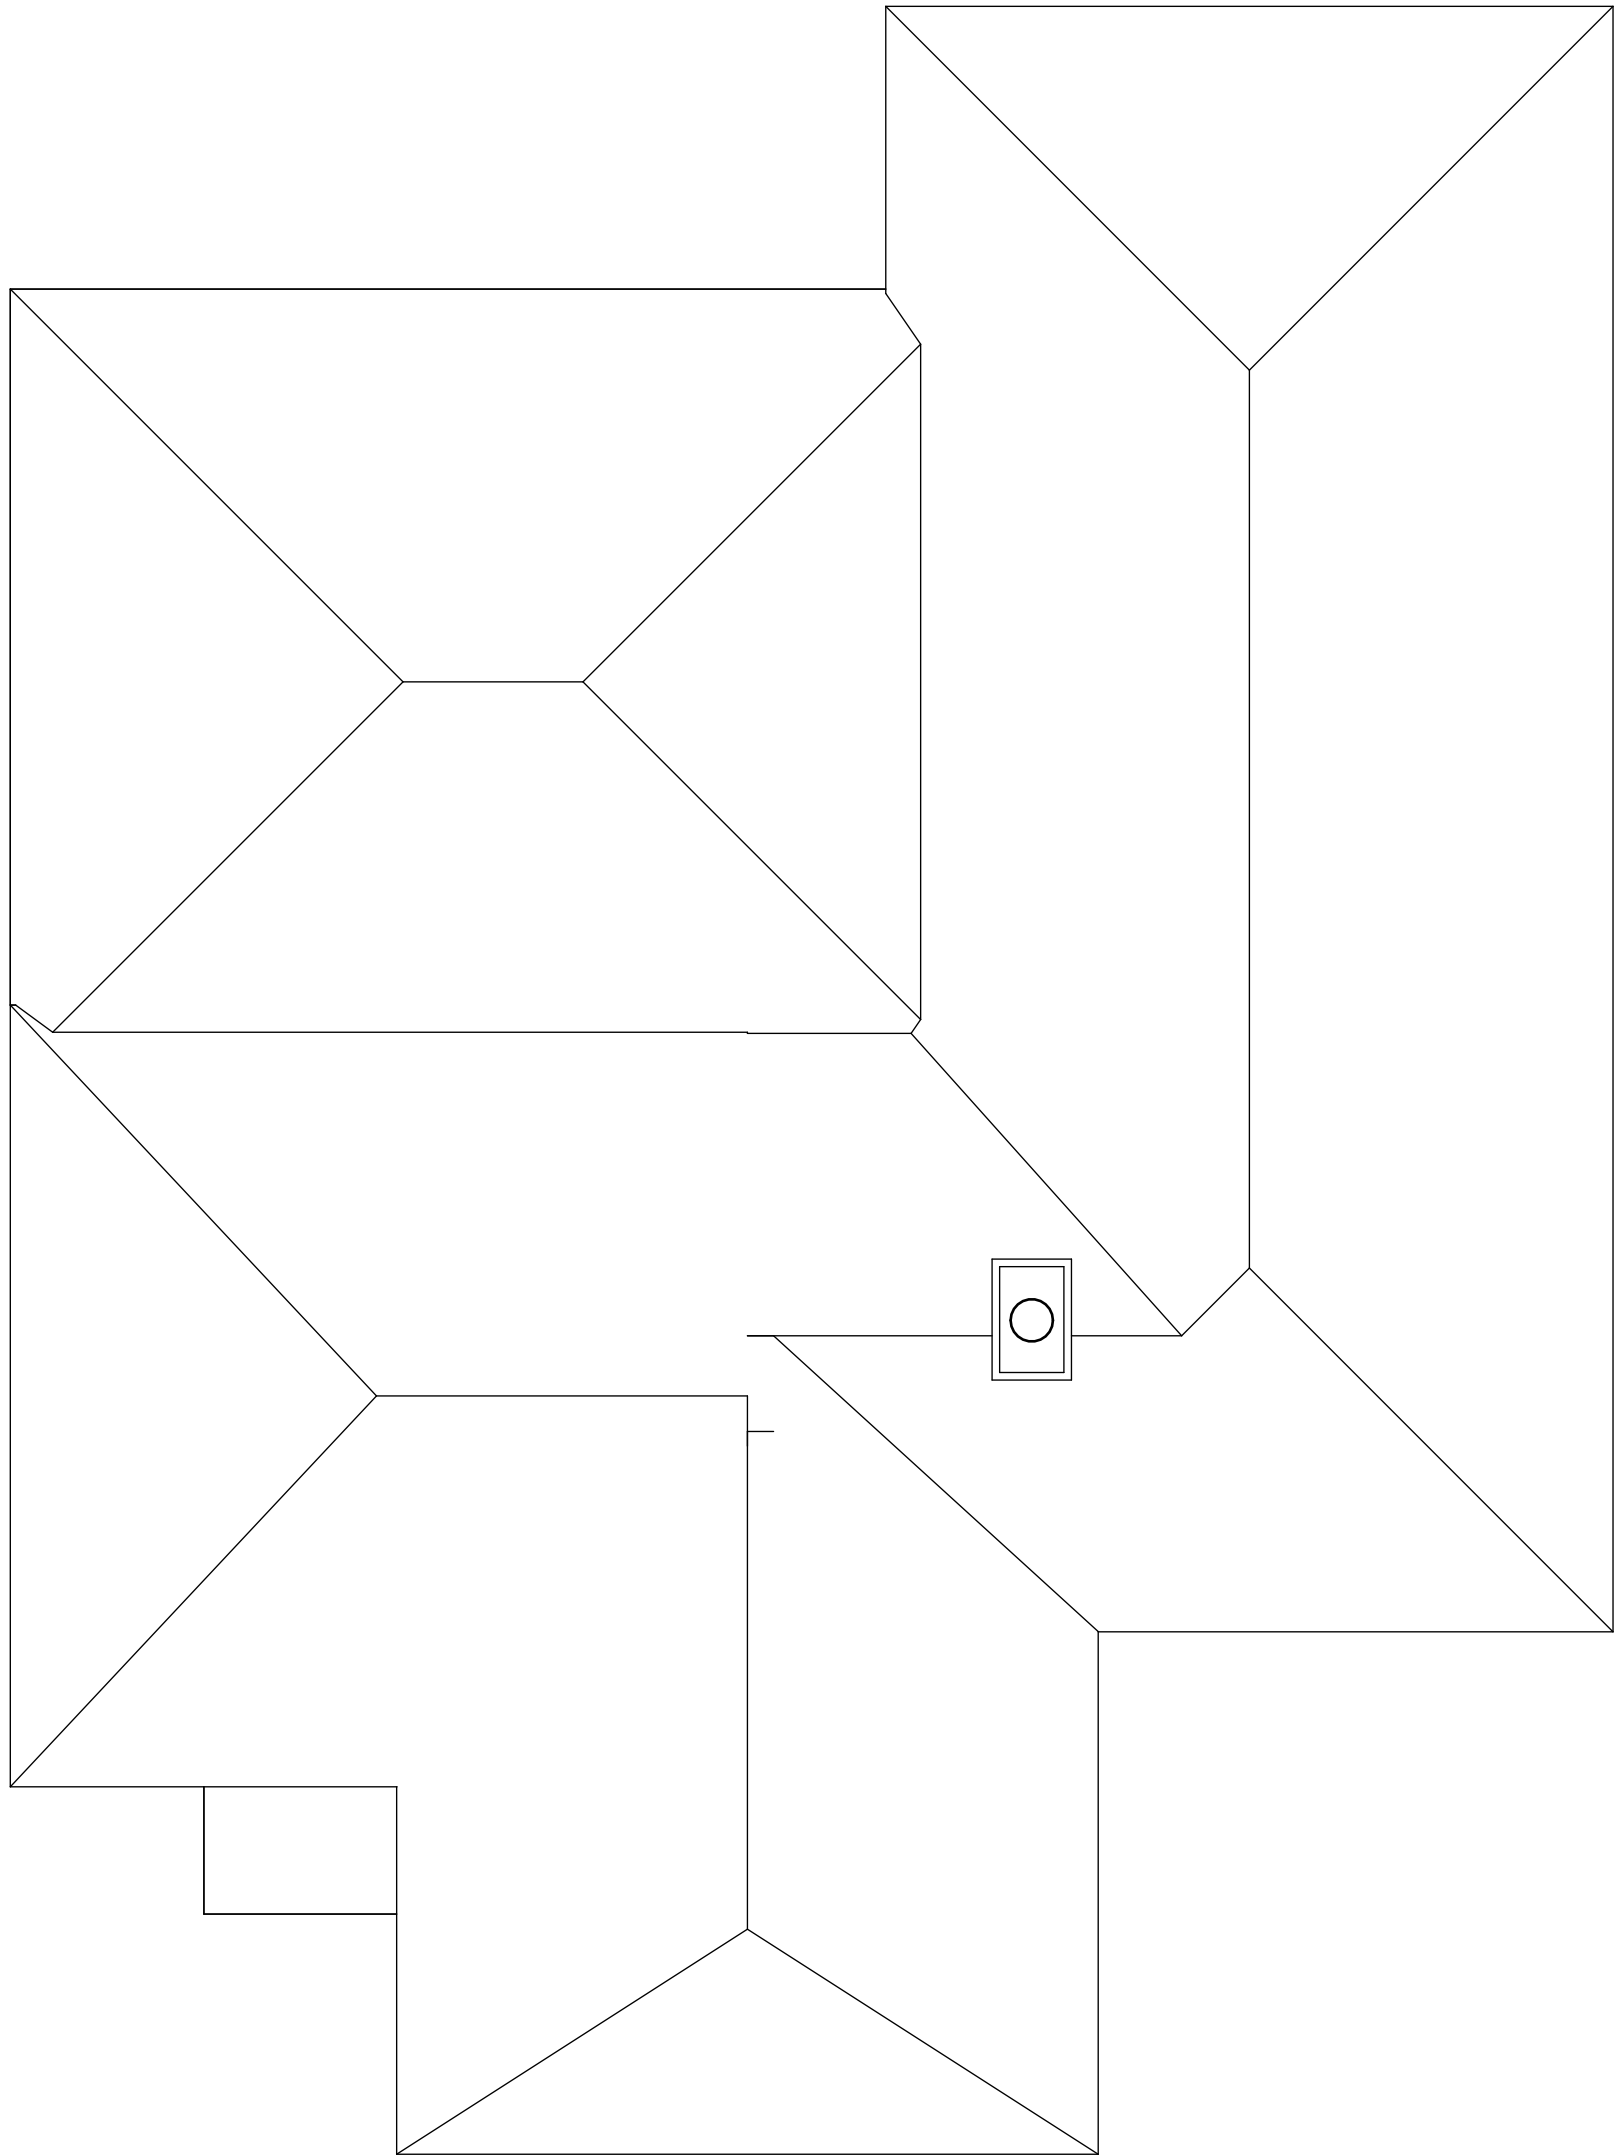

2 Roof
1 : 50

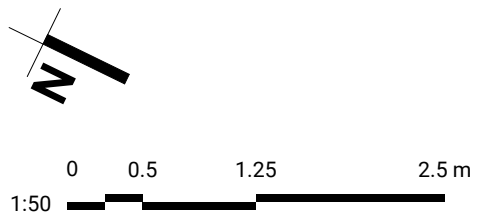

REV.	DATE	ISSUE
------	------	-------

Robinshaw Conversion
Haywards Heath Road
Balcombe

Existing Plans

STATUS	SIZE	REV
Planning	A1	

DRAWING NO.
26501-FLA-ZZ-00-DR-A-004