




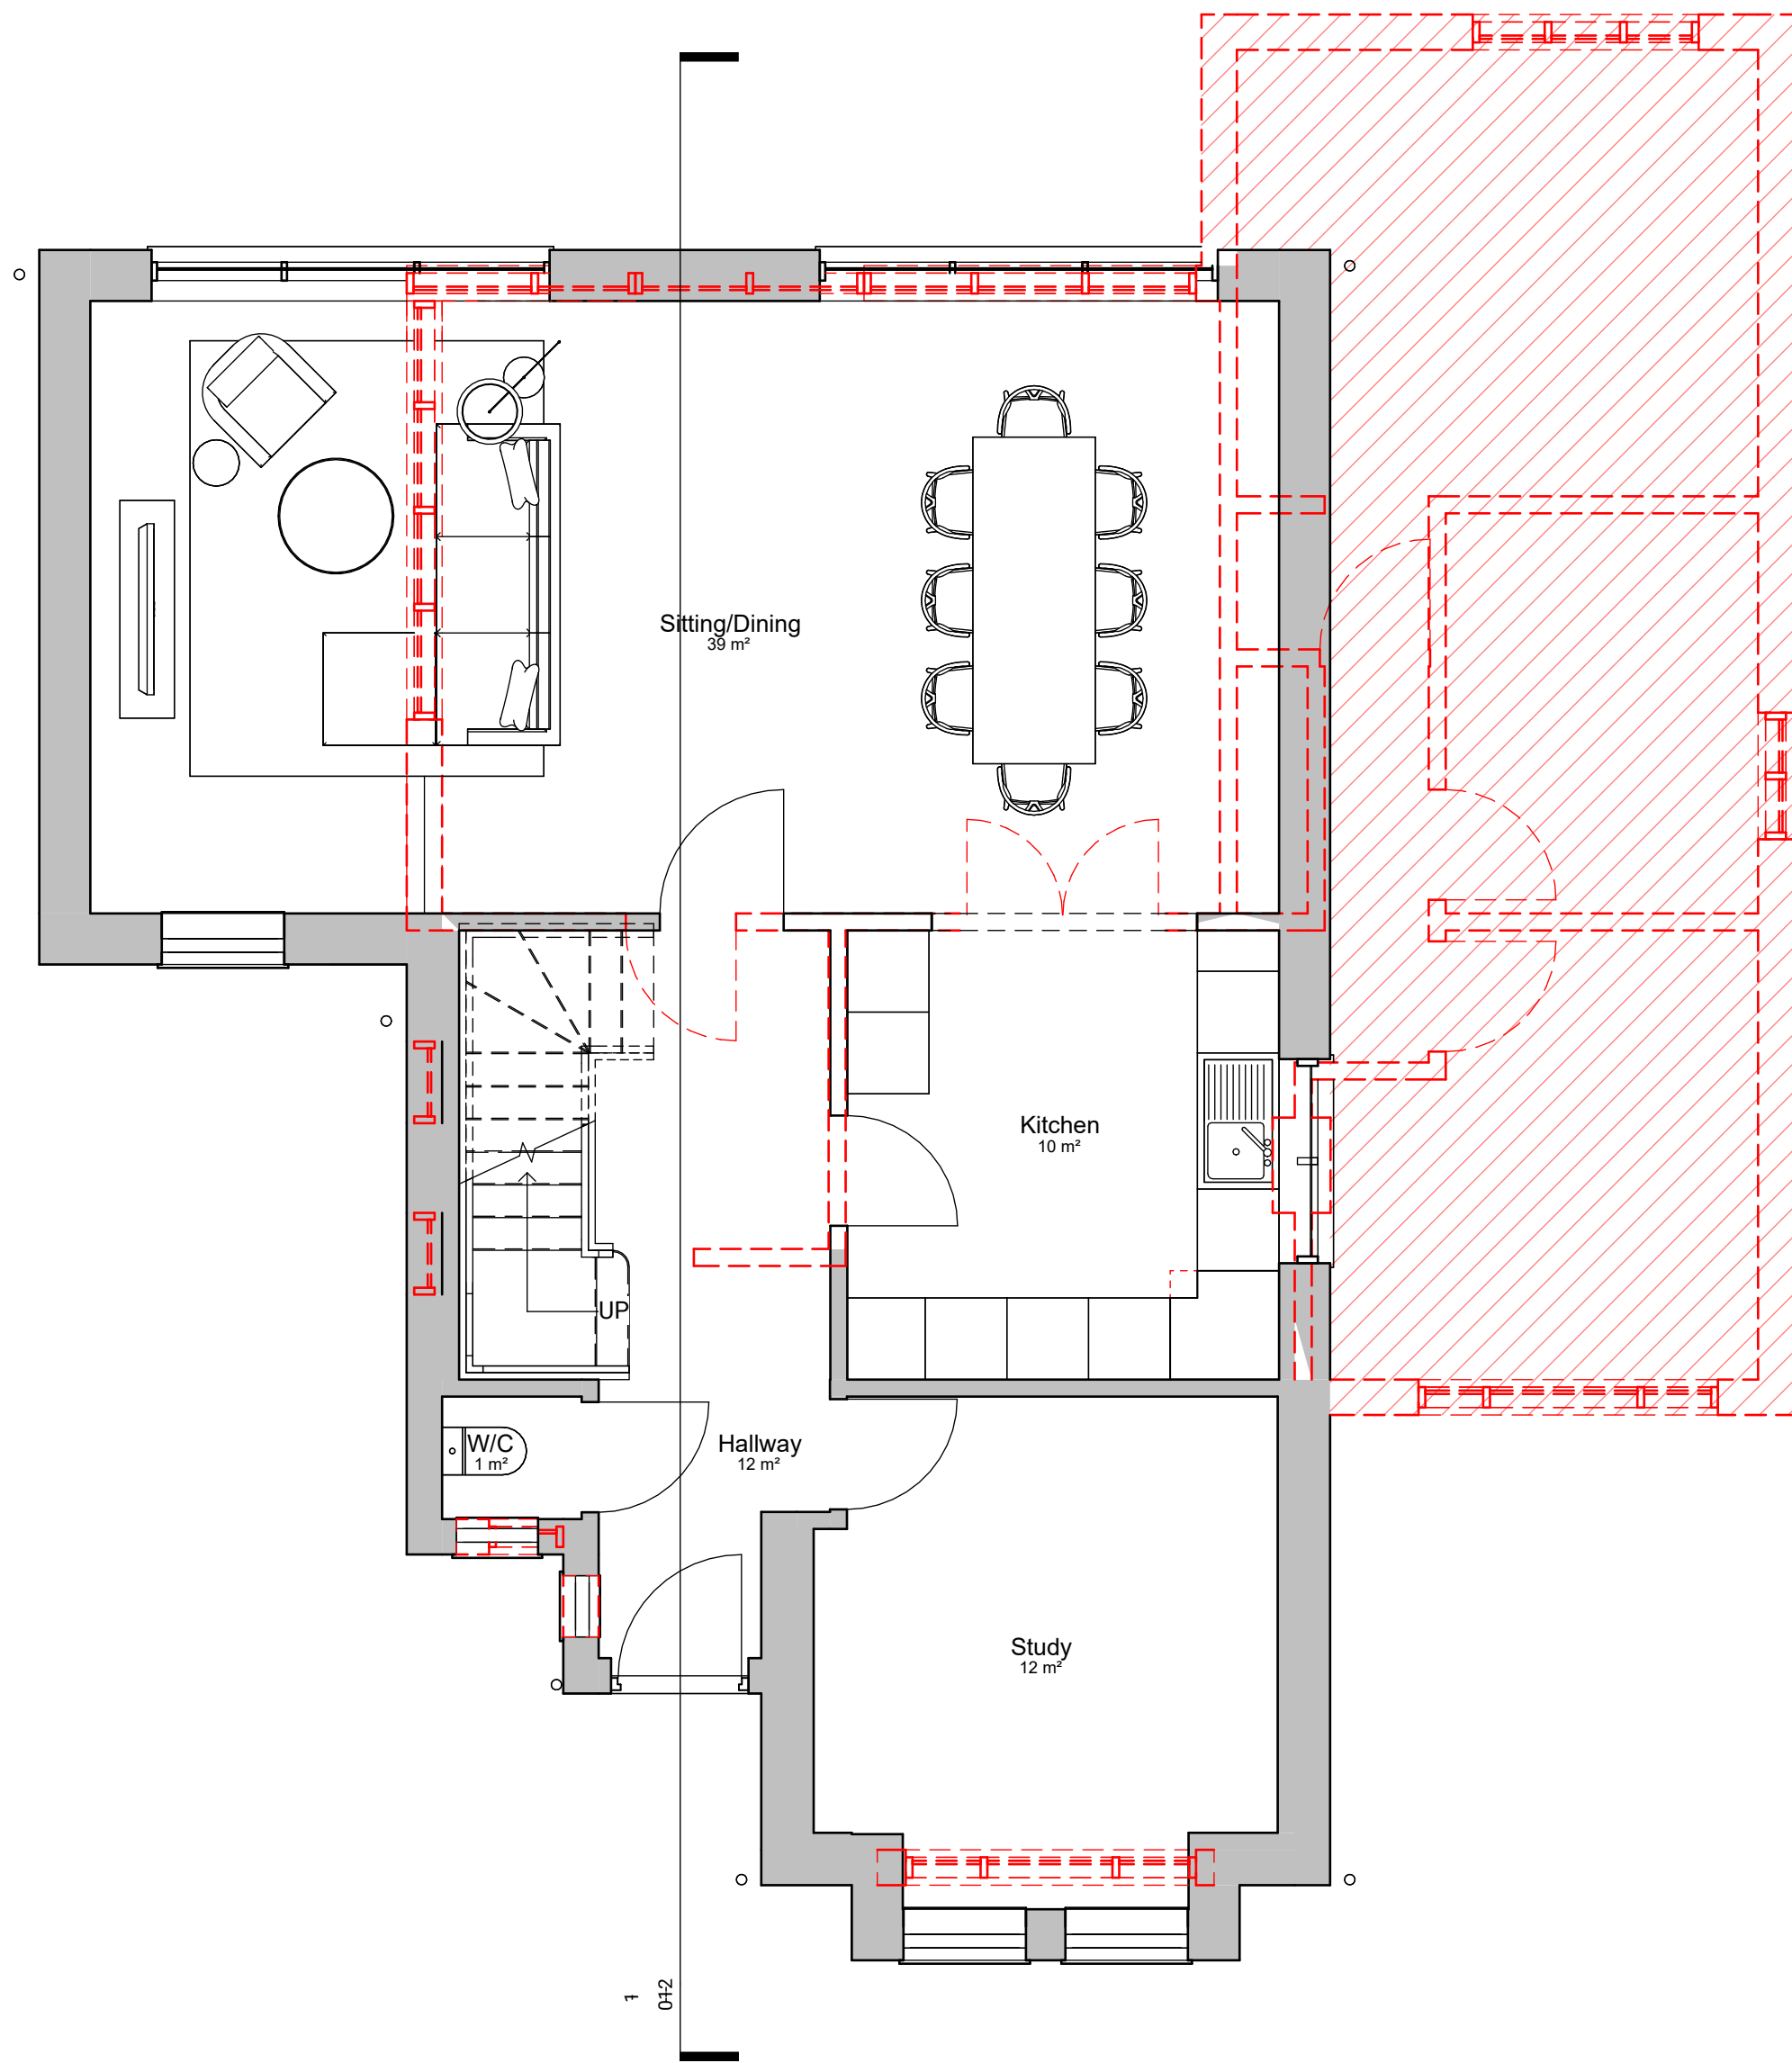

1 Ground Floor  
1 : 50

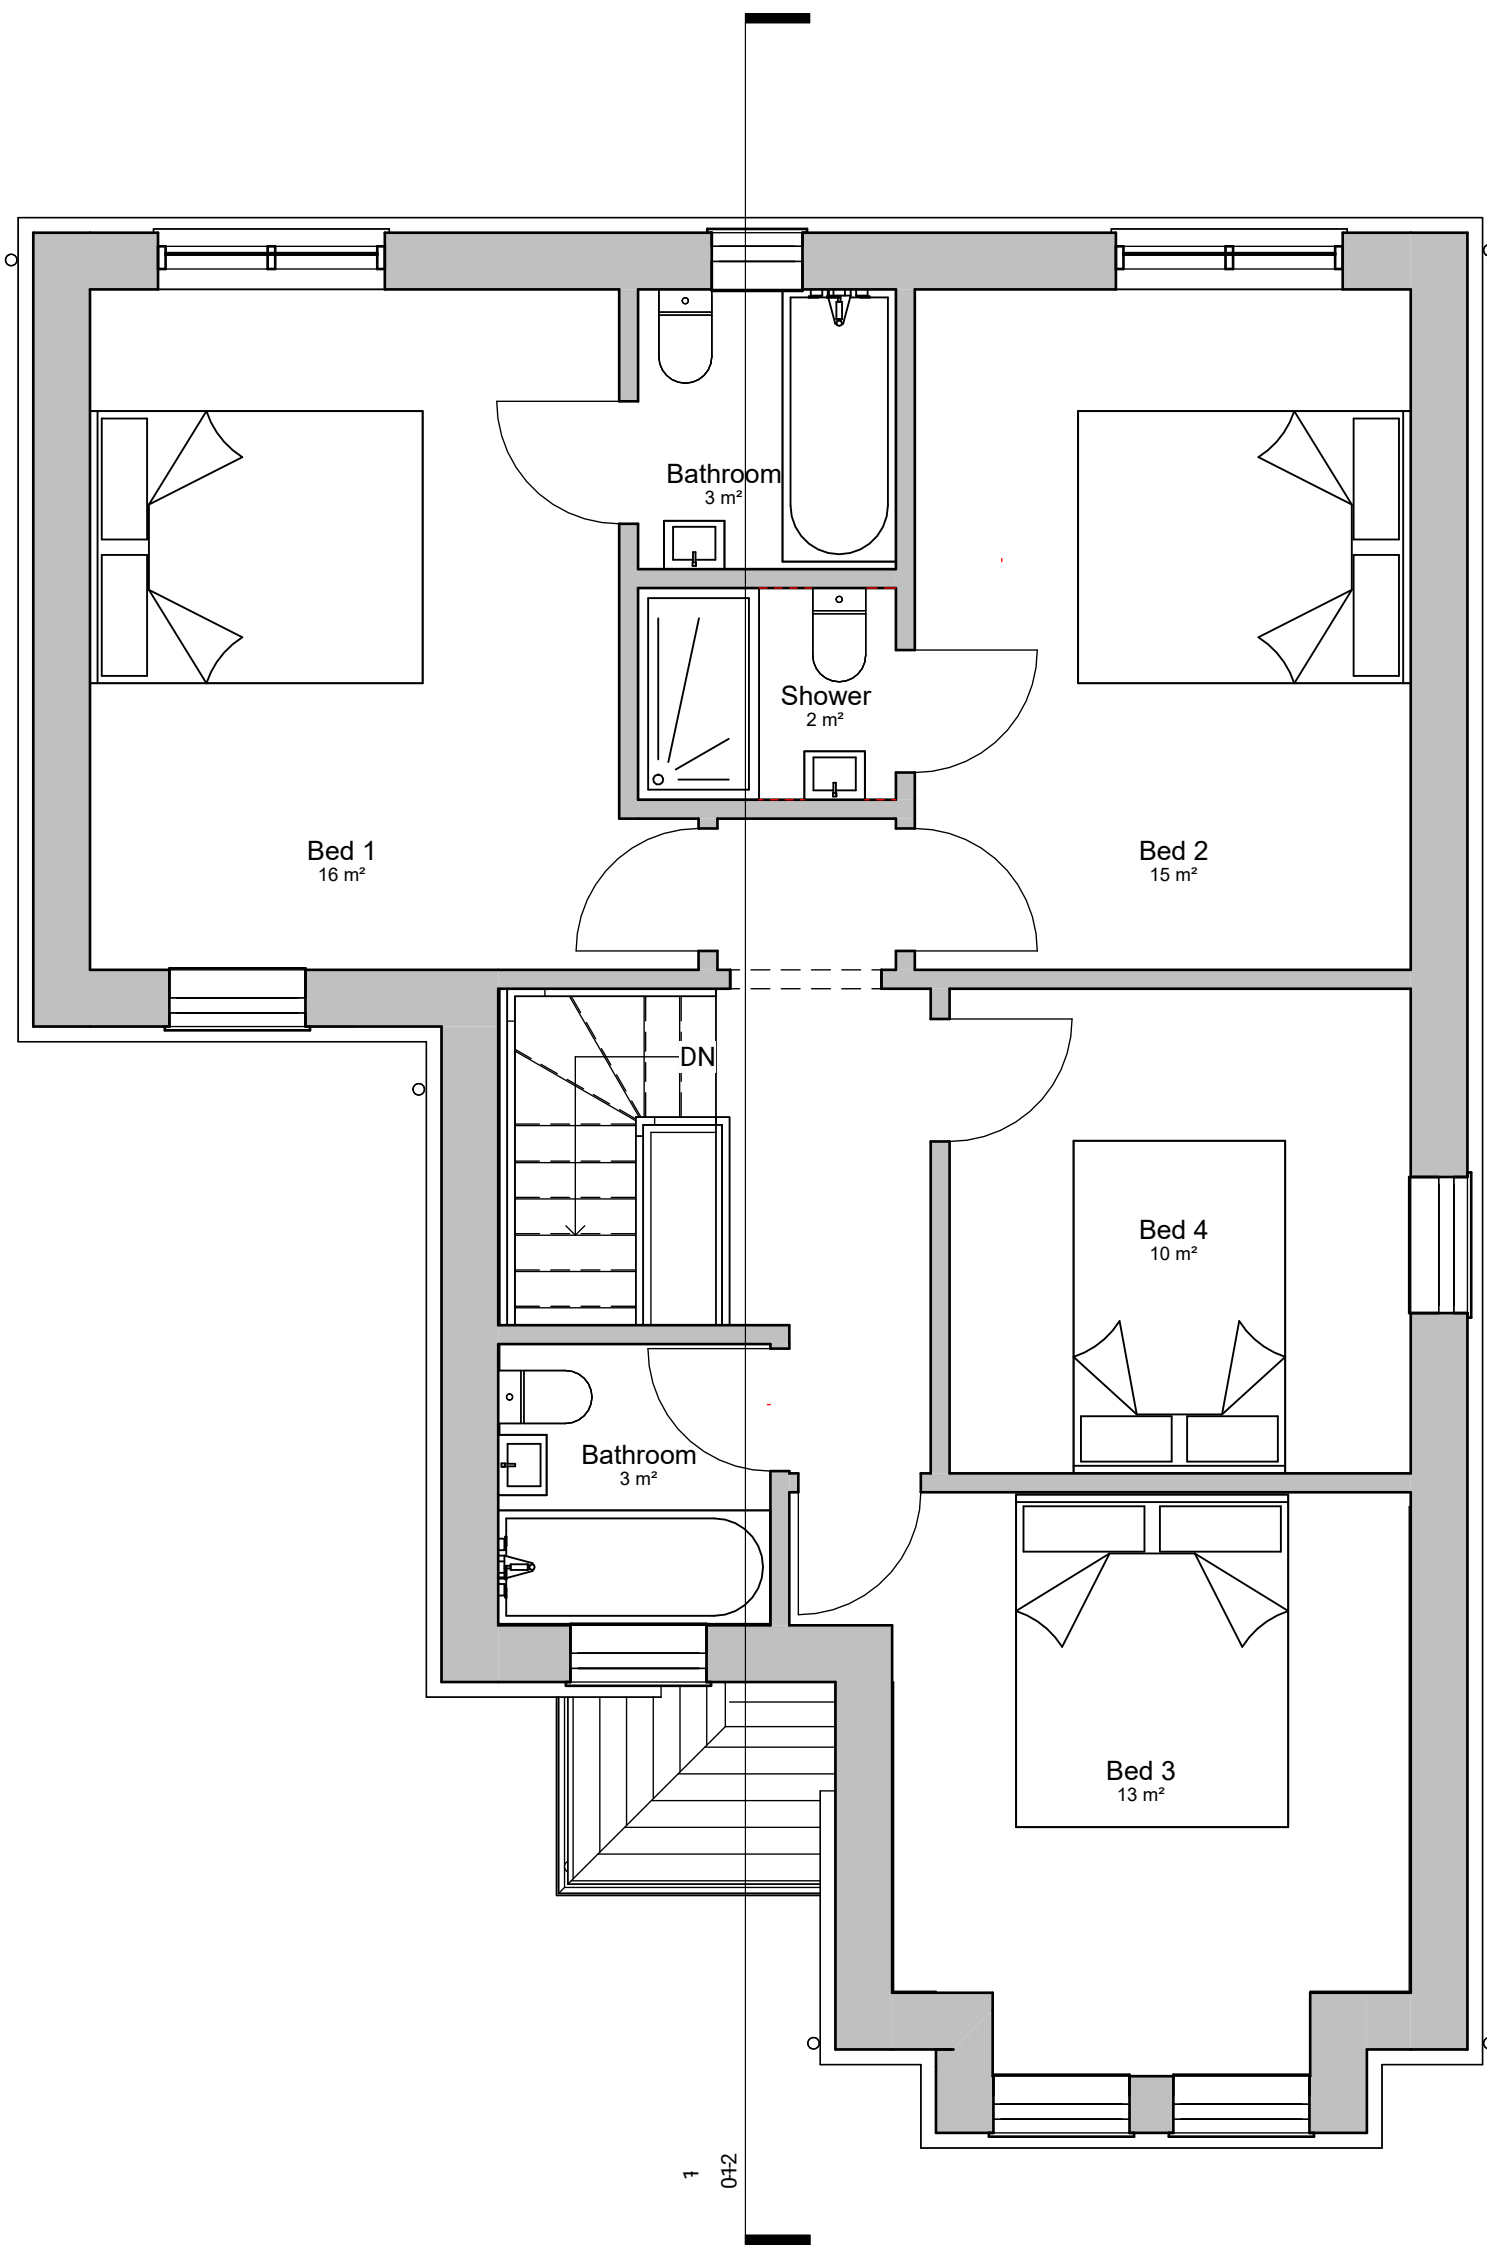

2 First Floor  
1 : 50

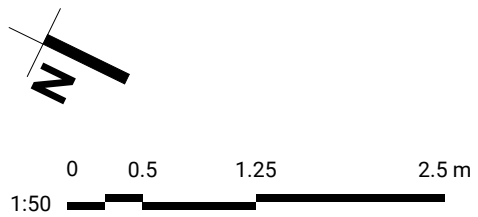

| REV.                                                    | DATE | ISSUE |
|---------------------------------------------------------|------|-------|
| Robinshaw Conversion<br>Haywards Heath Road<br>Balcombe |      |       |
| Proposed Plans                                          |      |       |
| STATUS: Planning                                        |      |       |
| SIZE: A1                                                |      |       |
| REV:                                                    |      |       |
| DRAWING NO.: 26501-FLA-ZZ-00-DR-A-010                   |      |       |