


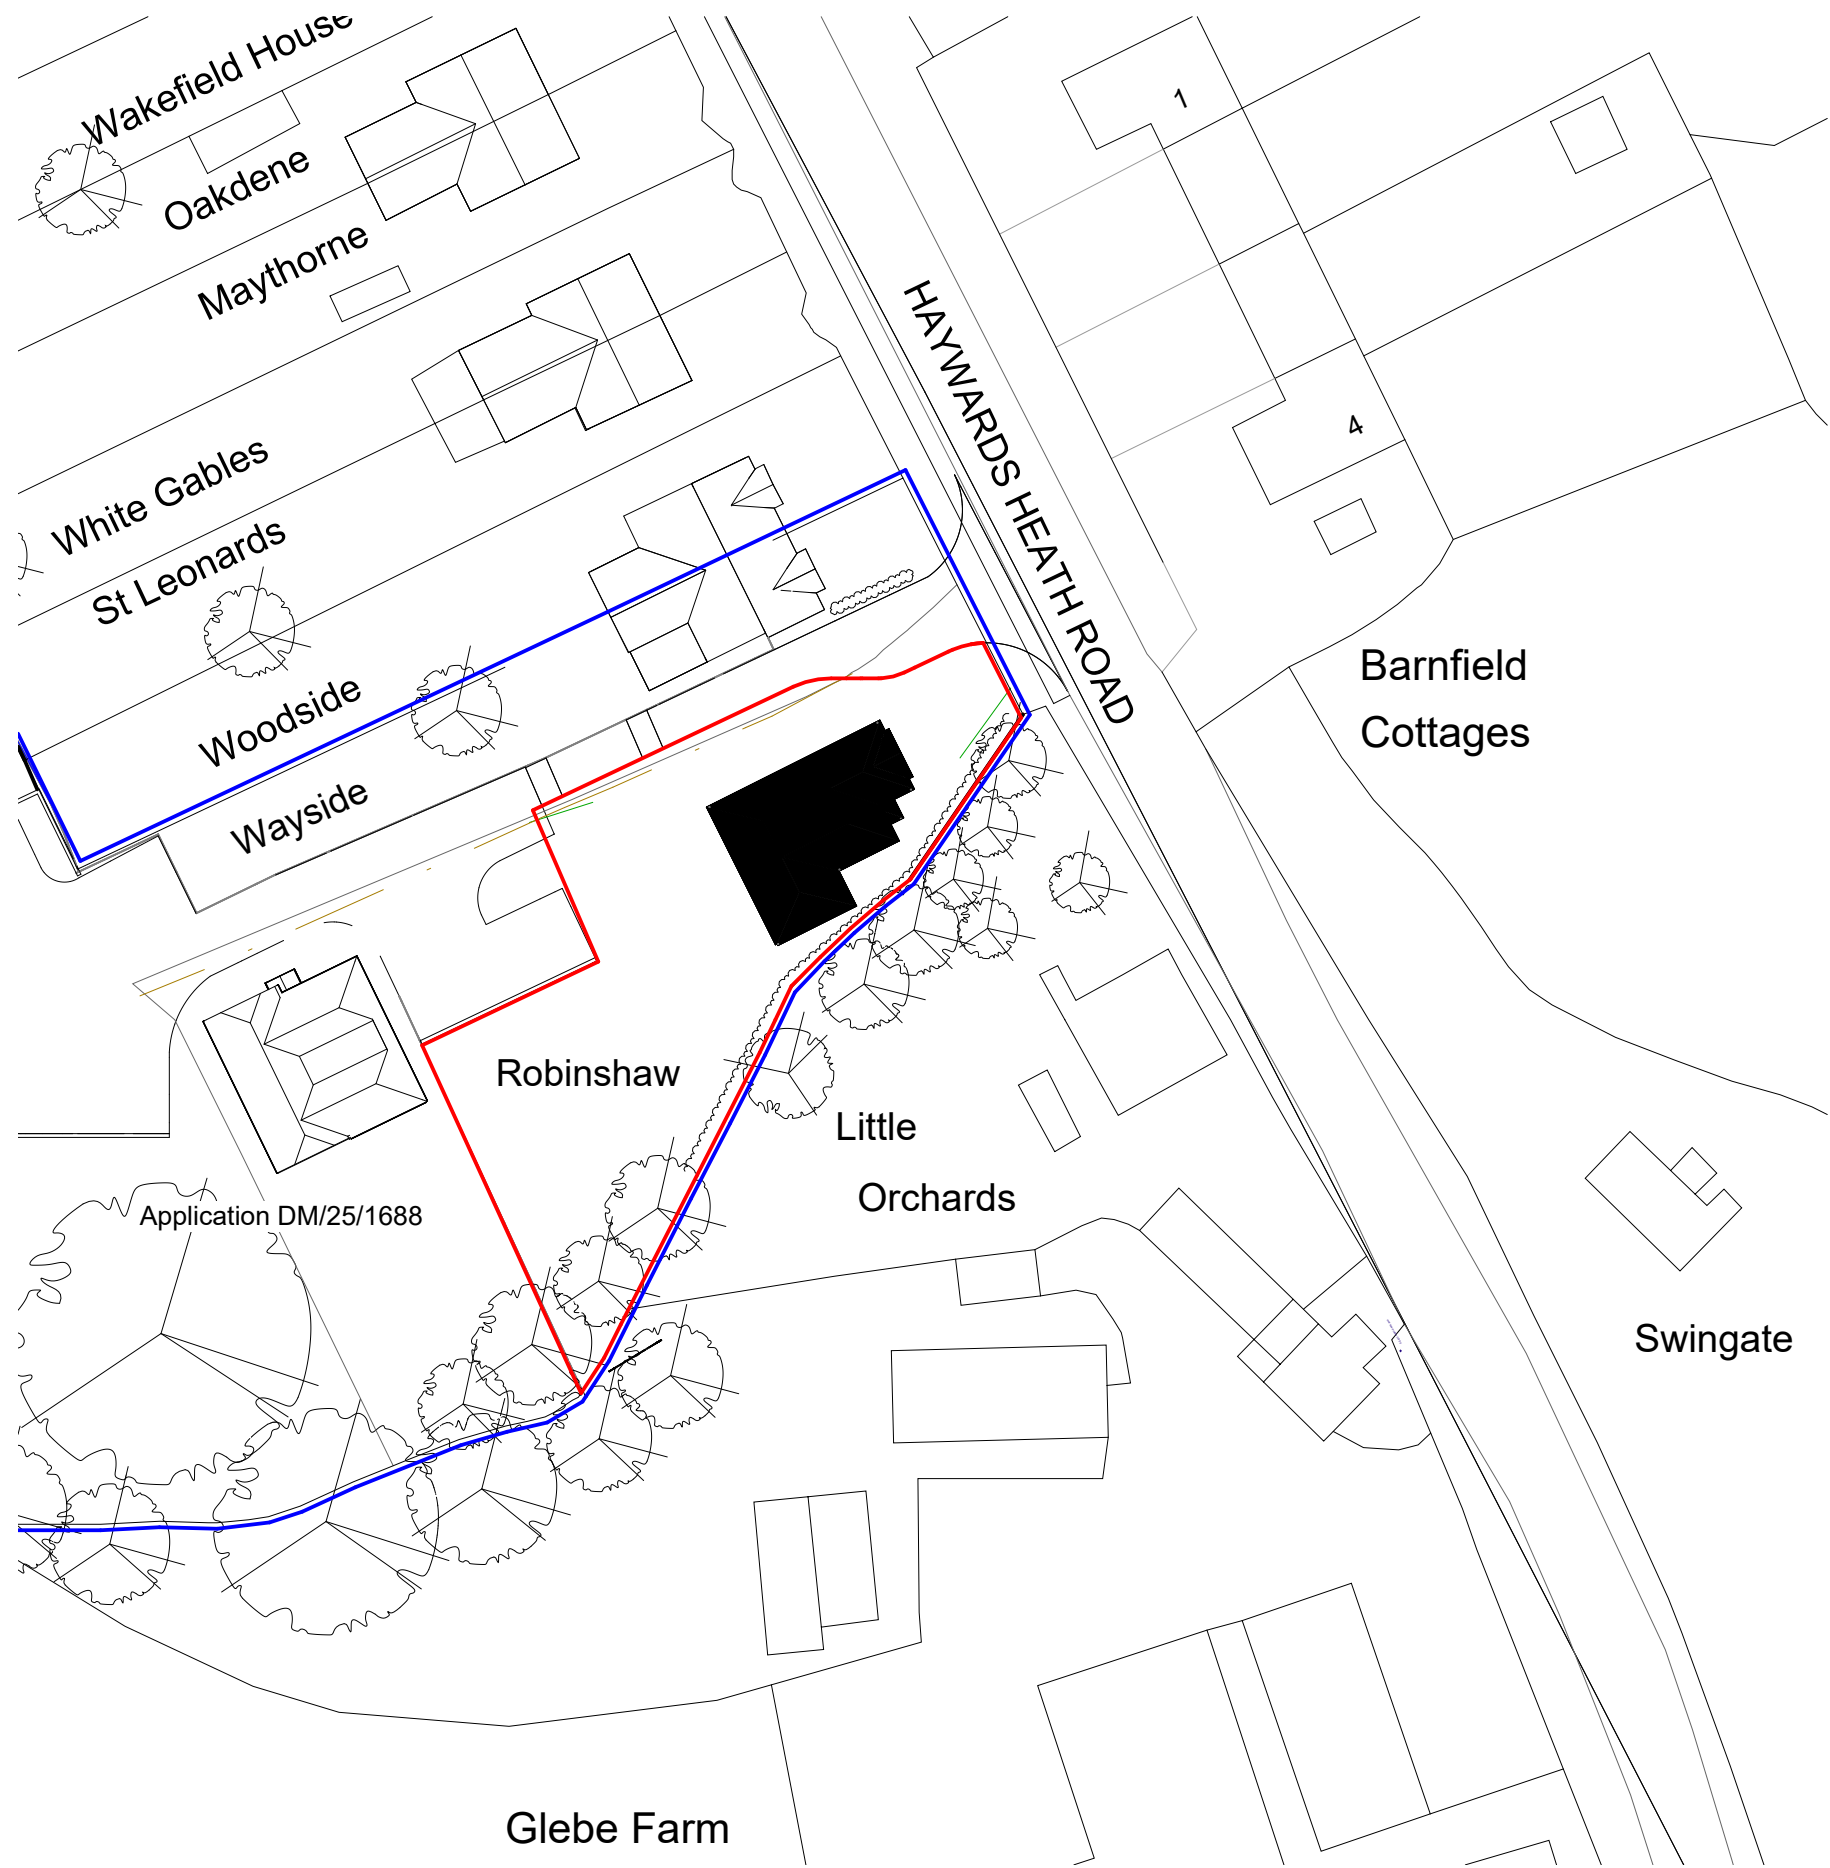

REV.	DATE	ISSUE
------	------	-------

Robinshaw Conversion
Haywards Heath Road
Balcombe

Proposed Block Plan

STATUS	SIZE	REV.
--------	------	------

Planning A3

DRAWING NO.
26501-FLA-ZZ-ZZ-DR-A-002

