


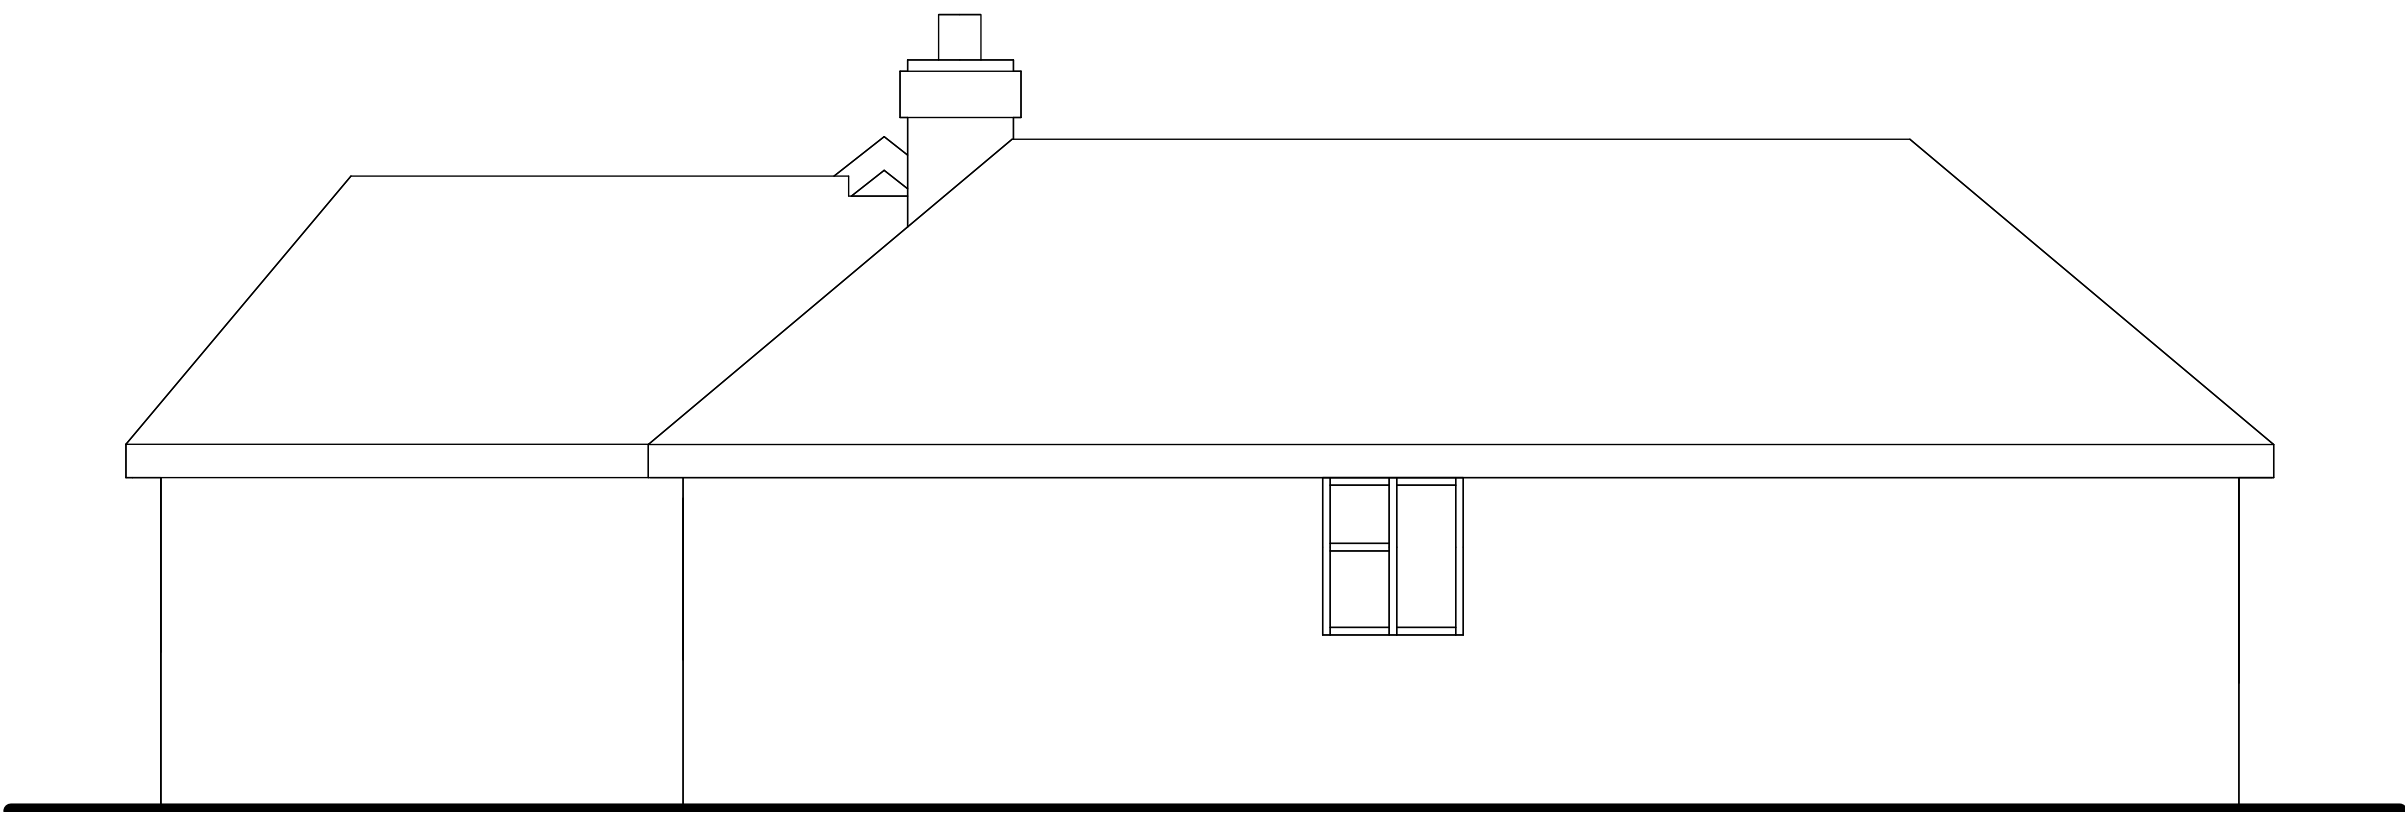


2 East Elevation
1 : 50



4 North Elevation
1 : 50



1 South Elevation
1 : 50

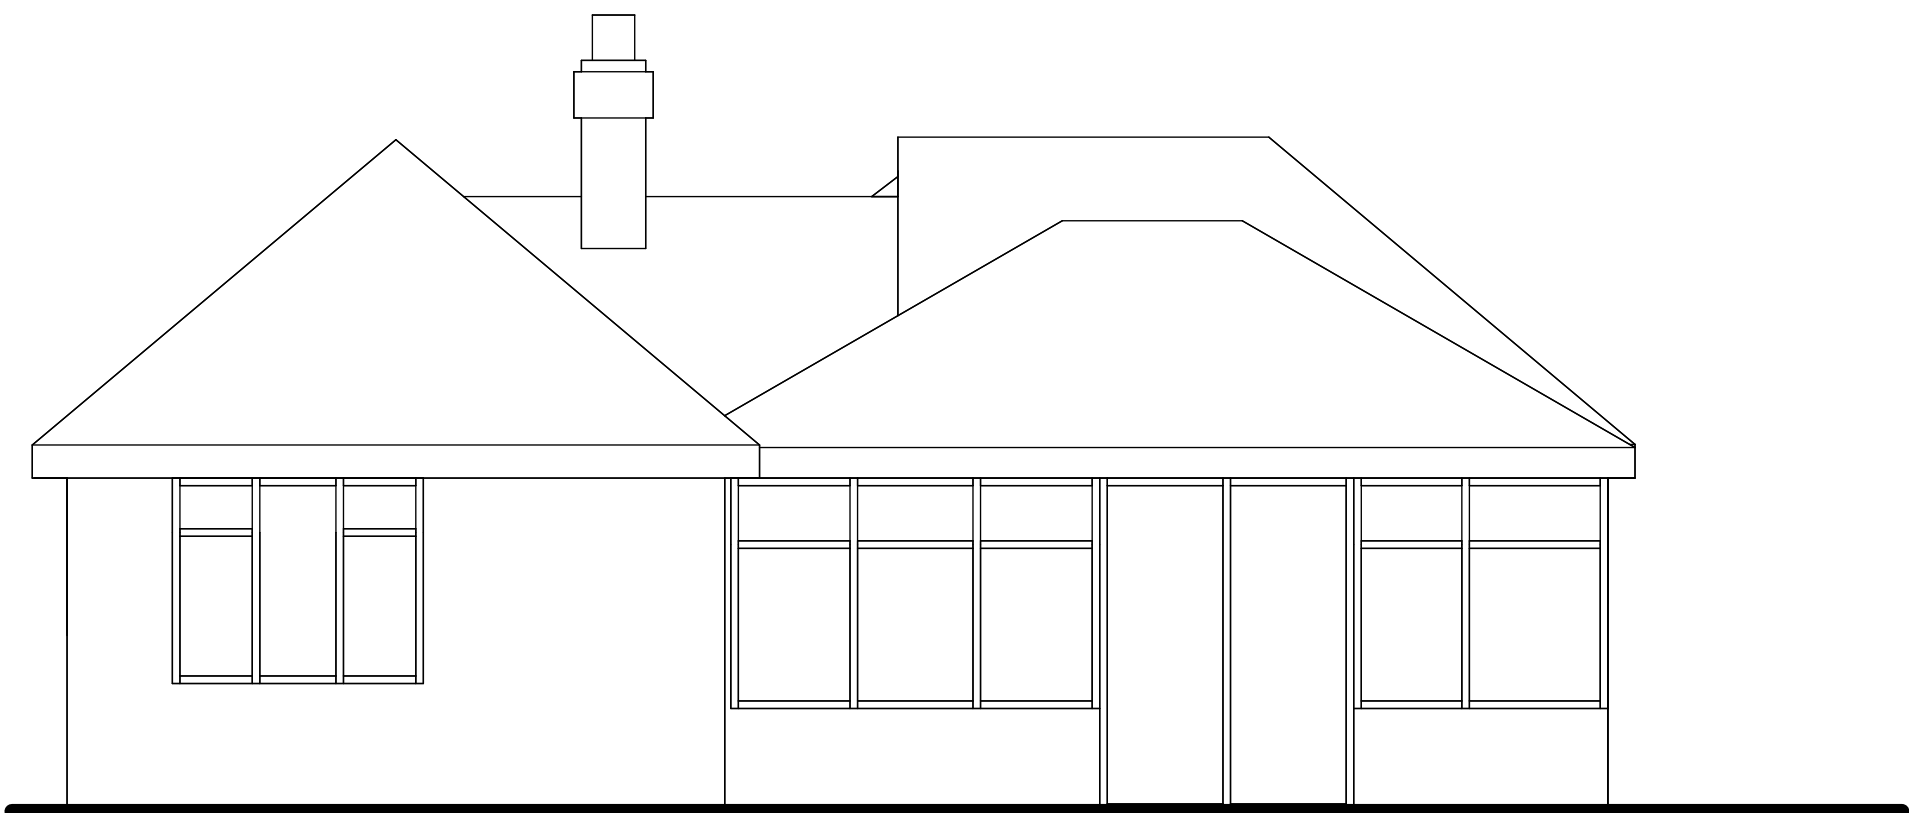

3 West Elevation
1 : 50