


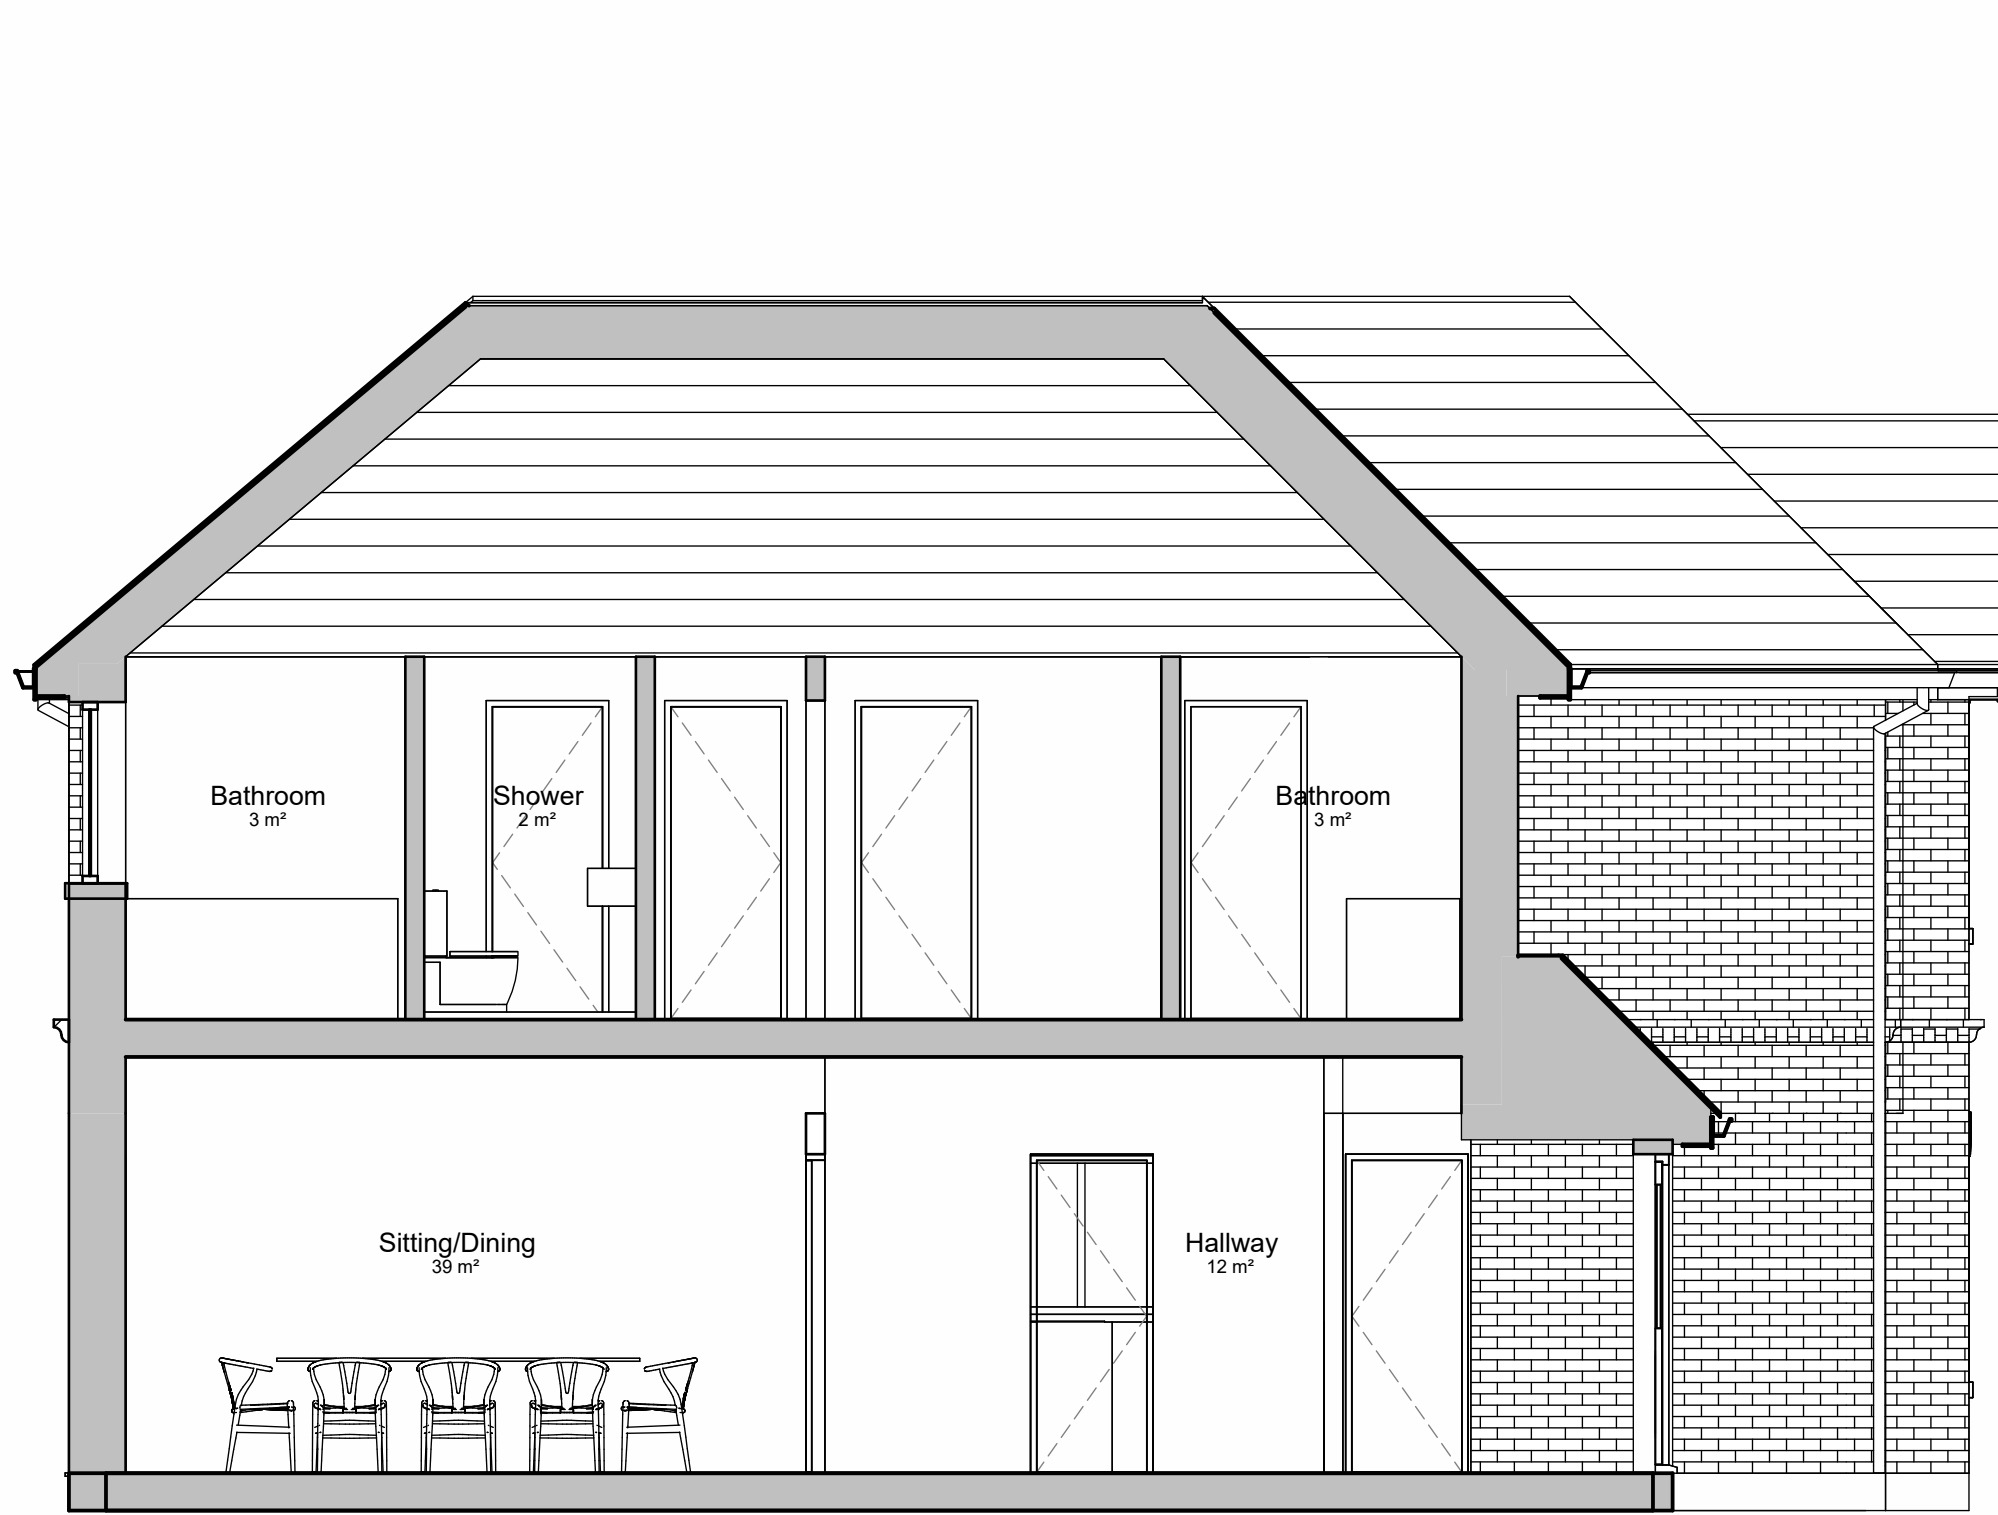

1 Proposed Section
1 : 50



REV.	DATE	ISSUE
------	------	-------

Robinshaw Conversion
Haywards Heath Road
Balcombe

Proposed Section A-A

STATUS	SIZE	REV
Planning	A1	

DRAWING NO.
26501-FLA-ZZ-ZZ-DR-A-012