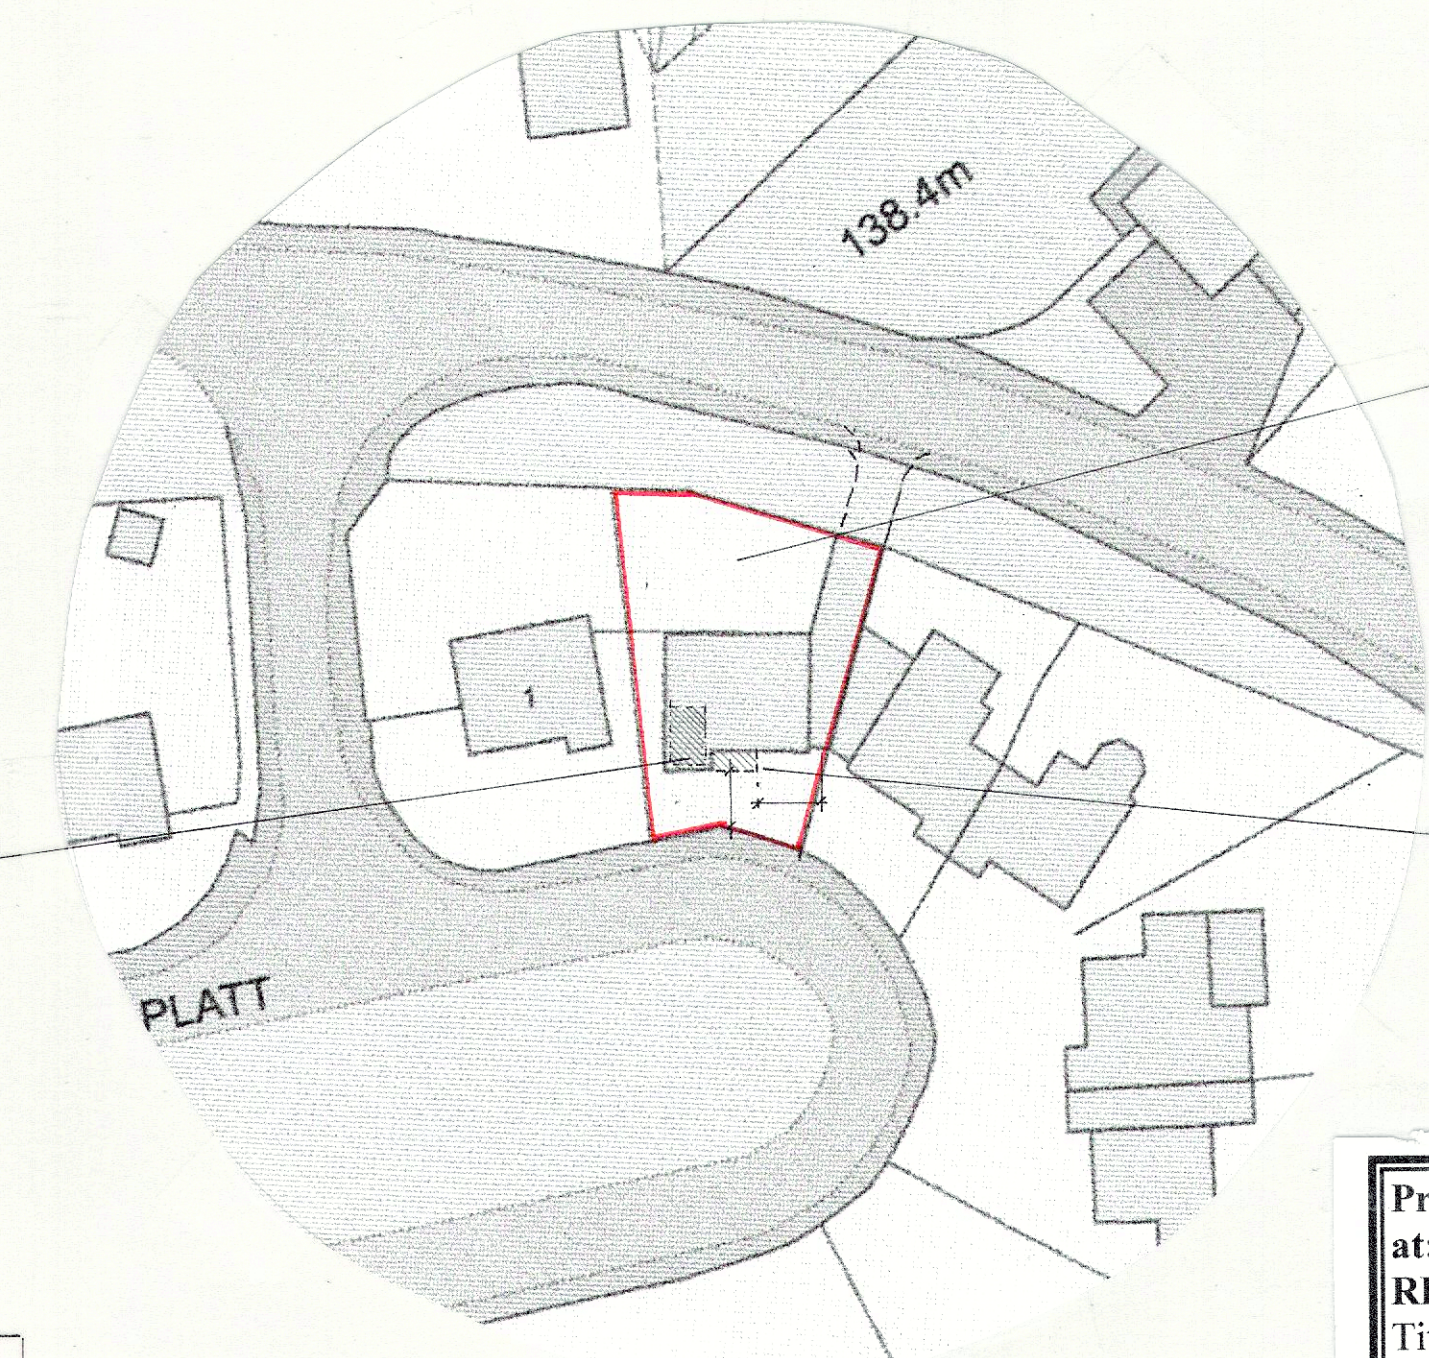
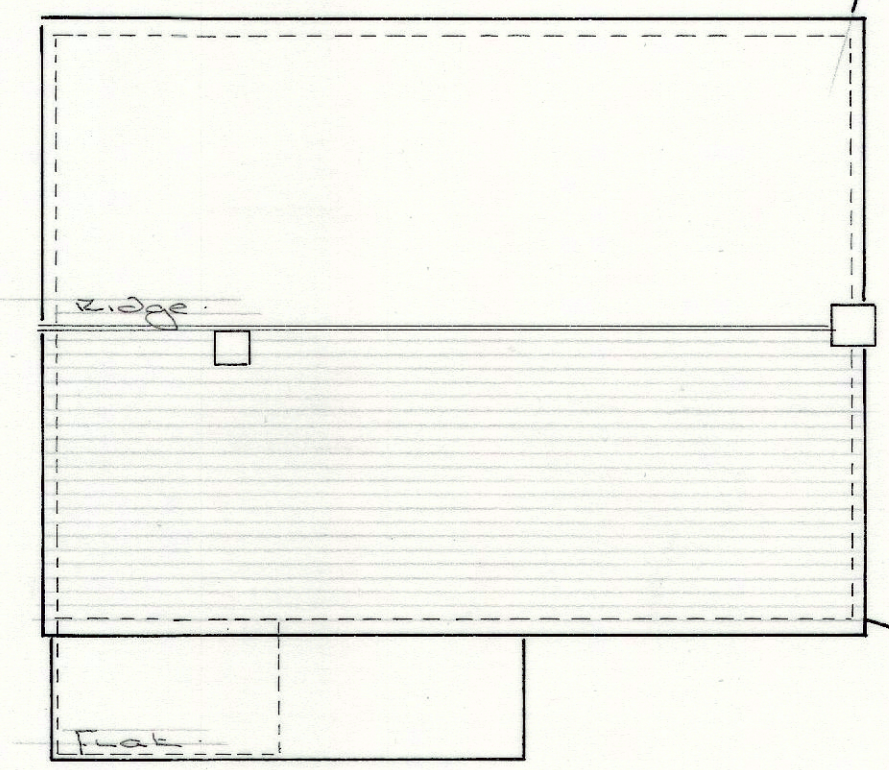
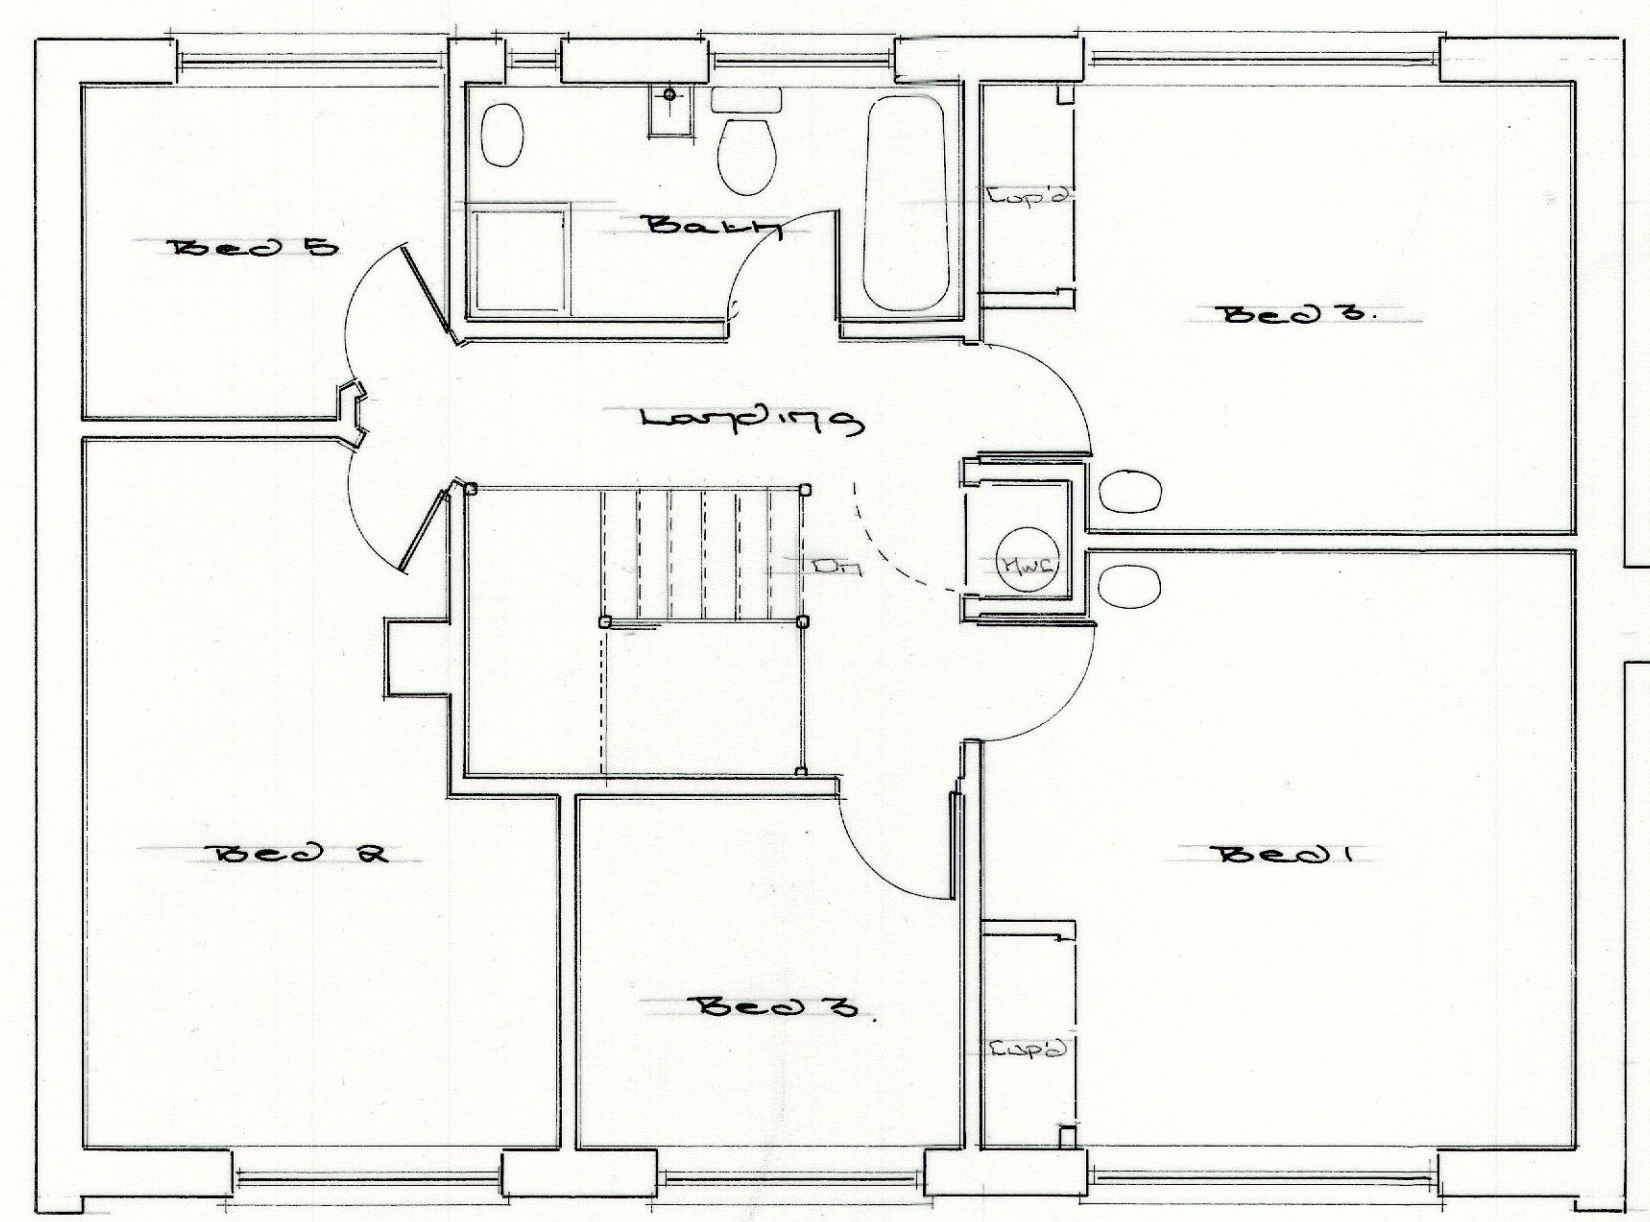
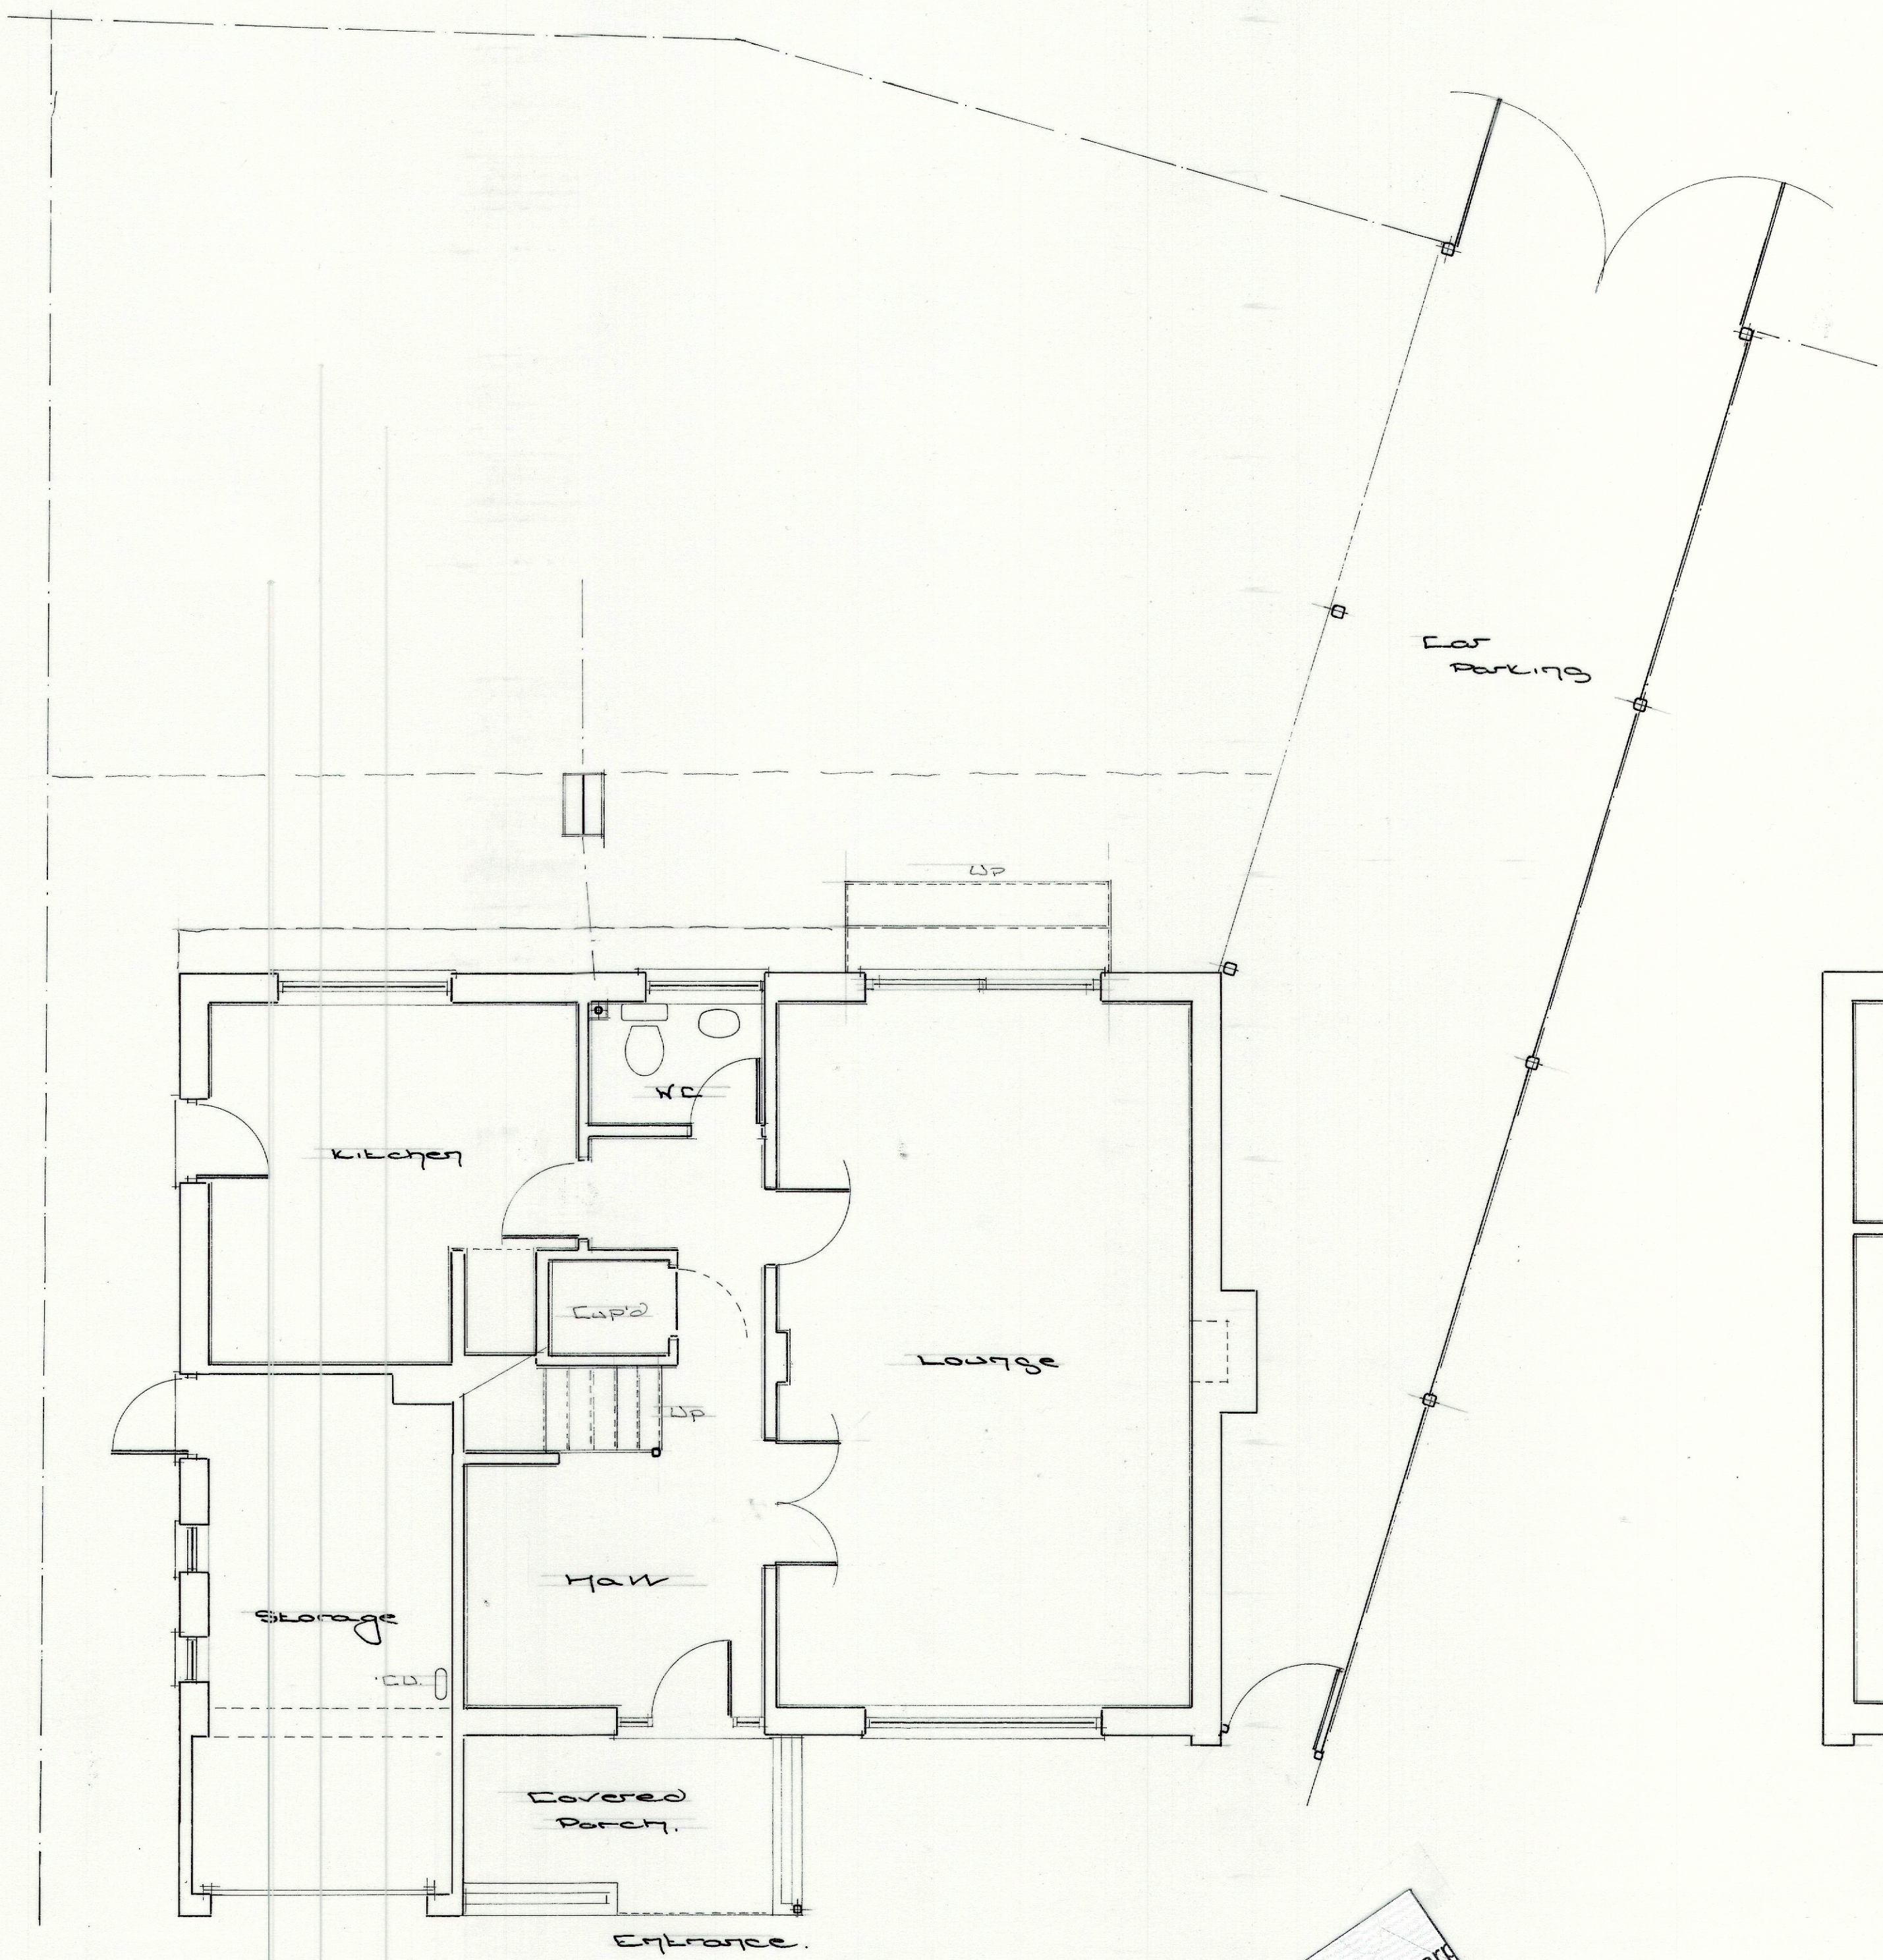


Proposed Garage Conversion, Porch Enclosure and Alterations at: - 2, Home Platt, Sharpthorne, East Grinstead, West Sussex. RH19 4NZ

Title: Existing Ground, First Floor, Roof, Location and Block Plans.
 Client: Dr & Mrs Bolade.
 Date: January 2026
 Scales: 1: 50, 1: 100, 1: 1250 & 1: 500 @ A1
 Drawing No: 2026/ 352/ 001

Drawn: ST
 Rev'd