


General Notes

Drawing to be read in conjunction with all other drawings and specifications.
Ownership of the site is confirmed by the Ordnance Survey map.
All levels and dimensions to be checked on site. Any discrepancies to be immediately brought to the attention of Amorphous Design.
The client agrees to accept all alterations or changes without prior acknowledgement from Amorphous Design.



Notes

REV	NOTES	DATE	BY	AUTH
-	Planning	24.07.2026	-	JS

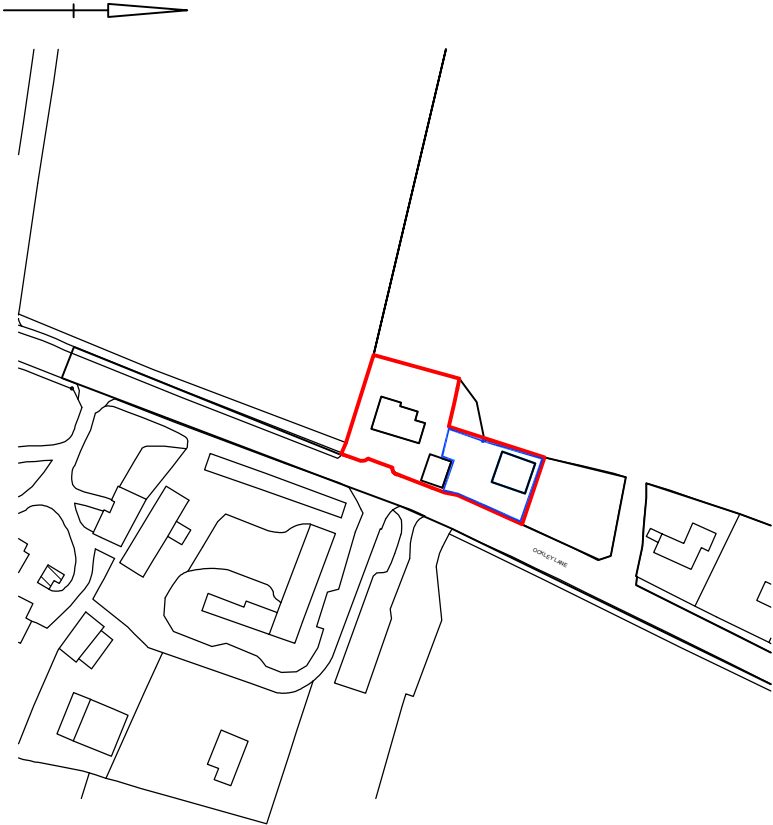


Serial number: 190893
Ordnance Survey licence 100048957

1 LOCATION PLAN

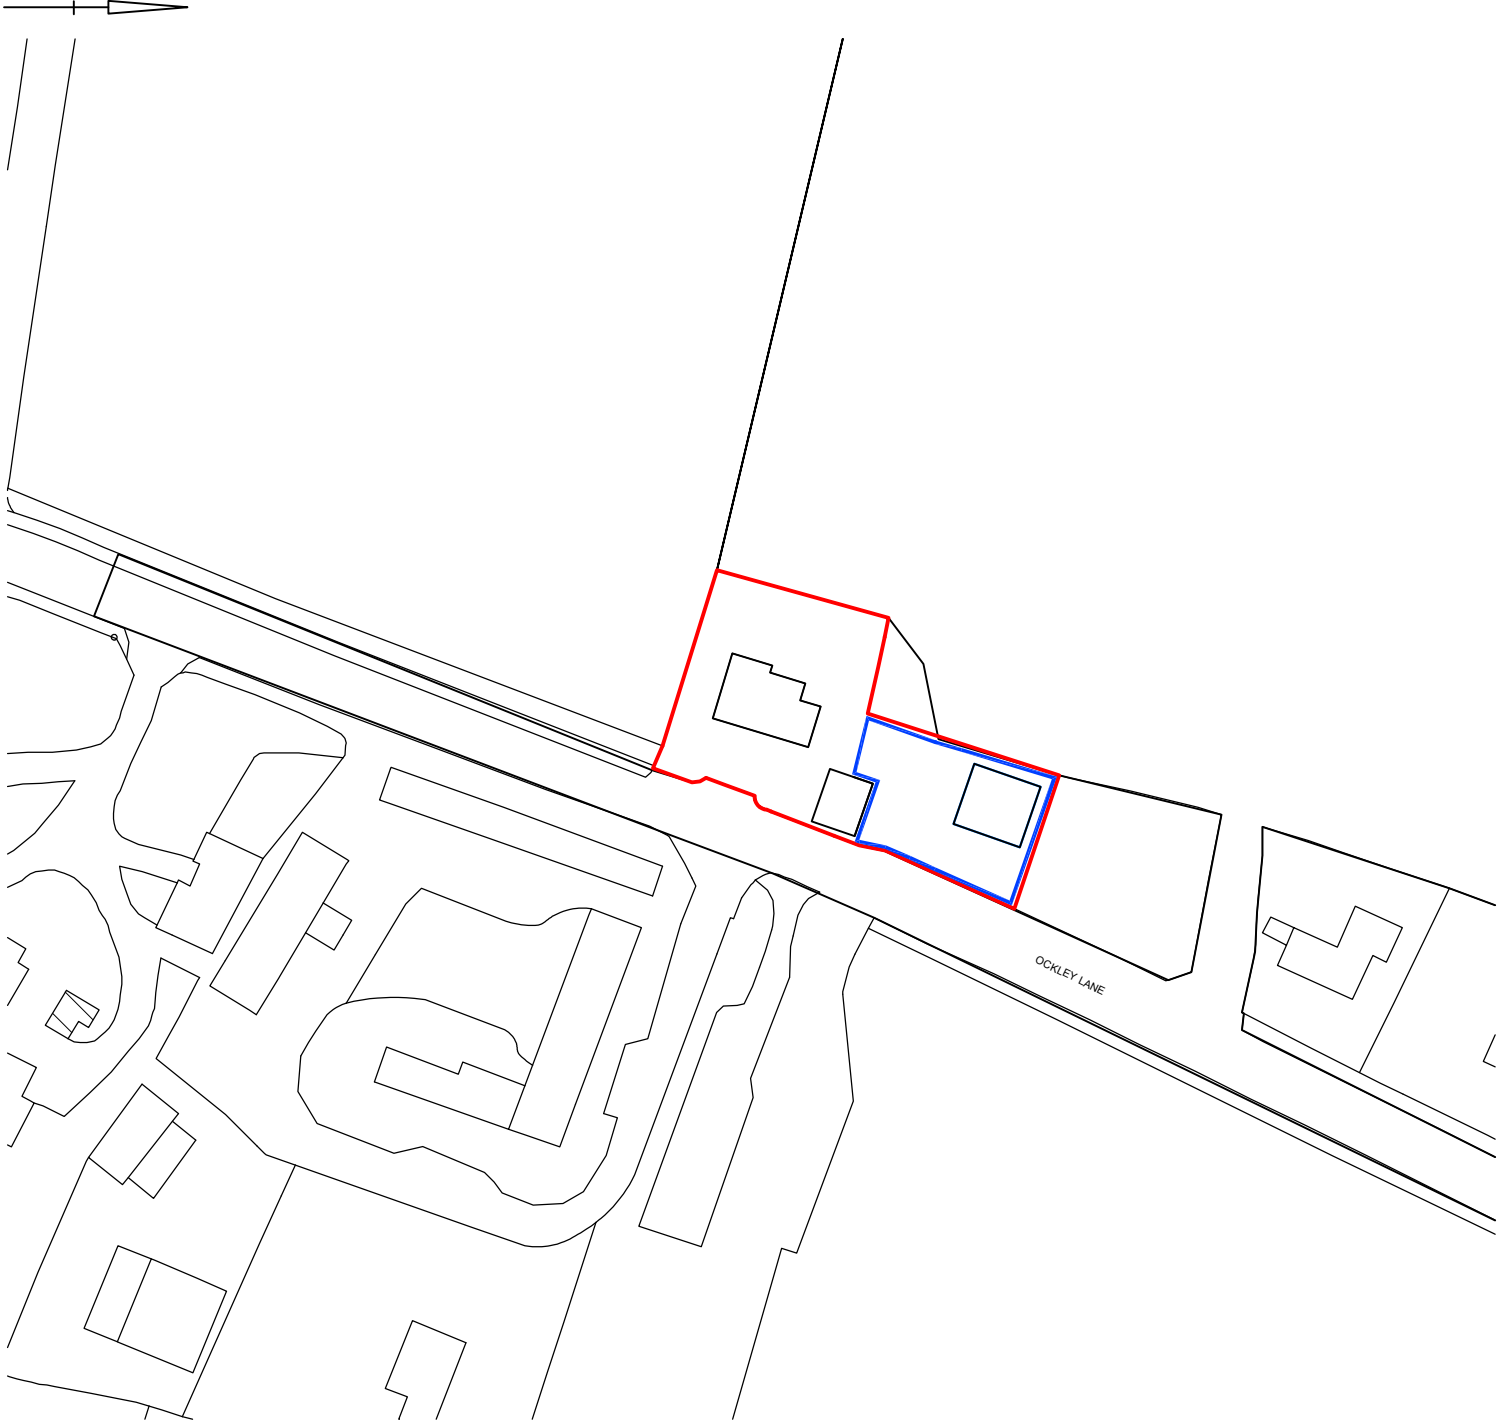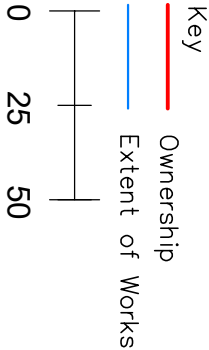

Serial number: 190893
Ordnance Survey licence 100048957

2 SITE PLAN

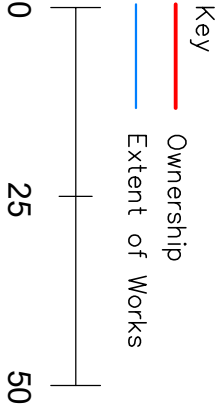

Planning

TITLE

PROPOSED LOCATION AND SITE PLANS

Land Near Barn Cottage, BN6 8NX

SCALE AT A1:	SCALE AT A3:	DRAWN	ISSUED
1:1000	1:500	AD	AD
JULY 2026	970	A1-002	-

Amorphous Design Ltd