


General Notes

Drawing to be read in conjunction with all other drawings and specifications.
Do not scale off drawings. Use figured dimensions only.
All levels and dimensions to be checked on site. Any discrepancies to be immediately brought to the attention of the Designer.
Responsibility cannot be accepted for alterations or changes without prior acknowledgement from Amorphous Design.

Notes			
REV	NOTES	DATE	BY AUTH
-	For Information	28.11.2024	- JS

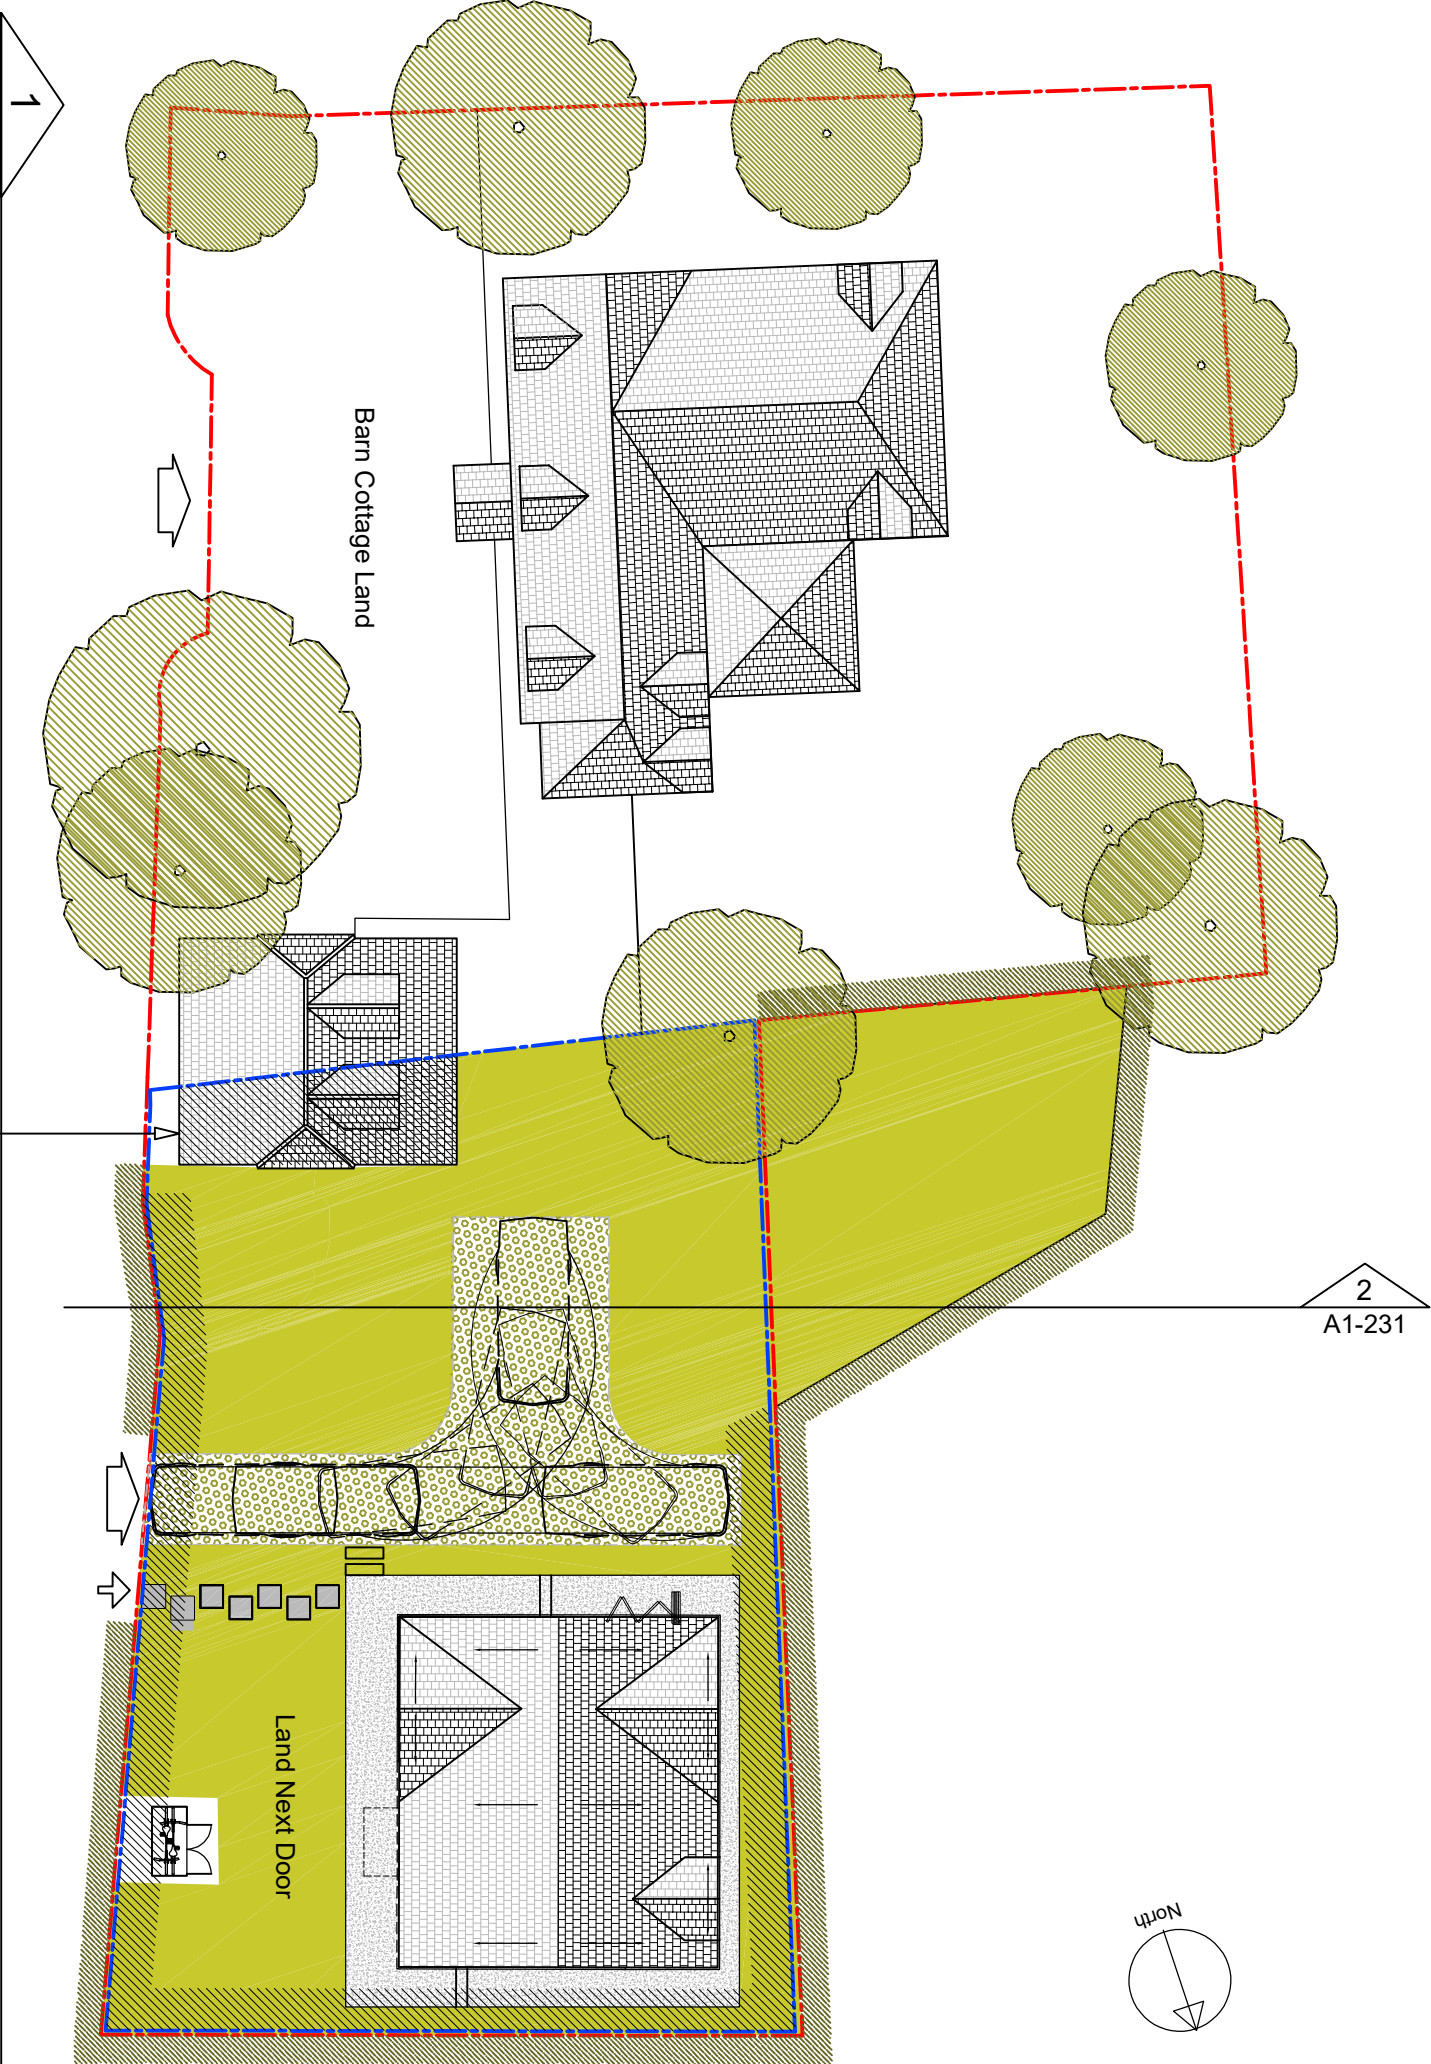

1
A1-231

2
A1-231

EXISTING PLAN

Land Ownership

Land Next Door

Portion of garage on the application site: 18.3m²

Planning

Existing Plans

Site Near Barn Cottage

AMORPHOUS DESIGN
architecture interiors

44 Piccadilly Road, Milnthorpe, Cumbria, LA1 1JL
+44 (0) 203 322 8568
joy@amorphous-d.com
www.amorphous-d.com

SCALE AT A1:	SCALE AT A3:	DRAWN	ISSUED
1:100	1:200	AD	AD
JULY 2026	870	DRAWING	REV
		A1-230	-