



General Notes

Drawing to be read in conjunction with all other drawings and specifications.
Do not scale off drawings. Use figured dimensions only.
All levels and dimensions to be checked on site. Any discrepancies to be immediately brought to the attention of the Designer.
Responsibility cannot be accepted for alterations or changes without prior acknowledgement from Amorphous Design.

Notes			
REV	NOTES	DATE	BY AUTH
-	For Information	28.11.2024	- JS

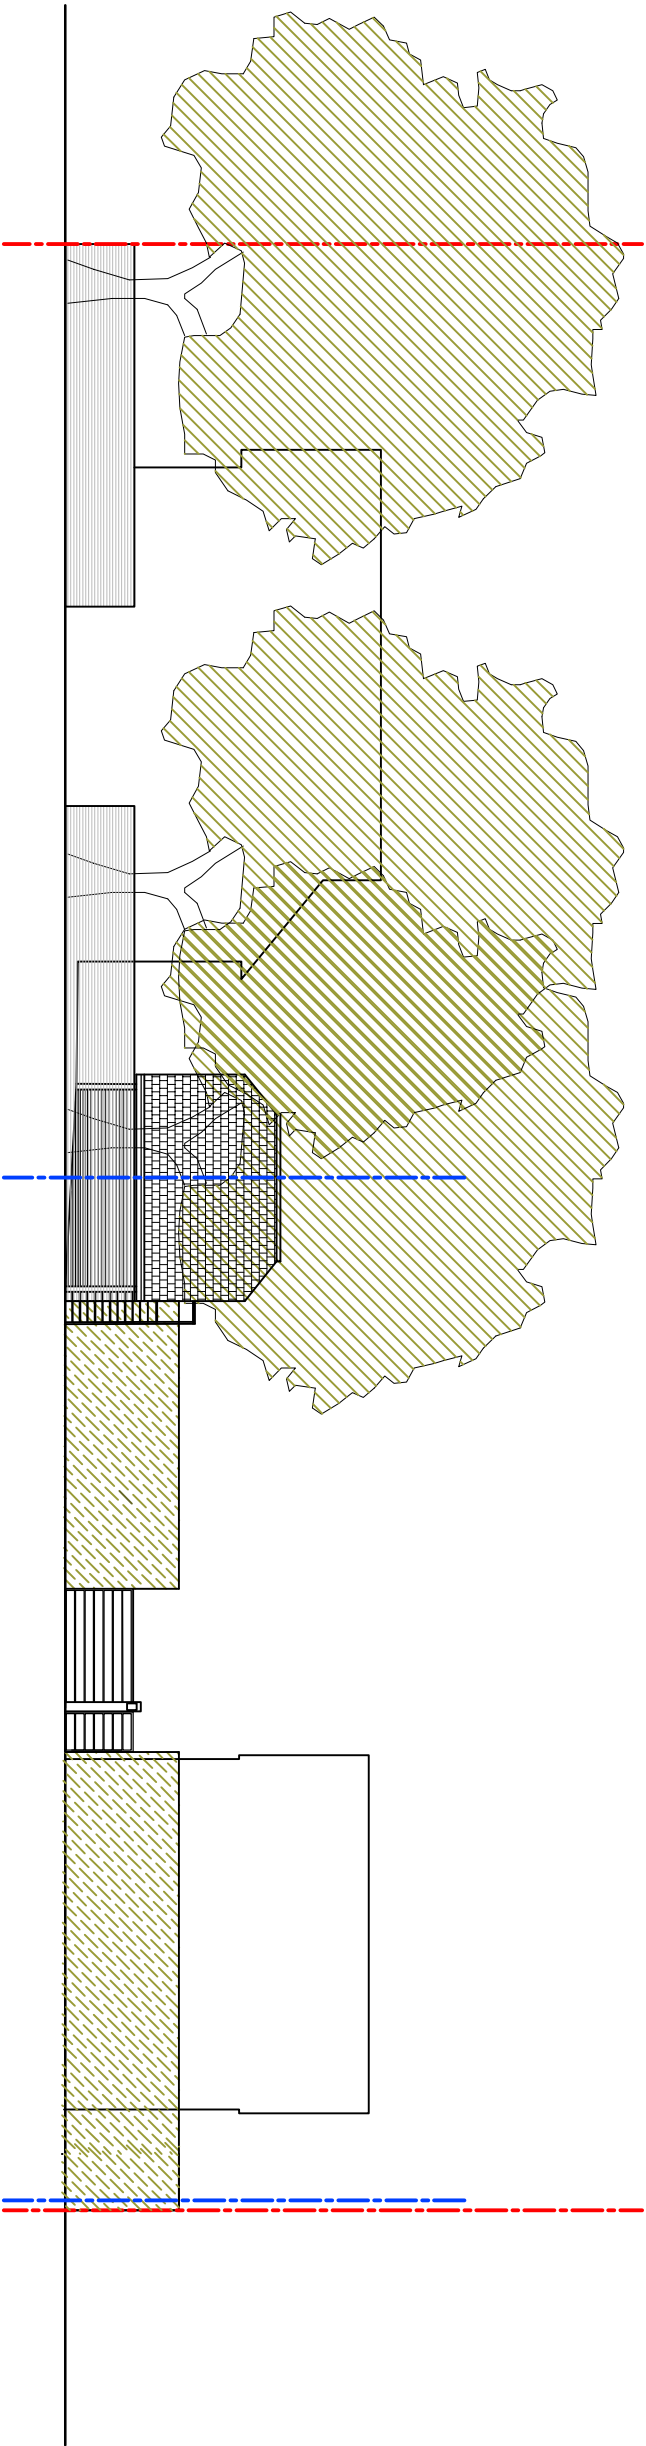

1 EXISTING STREET ELEVATION

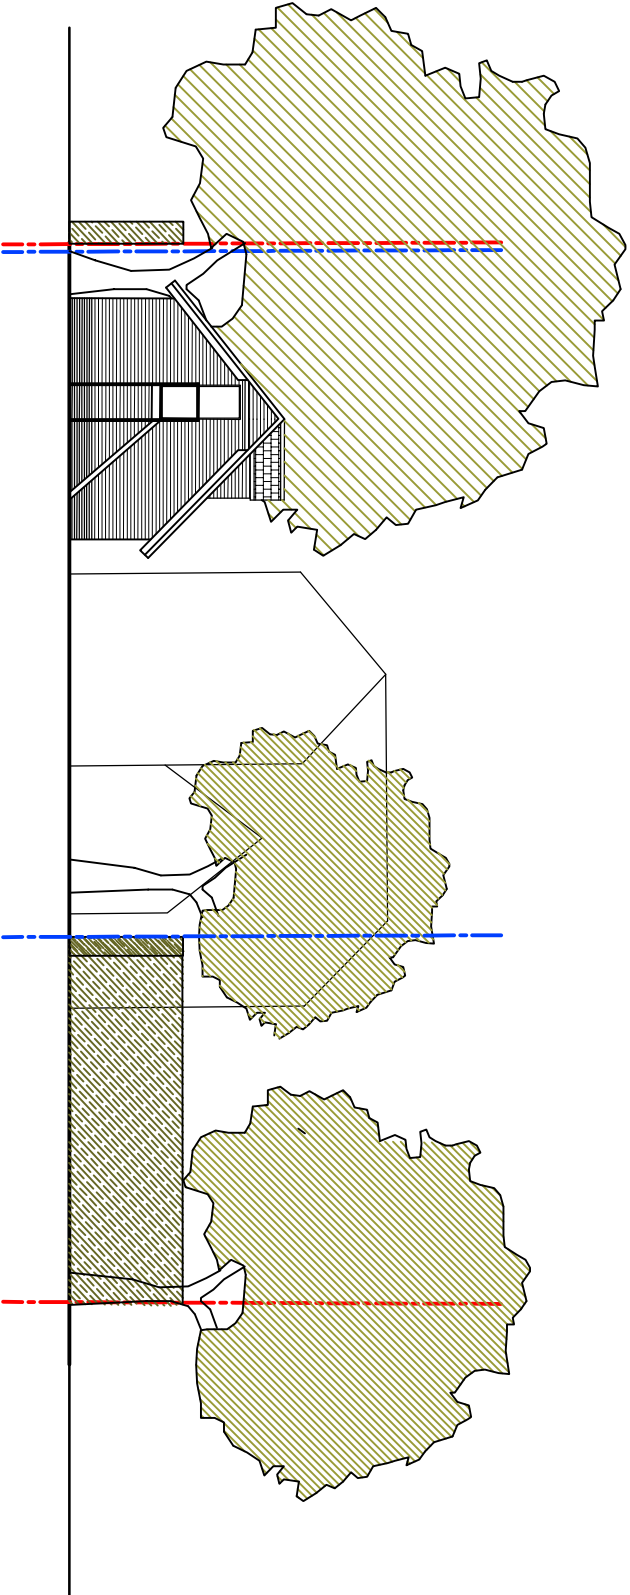

2 EXISTING SIDE ELEVATION

Land Ownership

Land Next Door

AMORPHOUS DESIGN
architecture interiors
44 Piccadilly Road, Milnthorpe, Cumbria, LA17 9JL
+44 (0) 203 322 8568
joy@amorphous-d.com
www.amorphous-d.com

Planning

TITLE

Existing Elevations

Site Near Barn Cottage

SCALE AT A1:	SCALE AT A3:	DRAWN	ISSUED
1:100	1:200	AD	AD
JULY 2026	870	A1-231	-