


General Notes

Drawing to be read in conjunction with all other drawings and specifications.
Do not scale of drawings. Use figured dimensions only.
All levels and dimensions to be checked on site. Any discrepancies to be immediately brought to the attention of the Designer.
Responsibility cannot be accepted for alterations or changes without prior acknowledgement from Amorphous Design.

Notes			
REV	NOTES	DATE	BY AUTH
-	For Information	28.11.2024	- JS

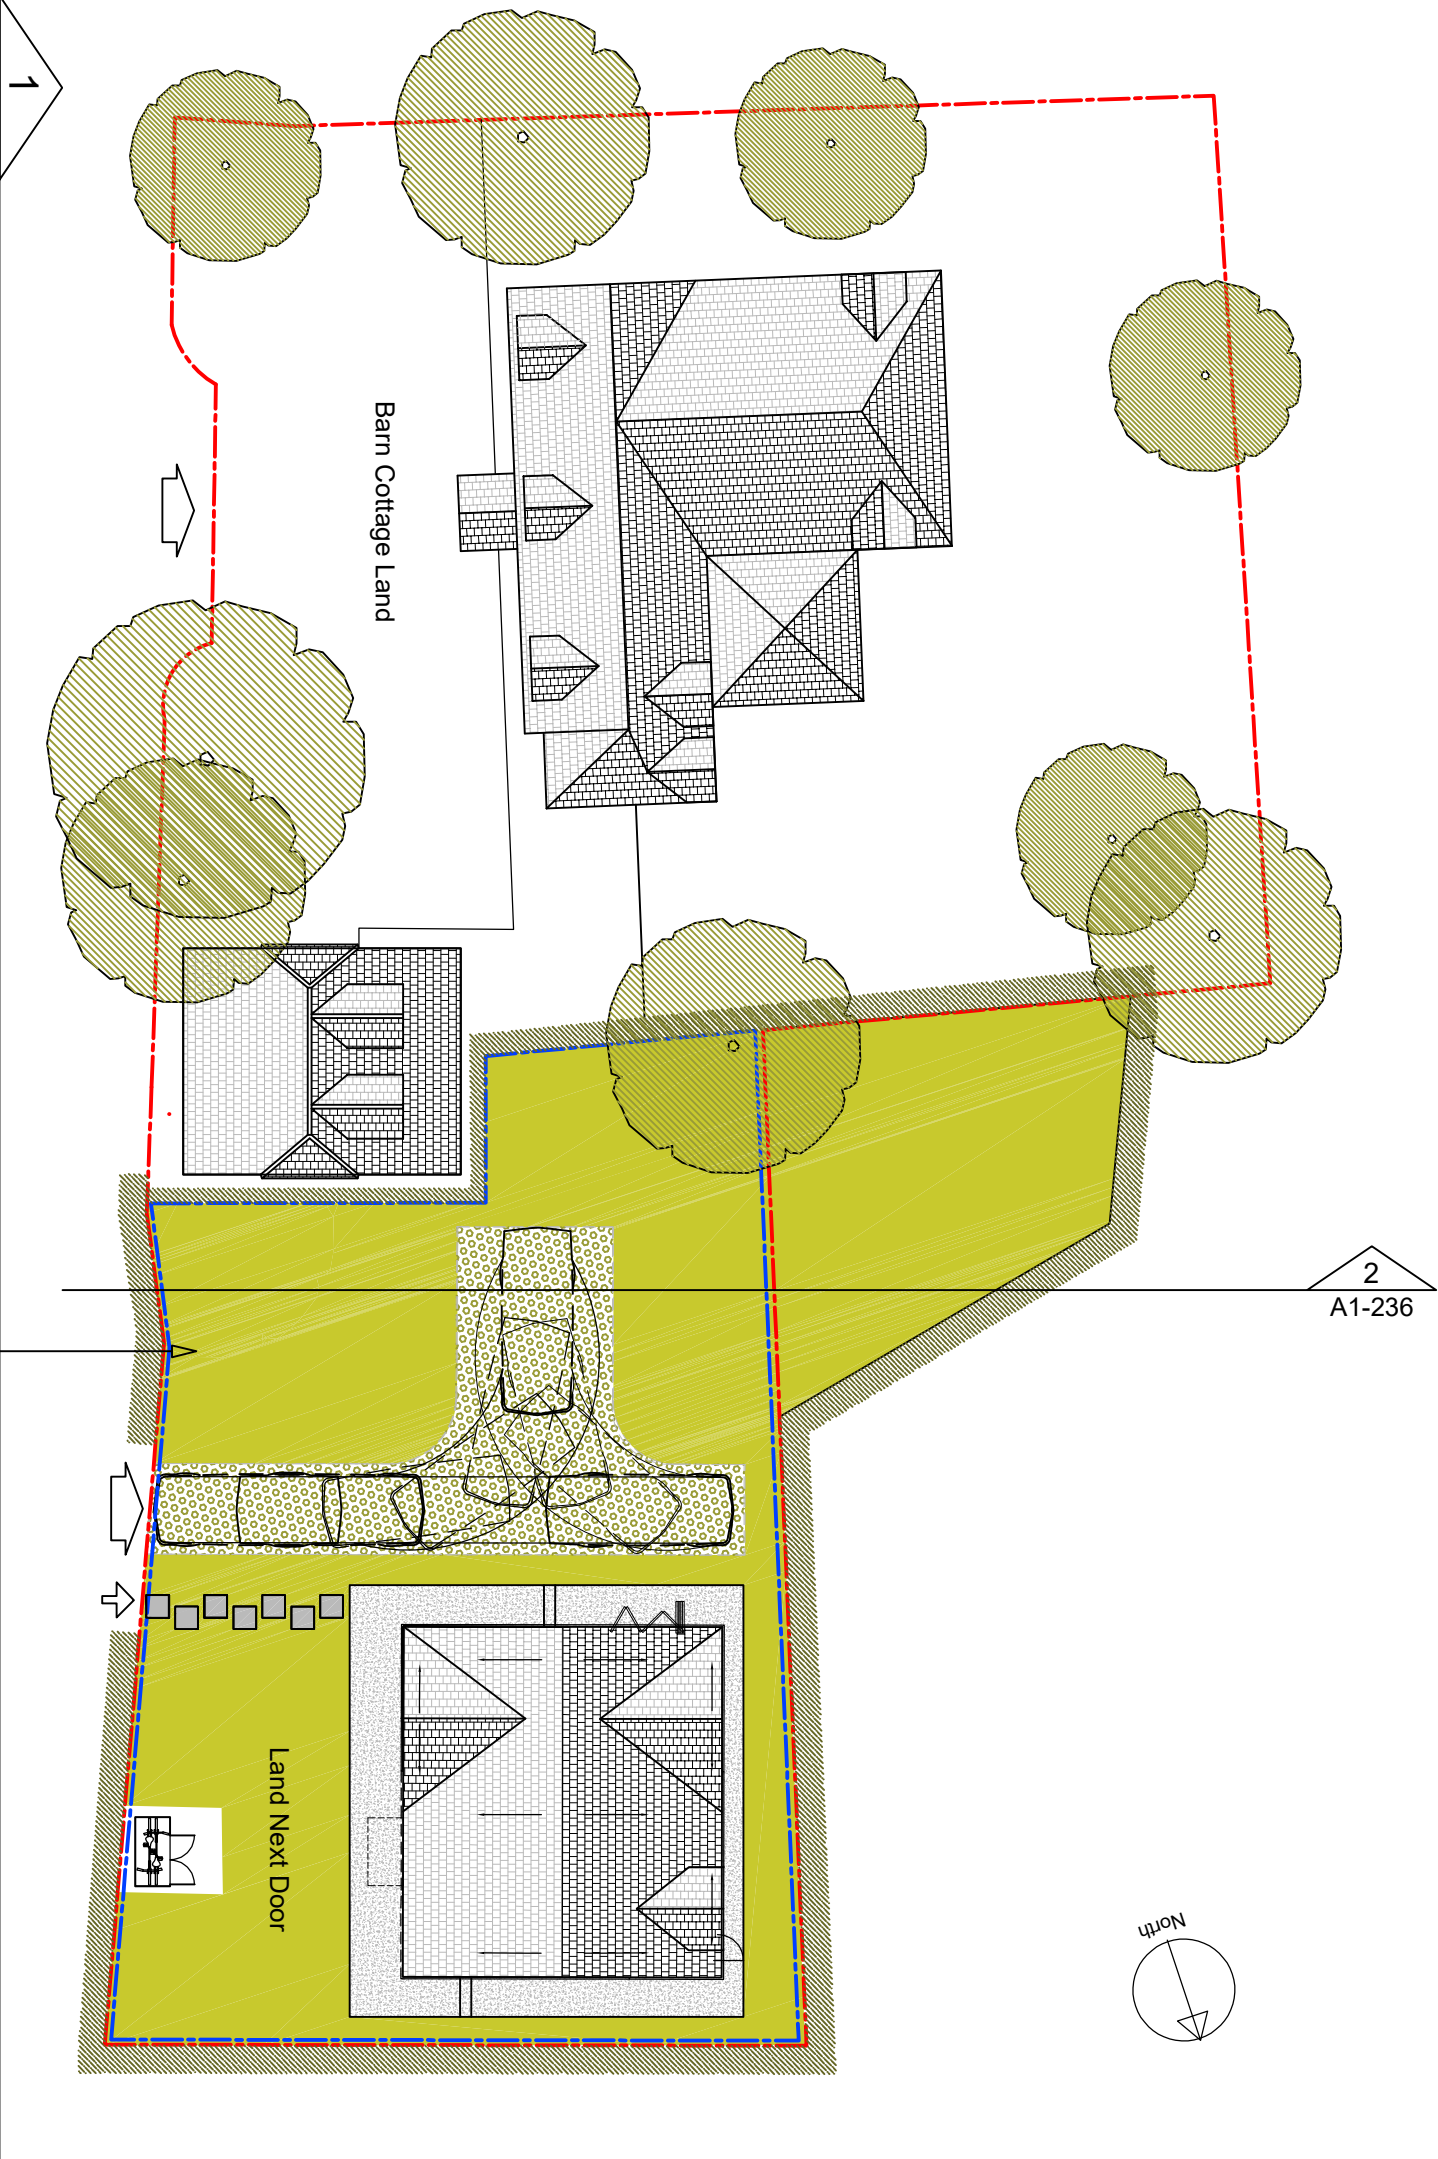

1
A1-236
PROPOSED PLAN

--- Total Land Ownership
--- Land Next Door

Portion of usable land gained from trimming hedgerows: 63m²

AMORPHOUS DESIGN
architecture interiors

44 Piccadilly Road, Milnthorpe, Cumbria, LA17 9JL
+44 (0) 203 322 8568
joy@amorphous-d.com
www.amorphous-d.com

Planning

TITLE			
Proposed Plan			
Site Near Barn Cottage			
SCALE AT A1:	SCALE AT A3:	DRAWN	ISSUED
1:100	1:200	AD	AD
JULY 2026	870	DRAWING	REV
			-