



General Notes

Drawing to be read in conjunction with all other drawings and specifications.
Do not scale off drawings. Use figured dimensions only.
All walls and dimensions to be checked on site. Any discrepancies to be immediately brought to the attention of the architect.
Responsibility cannot be accepted for alterations or changes without prior acknowledgement from Amorphous Design.

Notes			
REV	NOTES	DATE	BY AUTH
-	For Information	28.11.2024	- JS

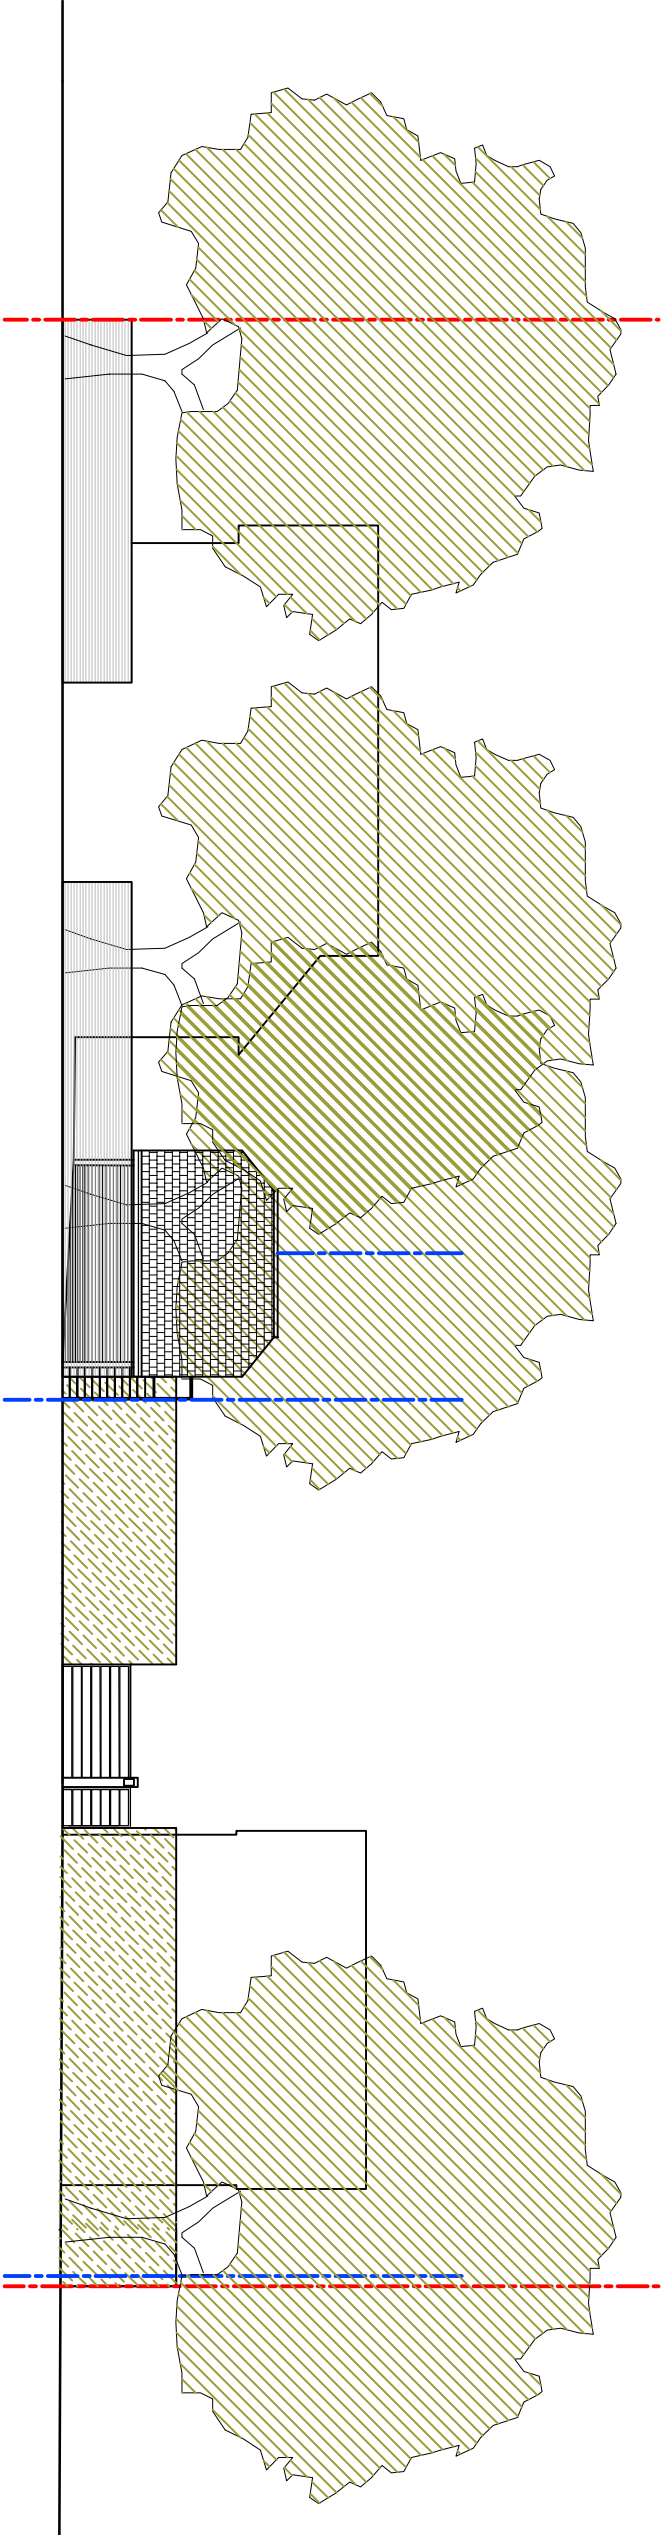

1 PROPOSED STREET ELEVATION

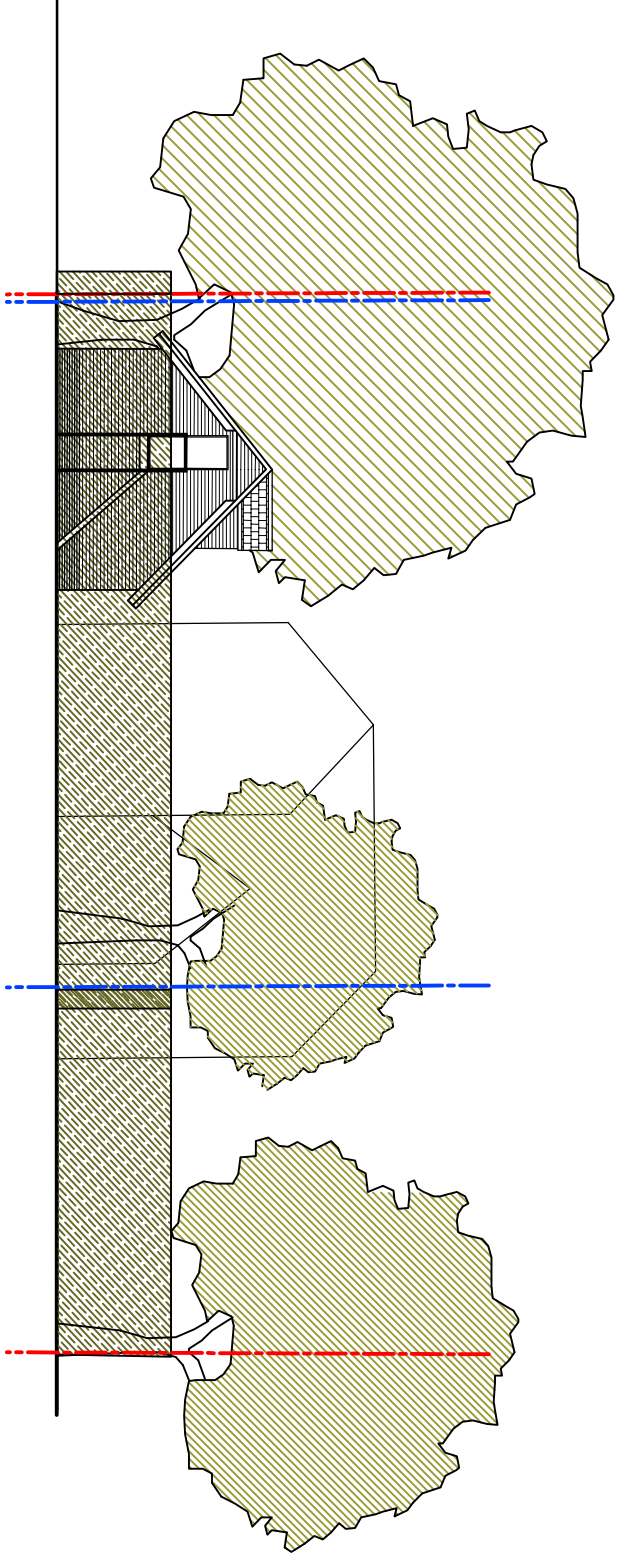

2 PROPOSED SIDE ELEVATION

Land Ownership

Land Next Door

AMORPHOUS DESIGN
architecture interiors

44 Piccadilly Road, Milnthorpe, Cumbria LA4 3LJ
+44 (0) 203 322 8568
joy@amorphous-d.com
www.amorphous-d.com

Planning

TITLE
Proposed Elevations

Site Near Barn Cottage

SCALE AT A1:	SCALE AT A3:	DRAWN	ISSUED
1:100	1:200	AD	AD
JOB NO.	DRAWING	REV	
JULY 2026	870	A1-236	-