



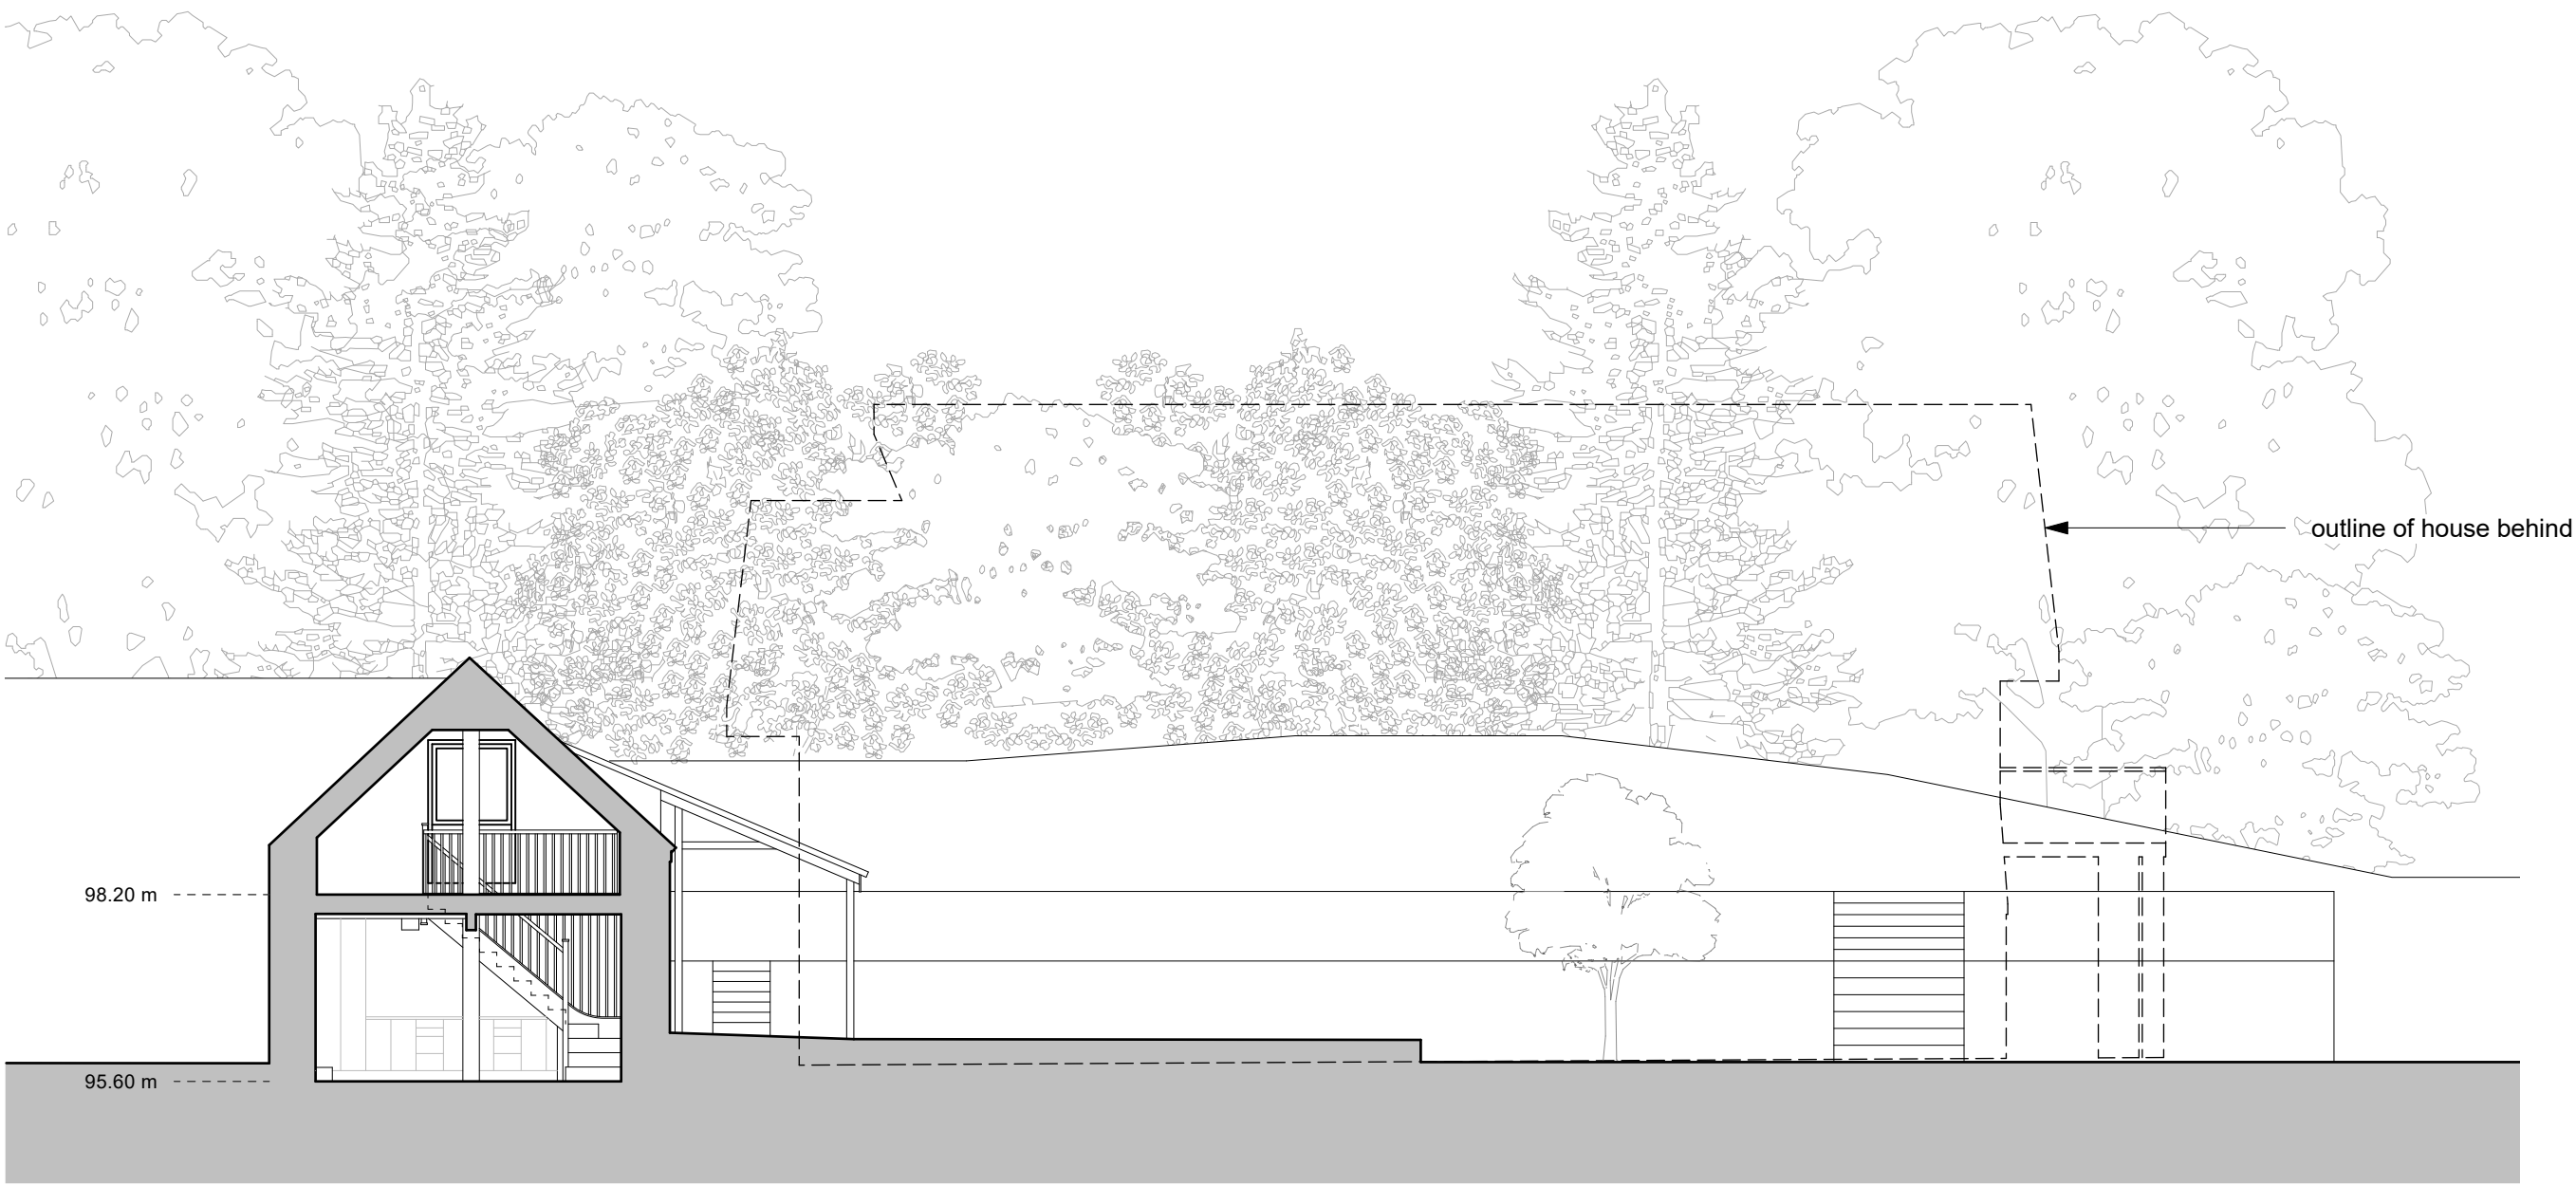

existing section 1-1 through guest accommodation, facing rear

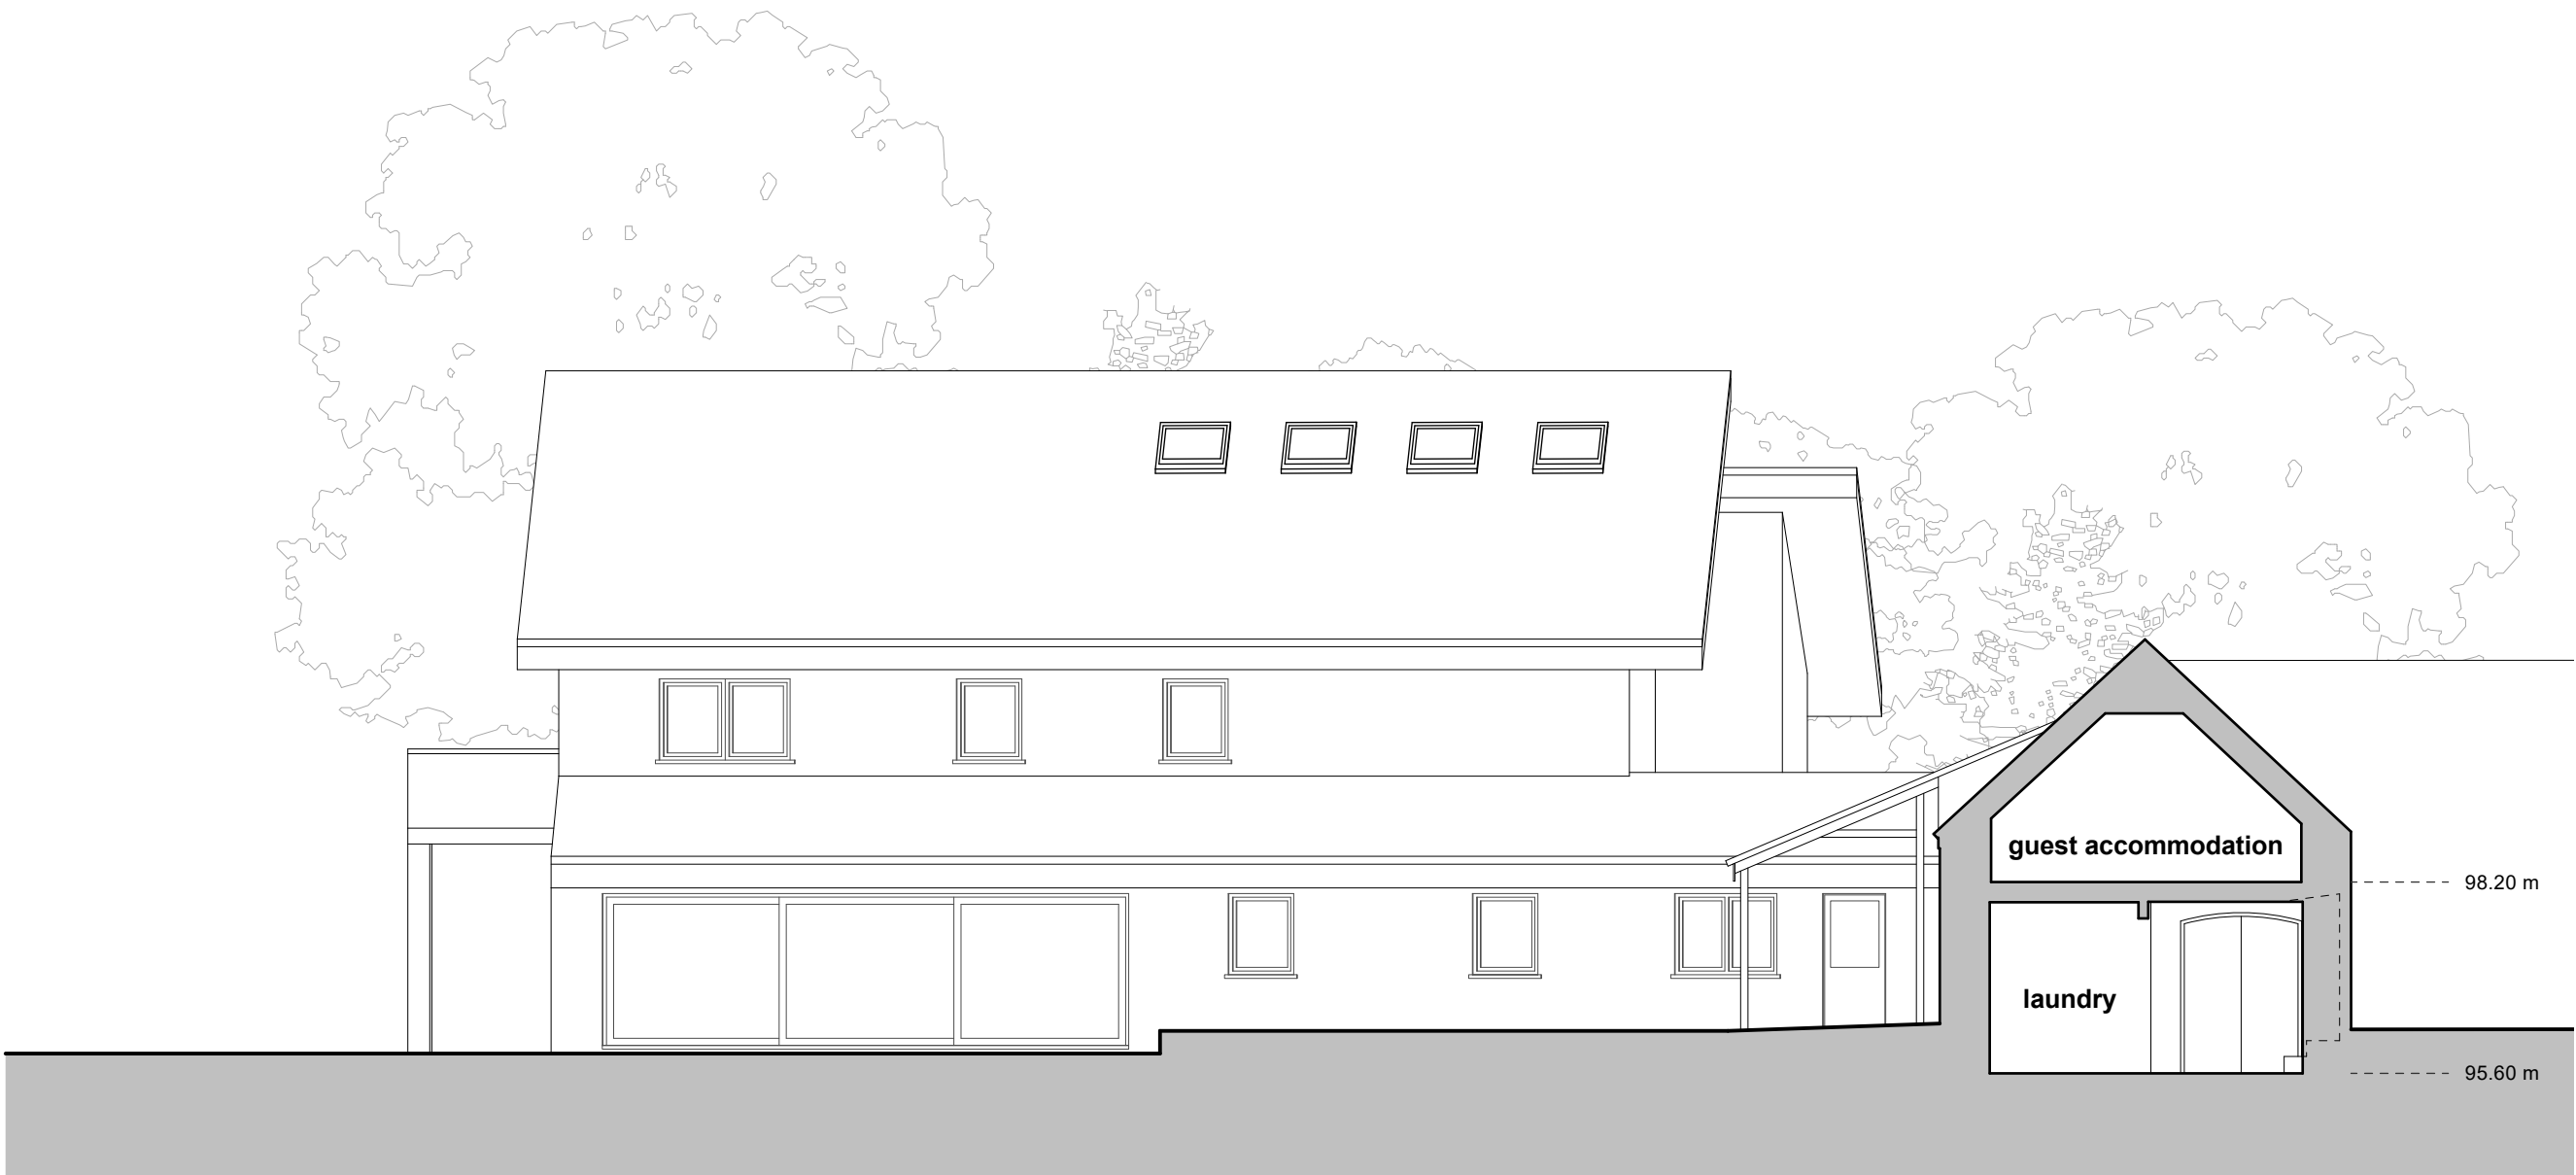

existing section 2-2 through guest accommodation, facing front garden

