




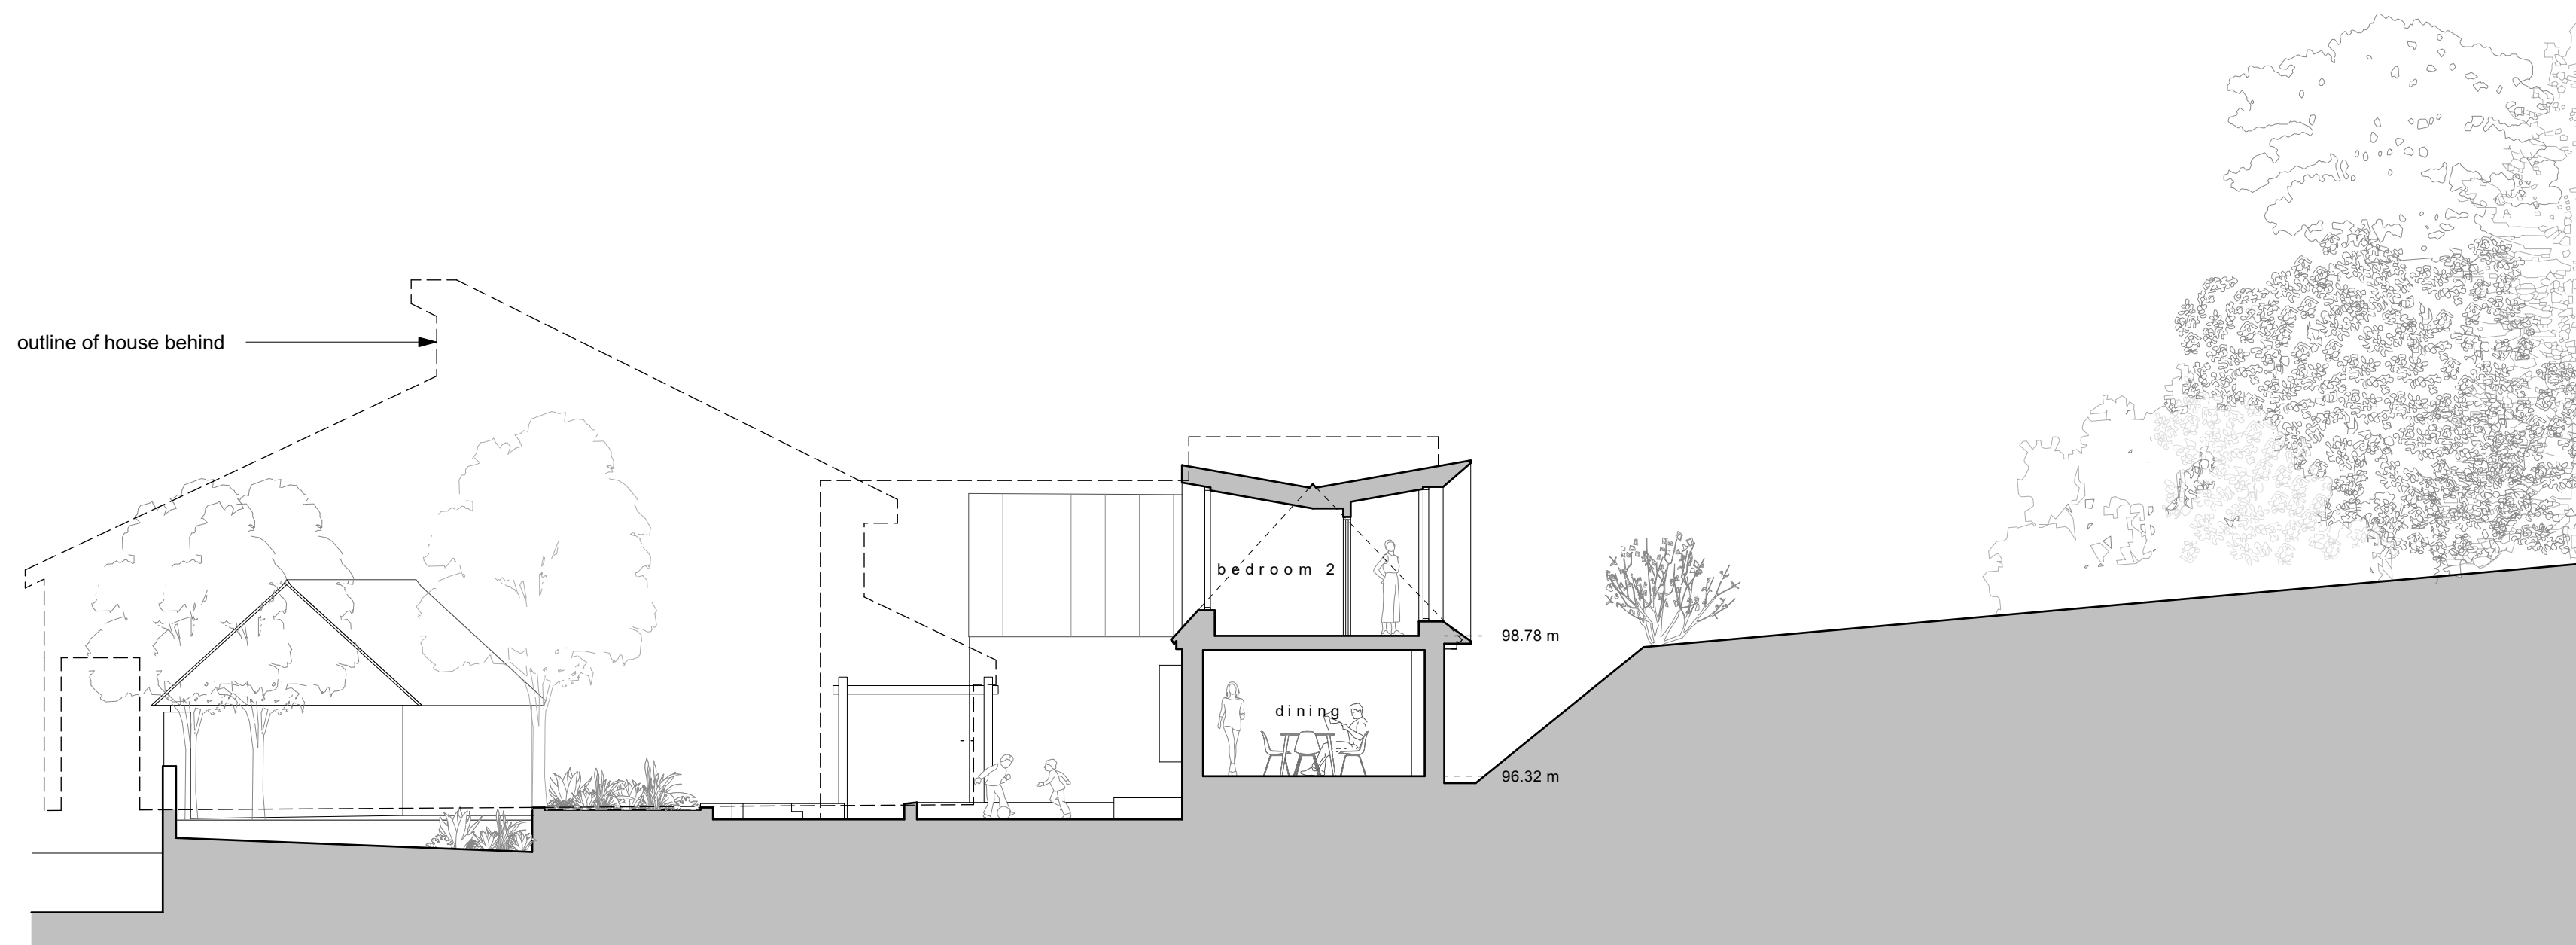

proposed section BB

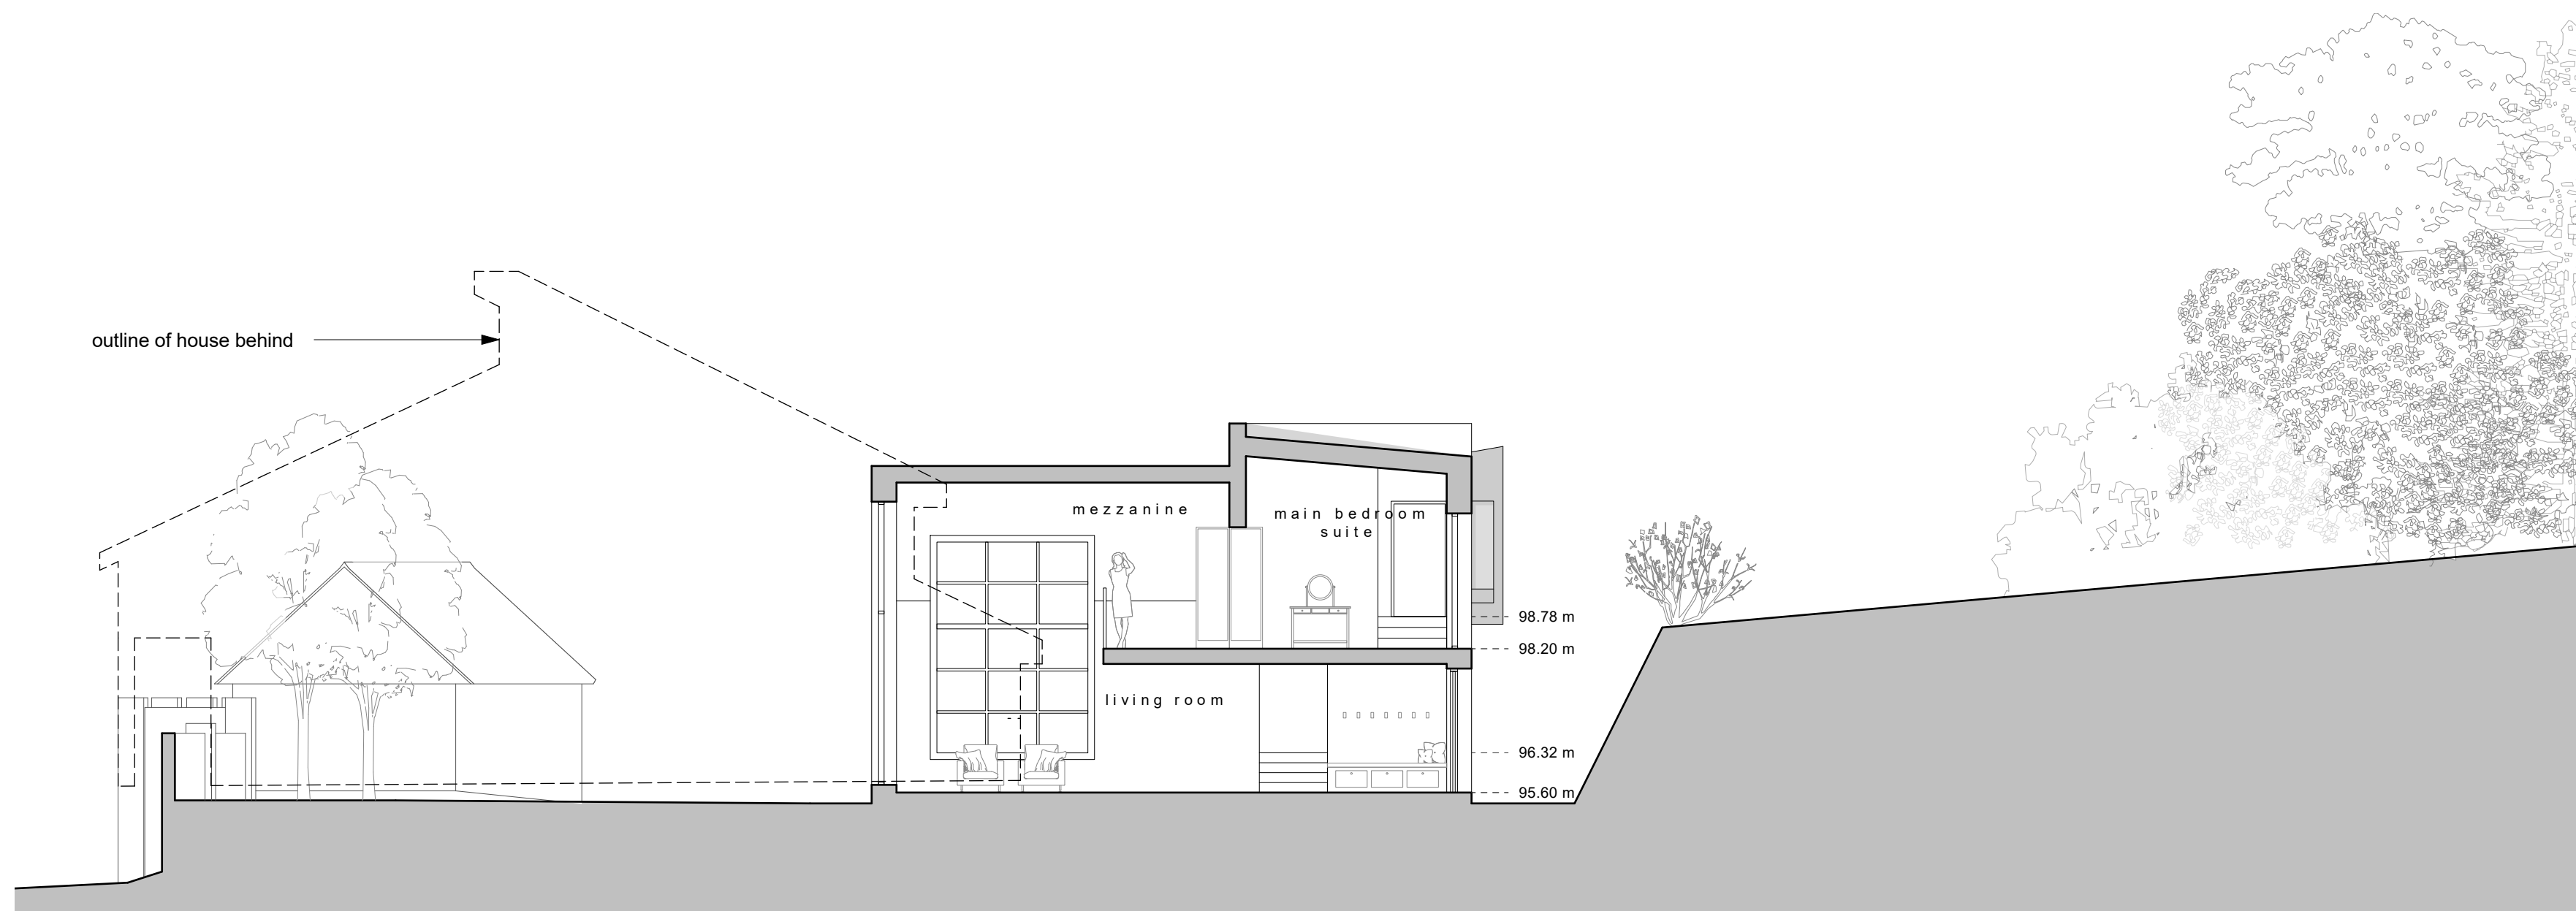

proposed section CC

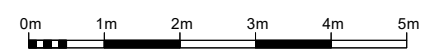

BASED ON INFORMATION PROVIDED BY OTHERS

Hurley Farm
Turners Hill Road
East Grinstead
RH19 4LB

Proposed Sections BB
and CC

Drawn: 1:100 @ A1
Date: April 2025

2180.2.14

**turner &
hoskins**
architects
First Floor Office
1A Station Road
Edenbridge TN8 5HP
t. 01732866064
www.turnerandhoskins.co.uk