


Redline Site Area
= 6,400 m²
= 0.64 hectares

Scale Bar (metres)

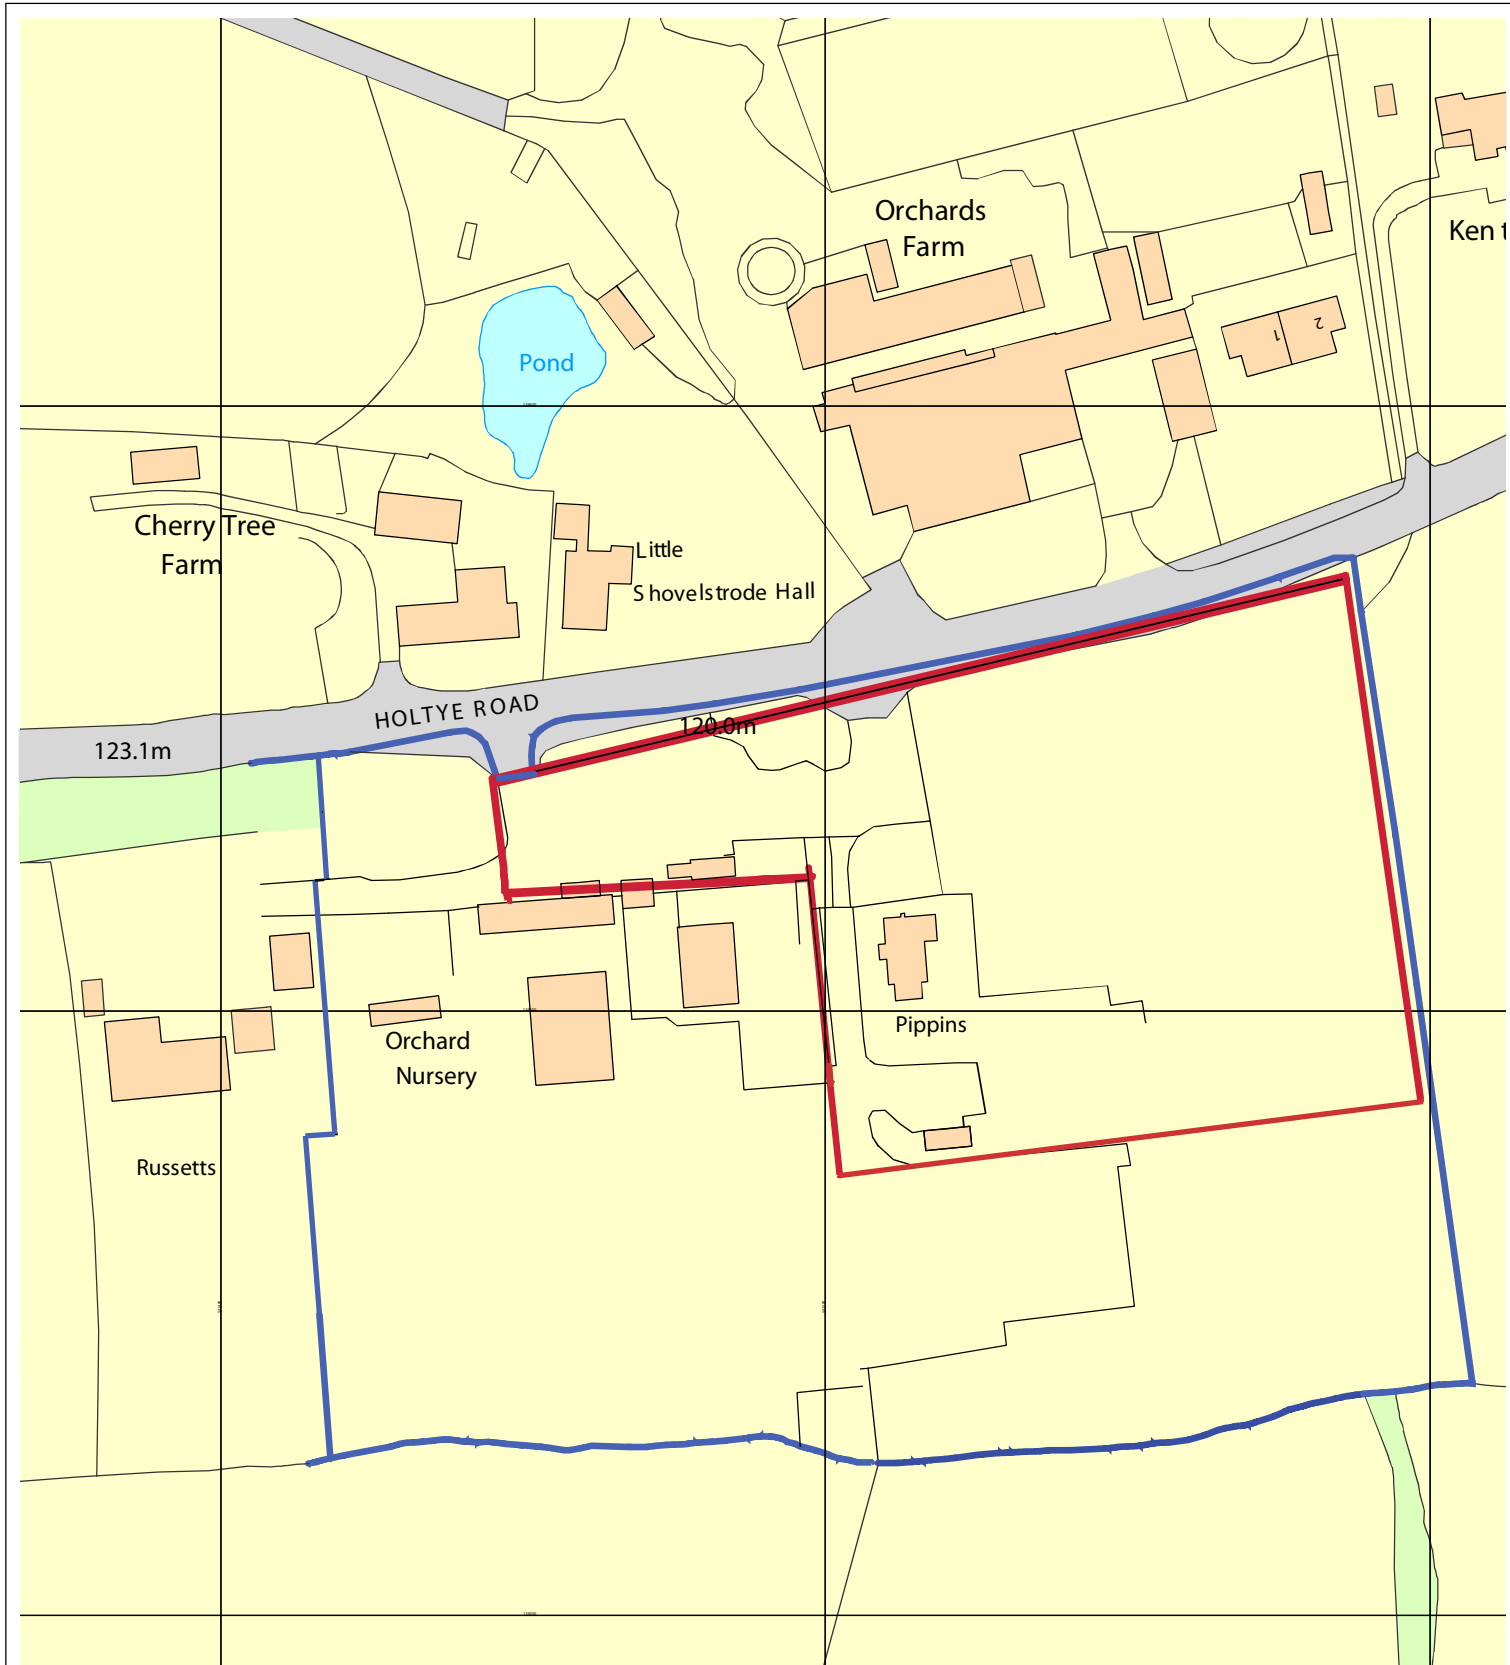

ISSUE

JB 001 - 09 - 2025 v2 09/11/2025
Site Boundary to show road access

REVISIONS

Orchard Nursery Plant Centre Ltd
Holtye Road
East Grinstead
West Sussex
RH19 3PP

CLIENT	Orchard Nursery Plant Centre Limited		
JOB TITLE	Polytunnels 4 and 5 Single Span		
DRAWING TITLE	Site Location Plan		
DRAWING NO.	JB 001 - 09 - 2025 v2		
SCALE	1:1250 @ A4	DATE	04 Sep 2025
DRAWN	JB	CHECKED	JB