


Date:

Manufactured By:

QTY:

O/C No:

Job:

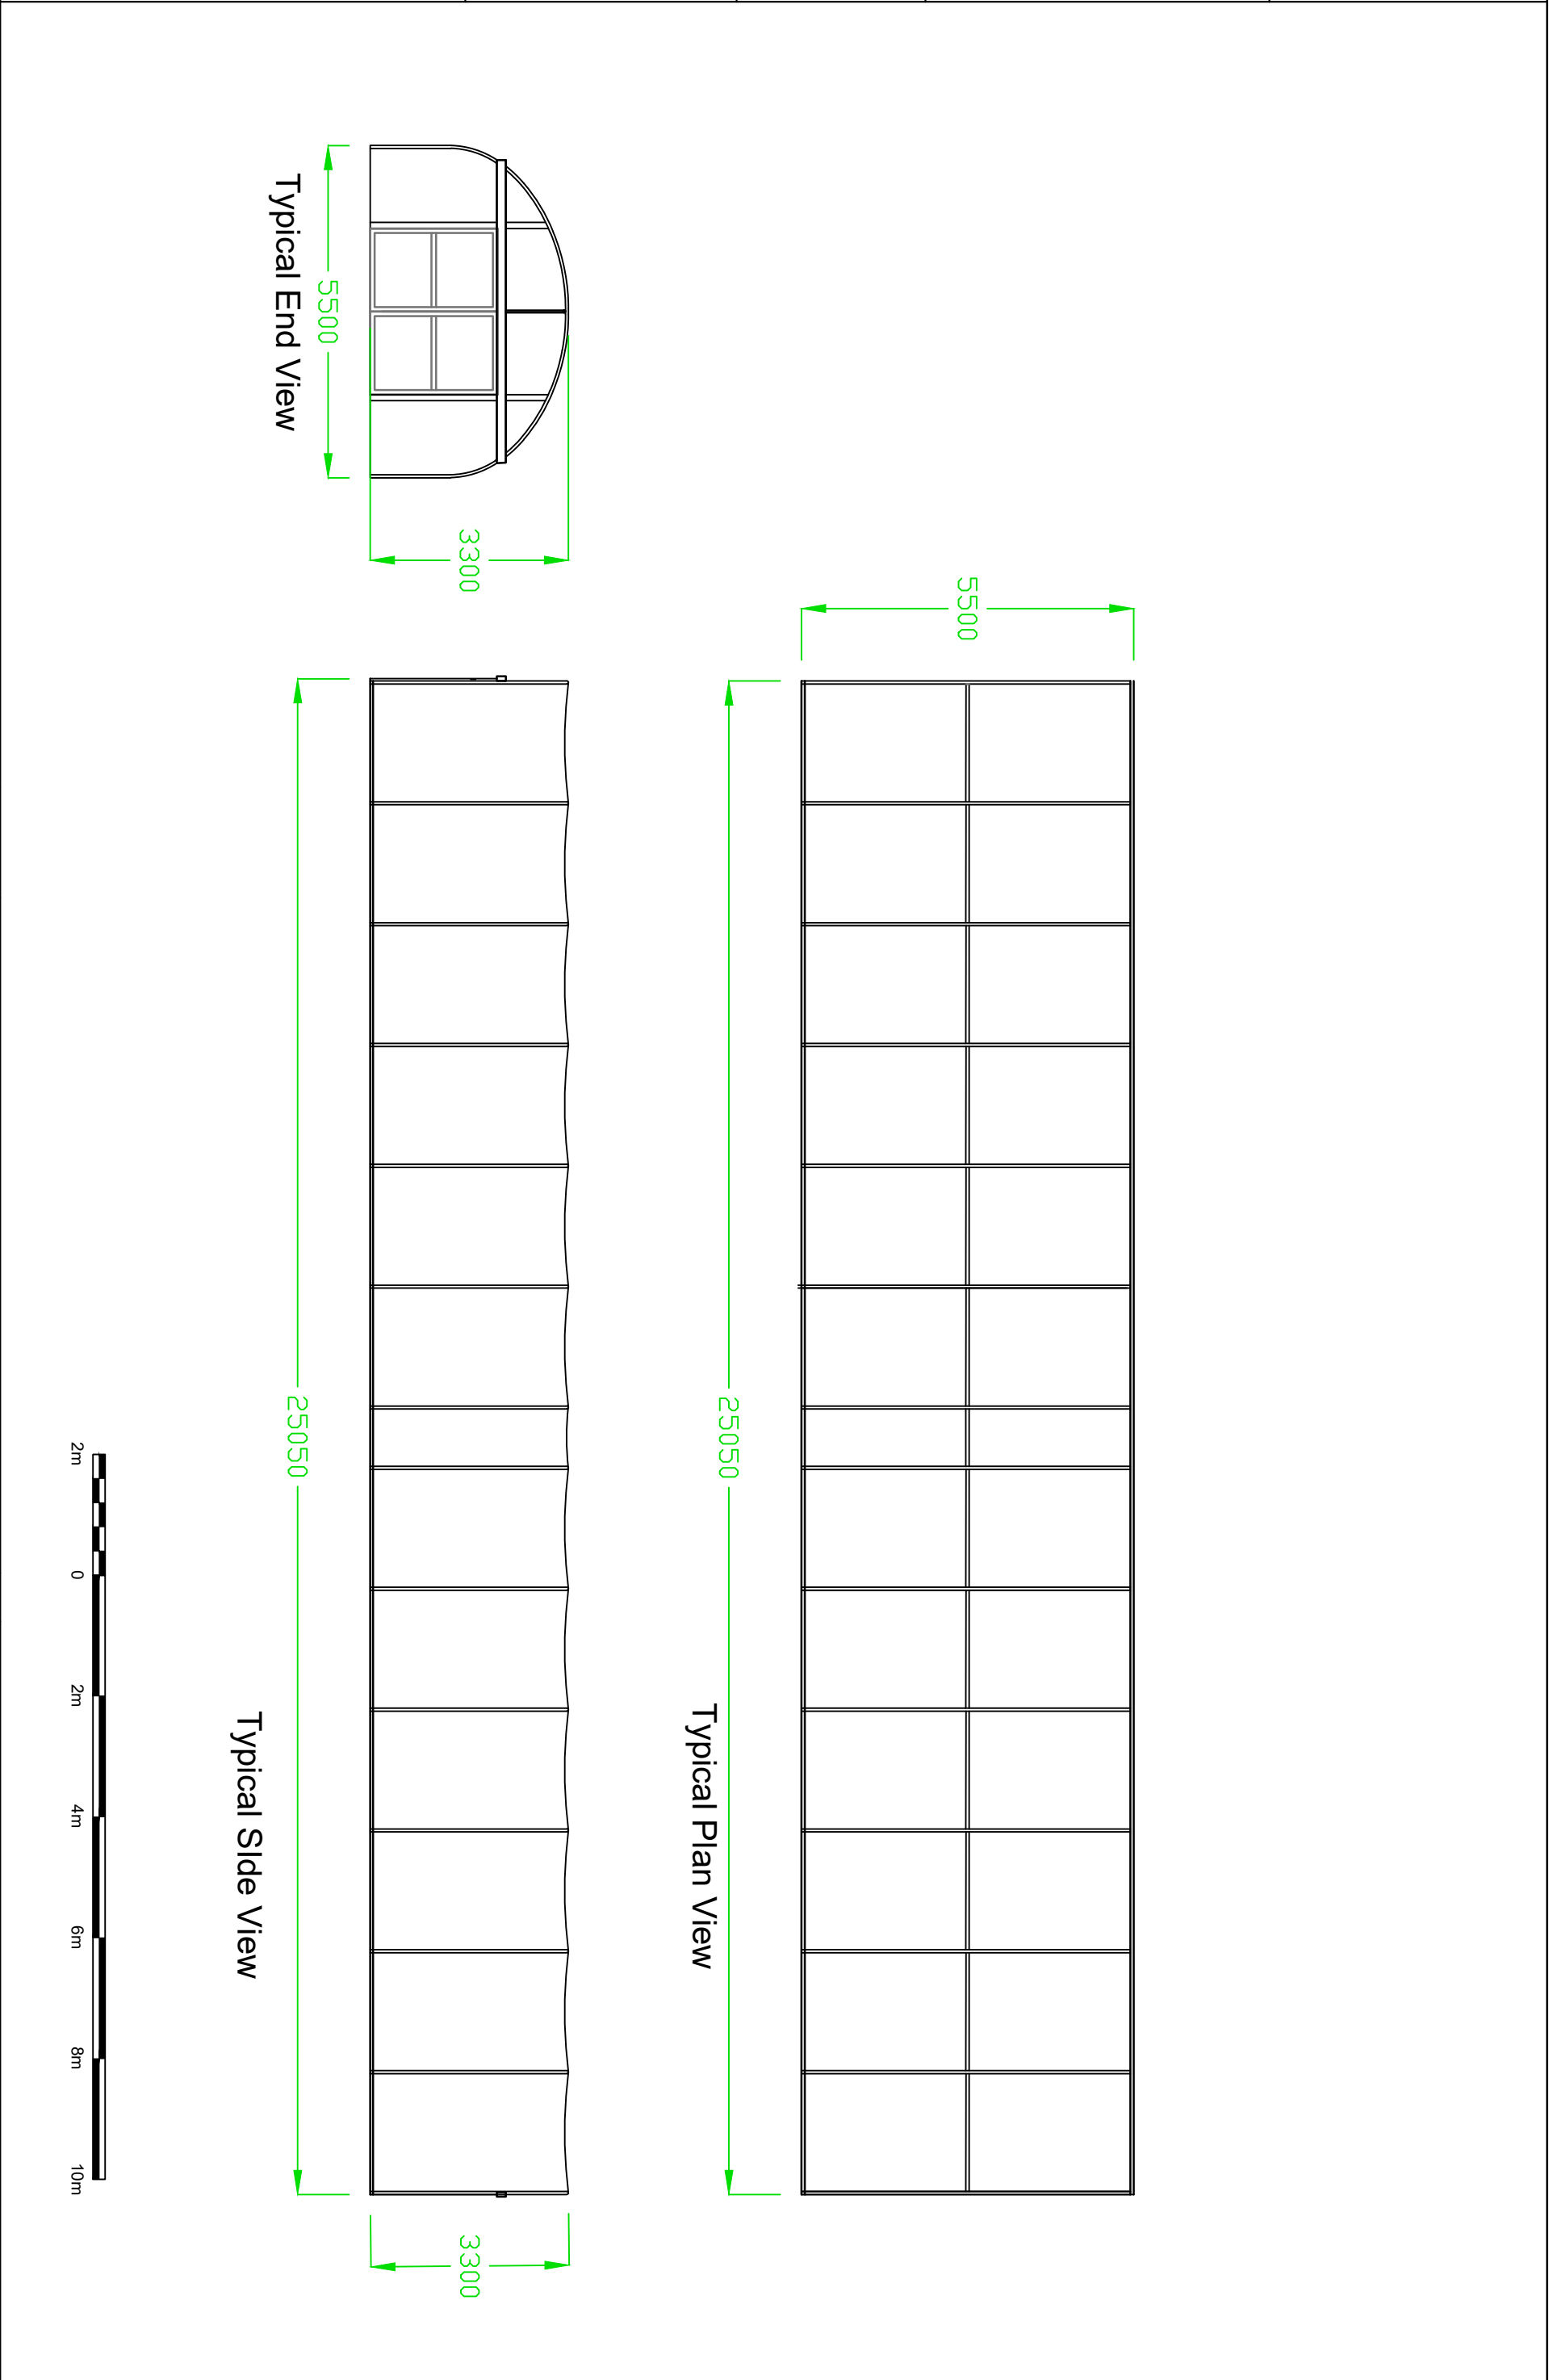

Mod	Date	Reason	Chkd	Single Span 5.5m x 25m POLYTUNNEL		ISSUE: 1	Site : - Orchard Nursery Plant Centre Ltd Holtye Road, East Grinstead, RH19 3PP
				Drawn : SJL		Chkd :	DWG No: PP5.5X25noVENTS
				27/09/2025	Scale : 1 : 100		