


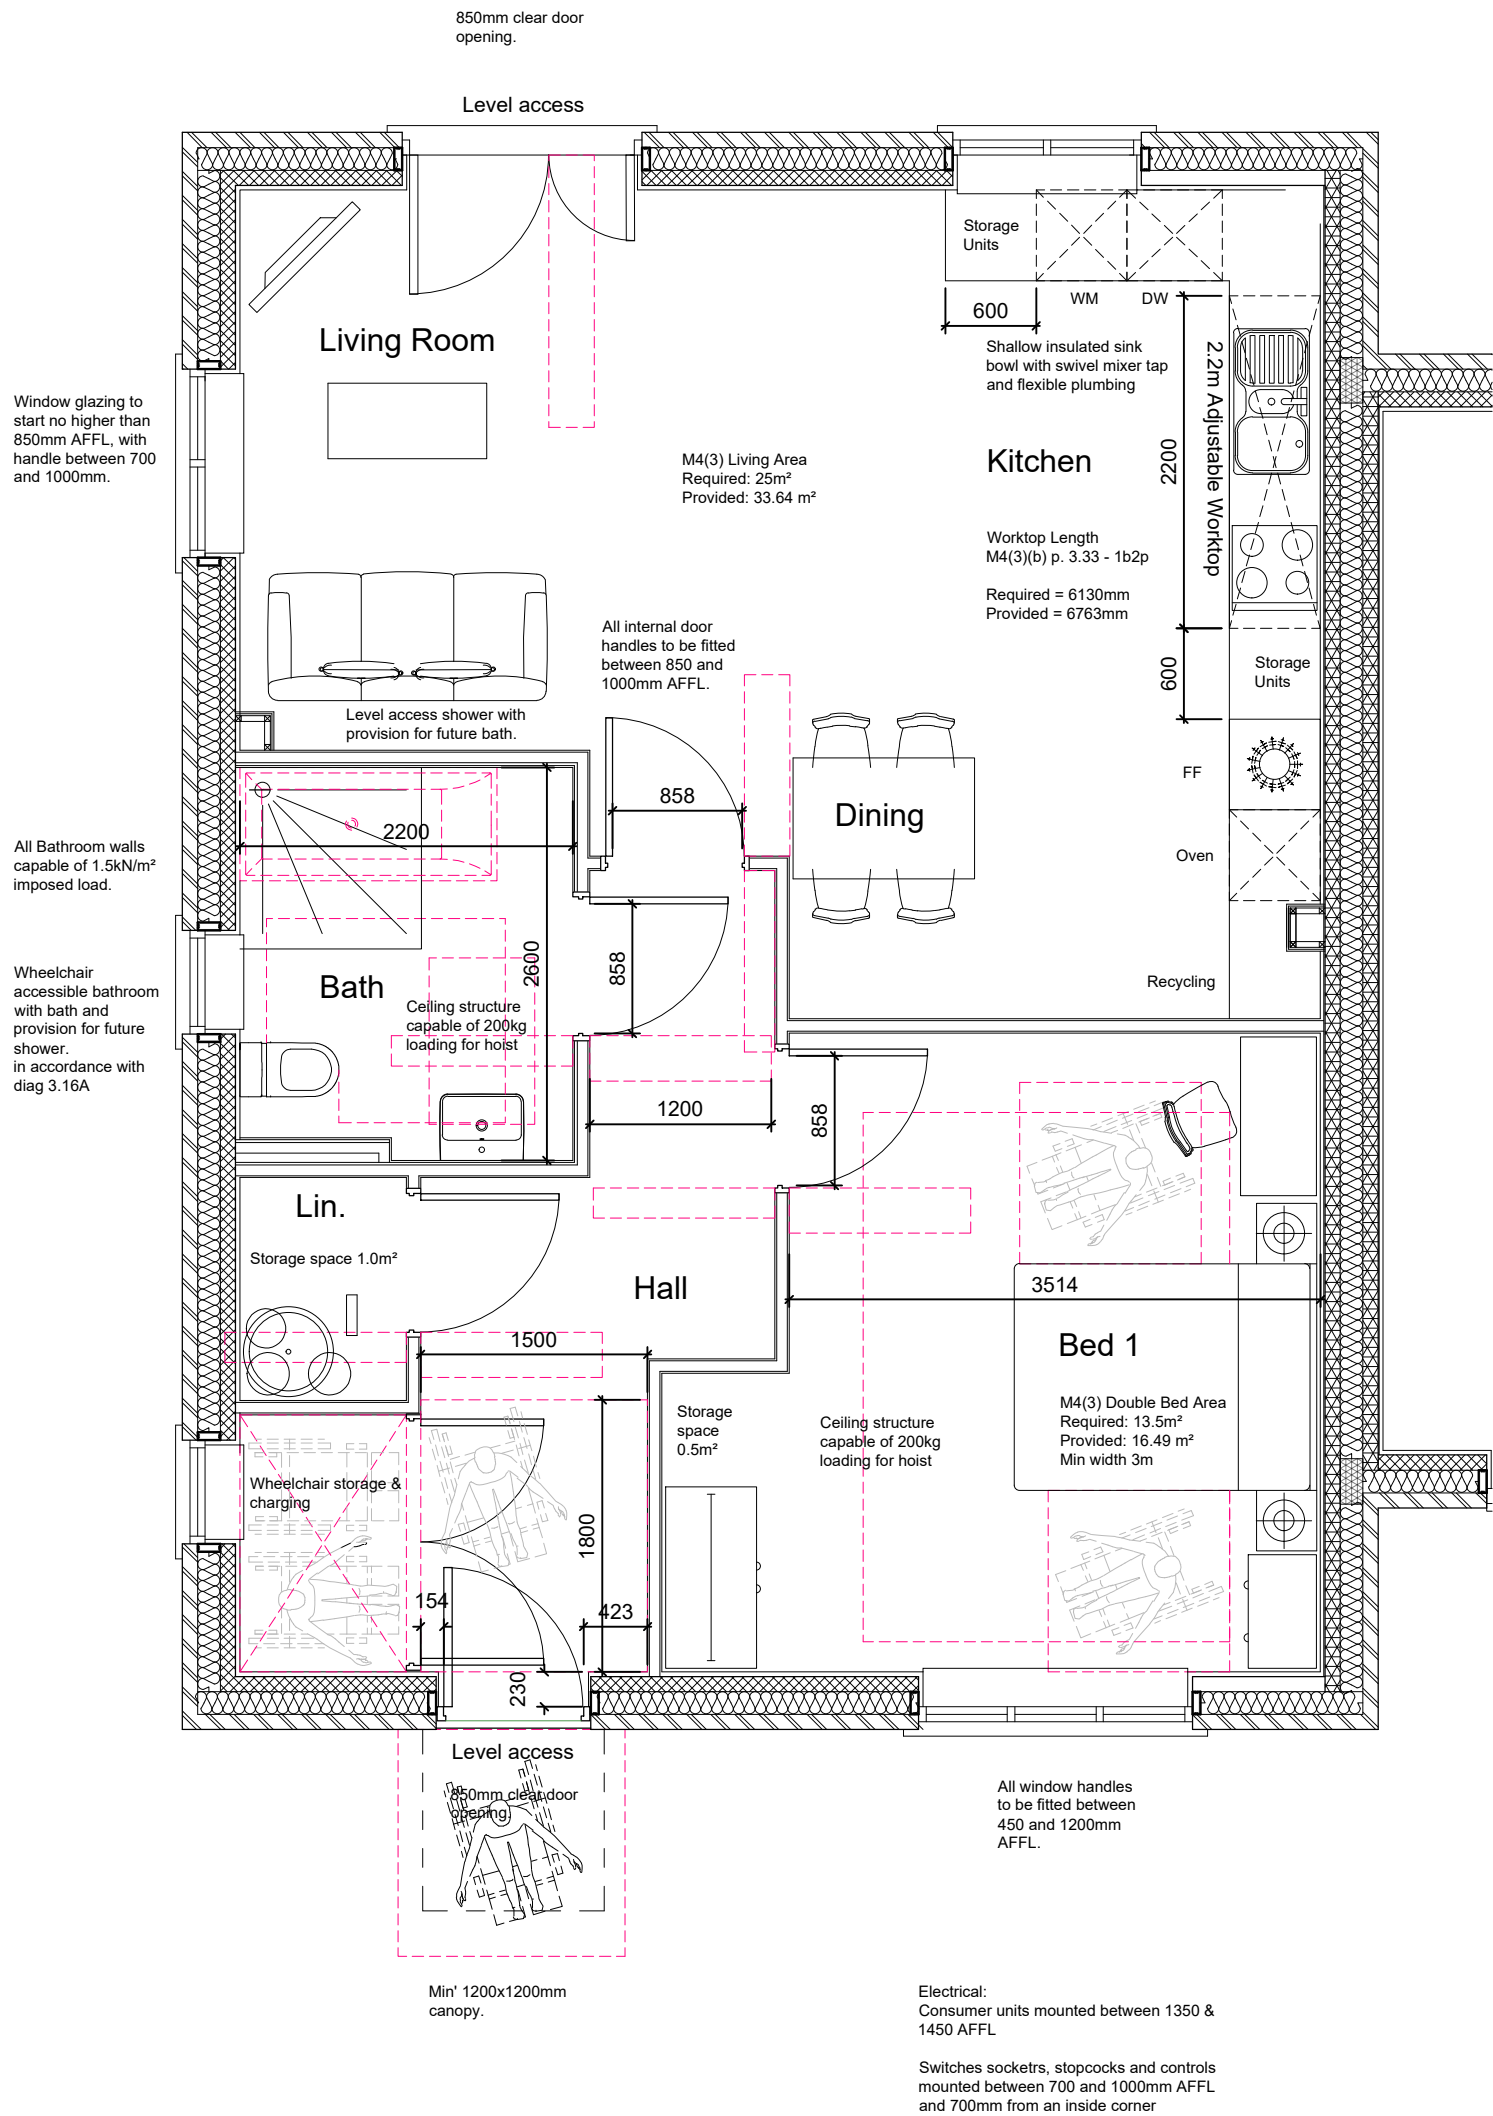

REV. A	DATE 22.7.25	REVISIONS: Additional notes.	BY JHB	STATUS:	CLIENT: Jones Homes (Southern) Ltd	PROJECT: Folders Lane, Phase 2, Burgess Hill, Sussex.	 Broadmeade House, Farnham Business Park, Weydon Lane, Farnham, Surrey GU9 8QT. info@osparchitecture.com www.osparchitecture.com Tel: 01252 267878
Planning					SCALE: 1:50 (A3 ORIGINAL)	DRAWING: M4(3) 2b Accessible Dwelling	
					DRAWN: JHB DATE: July '25	22130	
						P150	
						A	

© COPYRIGHT EXISTS ON THE DESIGNS AND INFORMATION SHOWN ON THIS DRAWING

This drawing may be scaled or cross referenced to the scale bar for planning application purposes only. Do not scale for any other purpose, use figured dimensions only. Subject to site survey and all necessary consents. All dimensions to be checked by user and any discrepancies, errors or omissions to be reported to the Architect before work commences. This drawing is to be read in conjunction with all other relevant materials.

OS Licence No. AC0000851327