




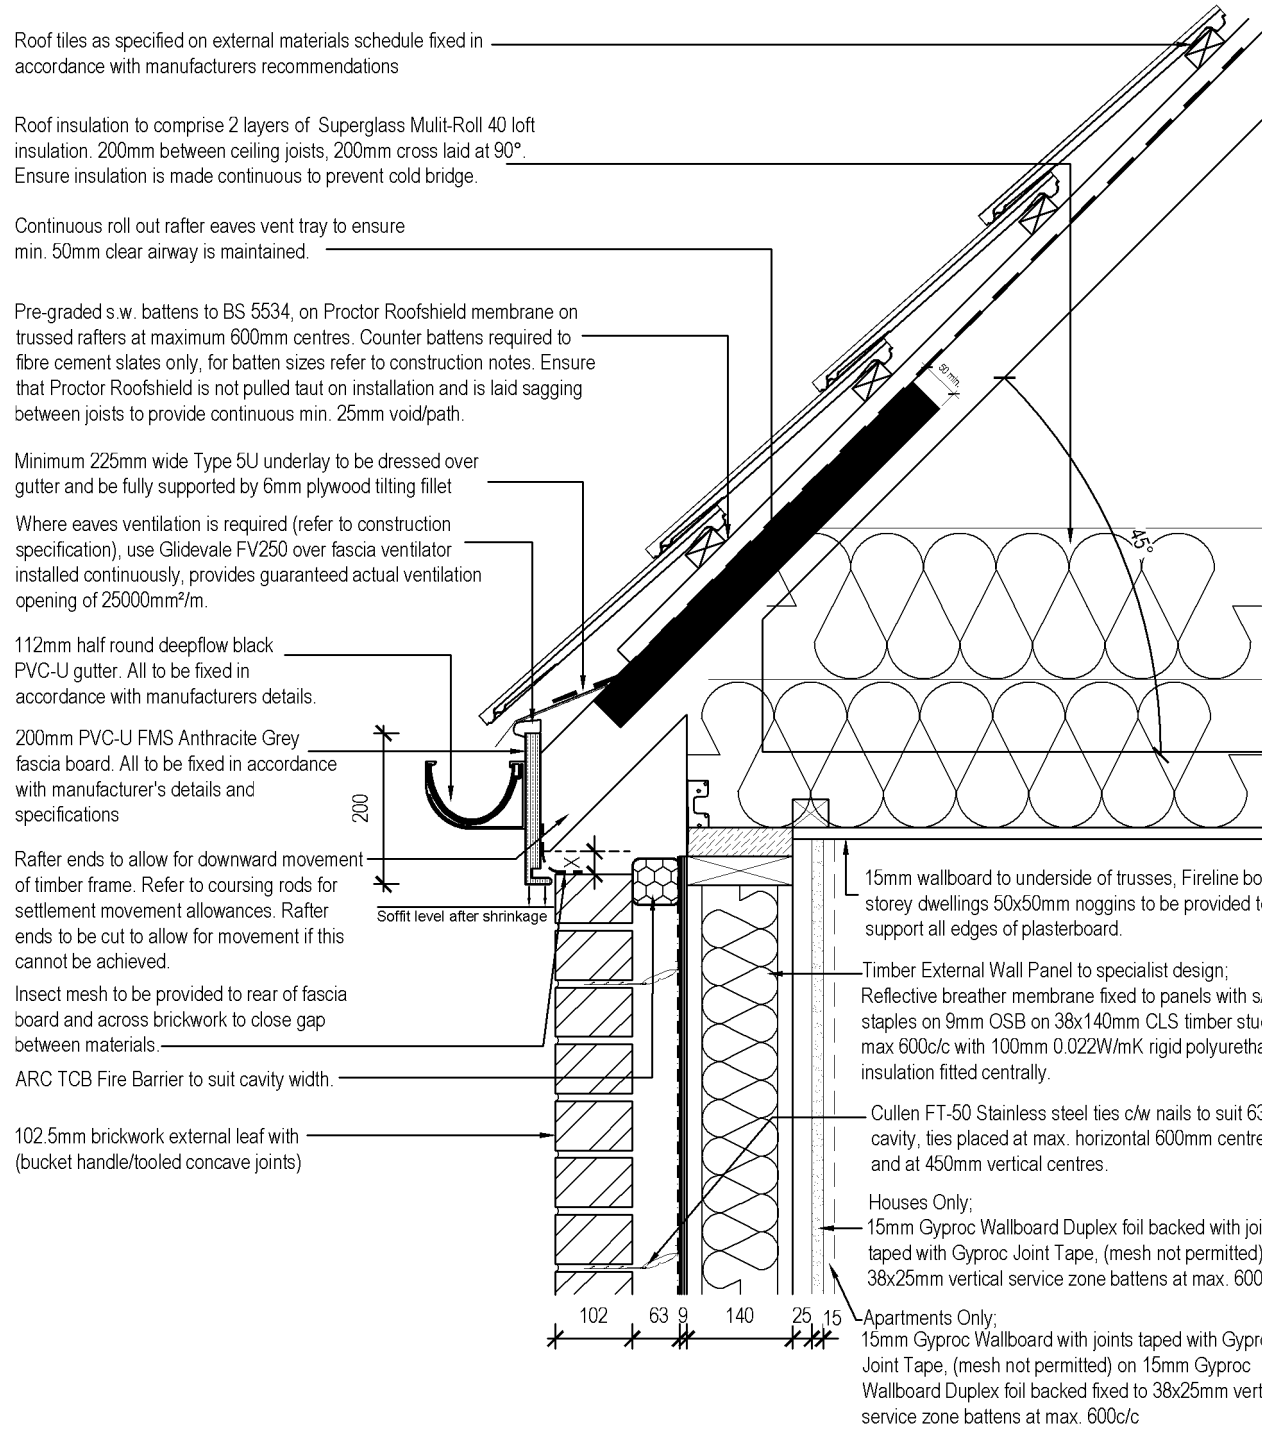


Detail 1 - Flush Eaves detail - 45° pitch (Brickwork)

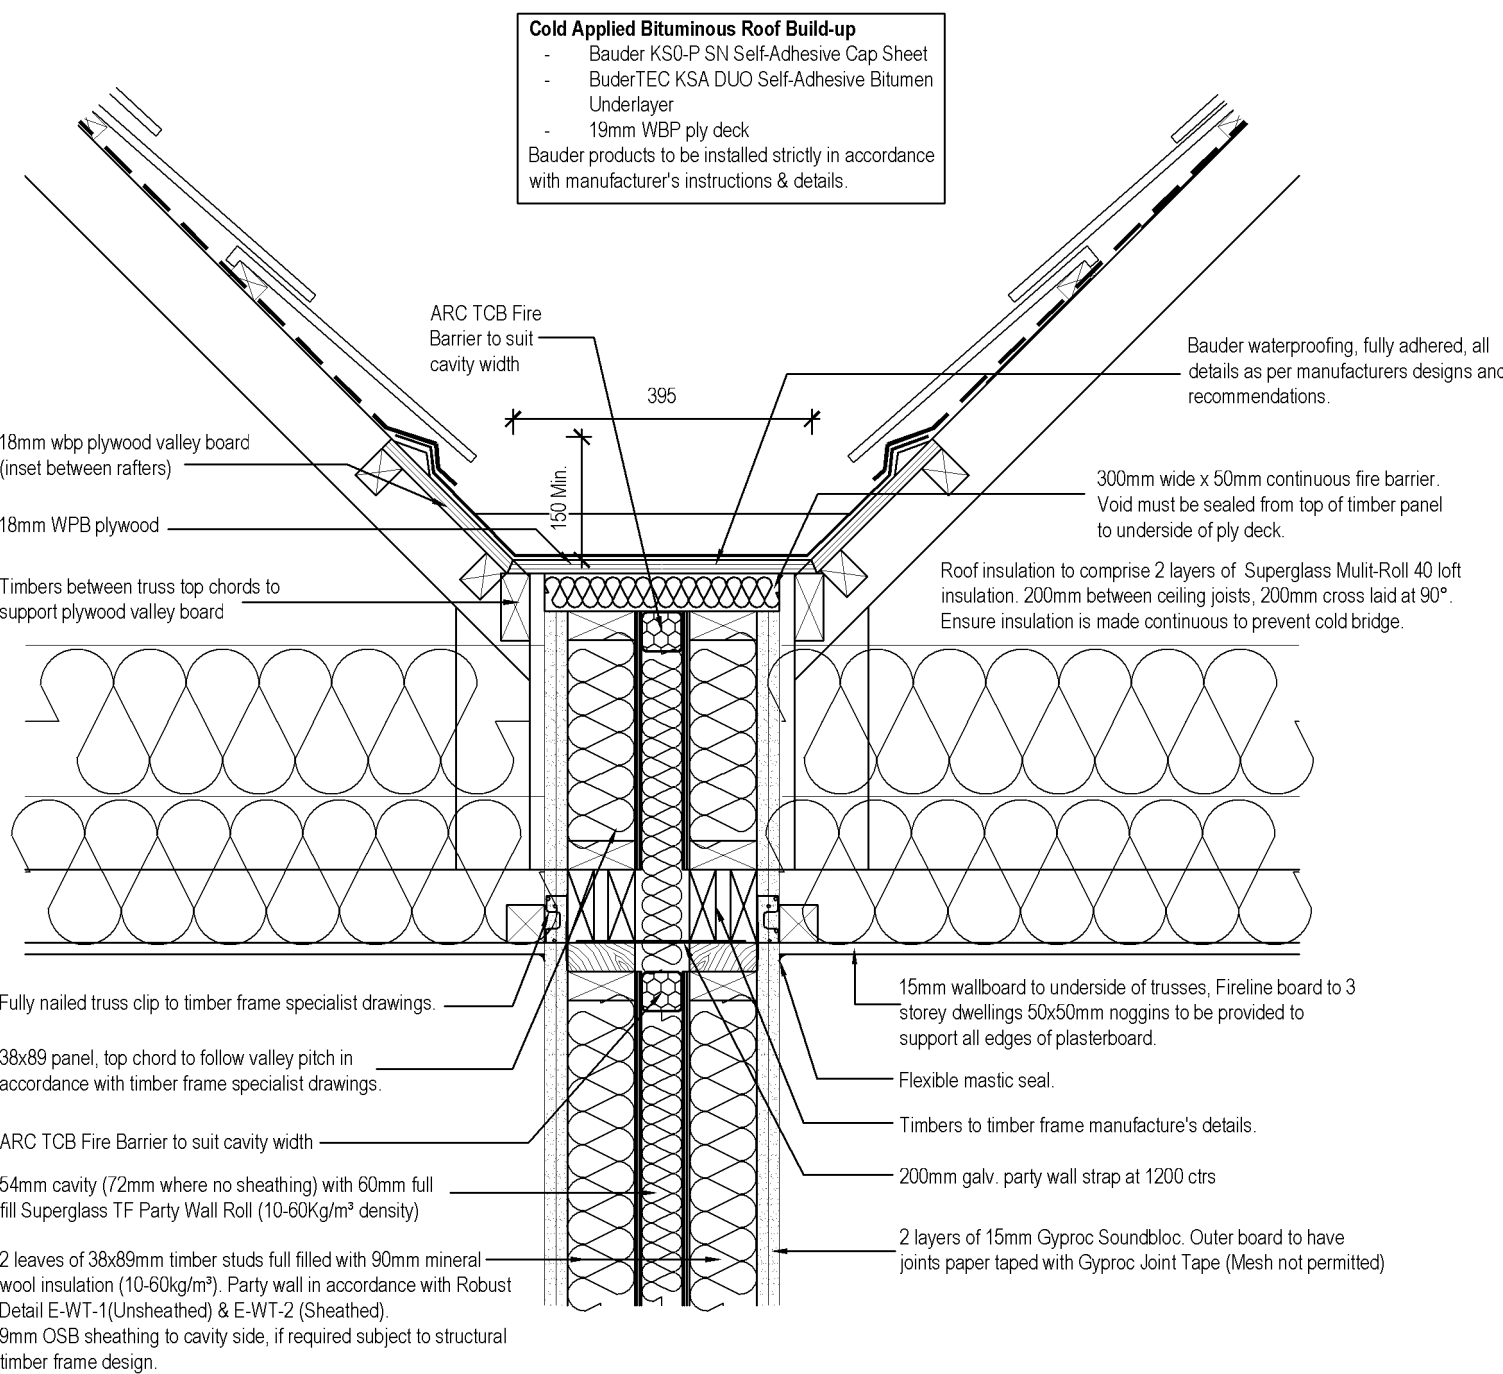


Detail 4 - Valley/Party Wall Detail

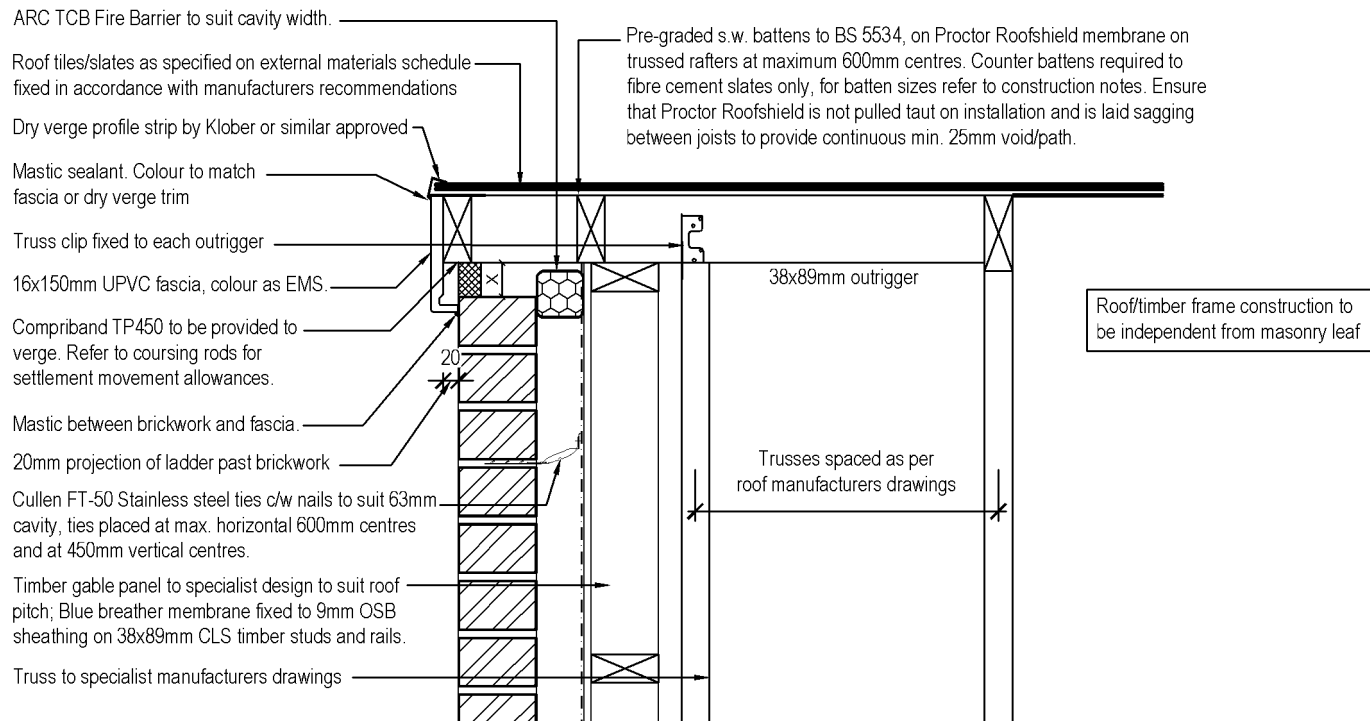


Detail 2 - Dry Verge Detail
(Fibre Cement Slate)

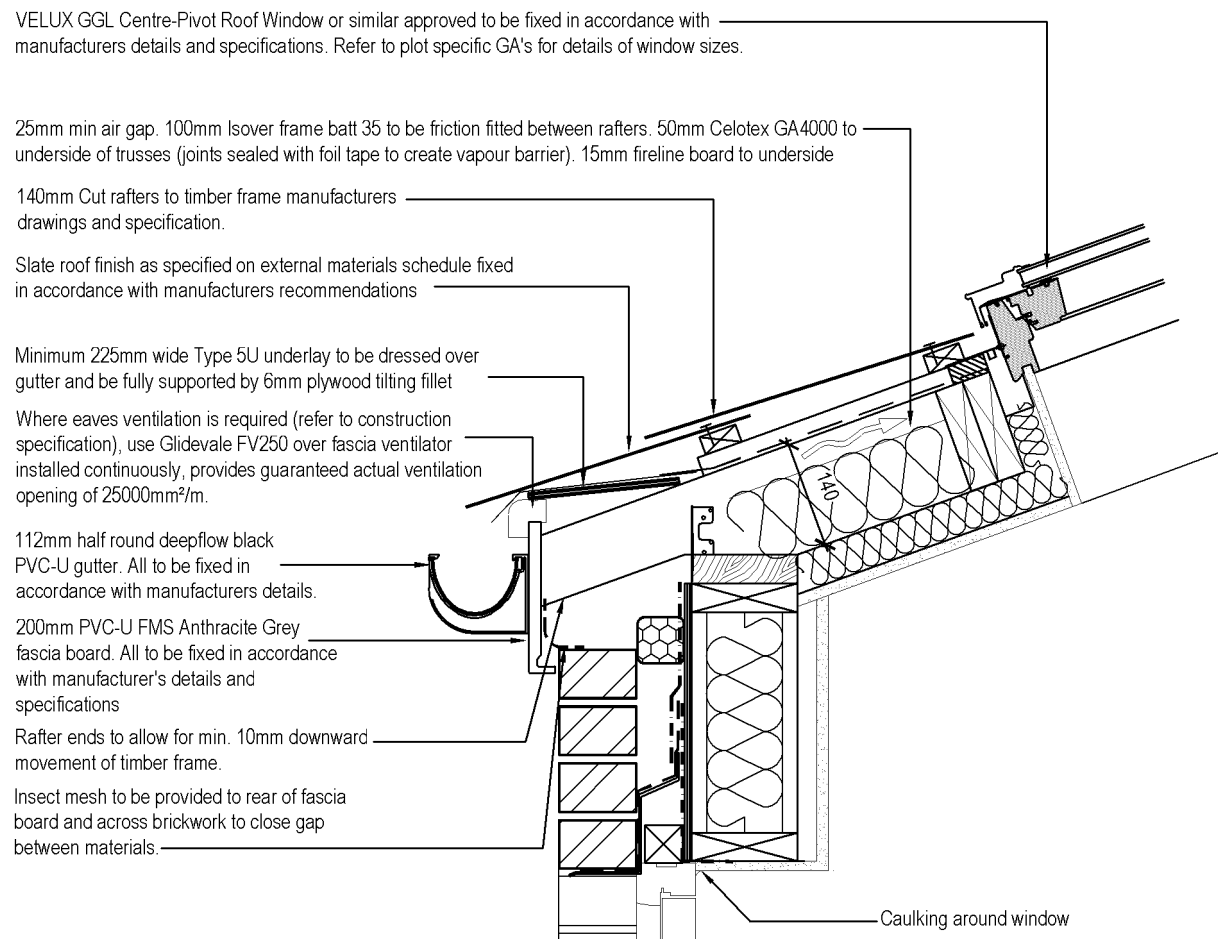


Detail 5 - Garden Room Lean to Roof Detail - HT S - Plot 208 only

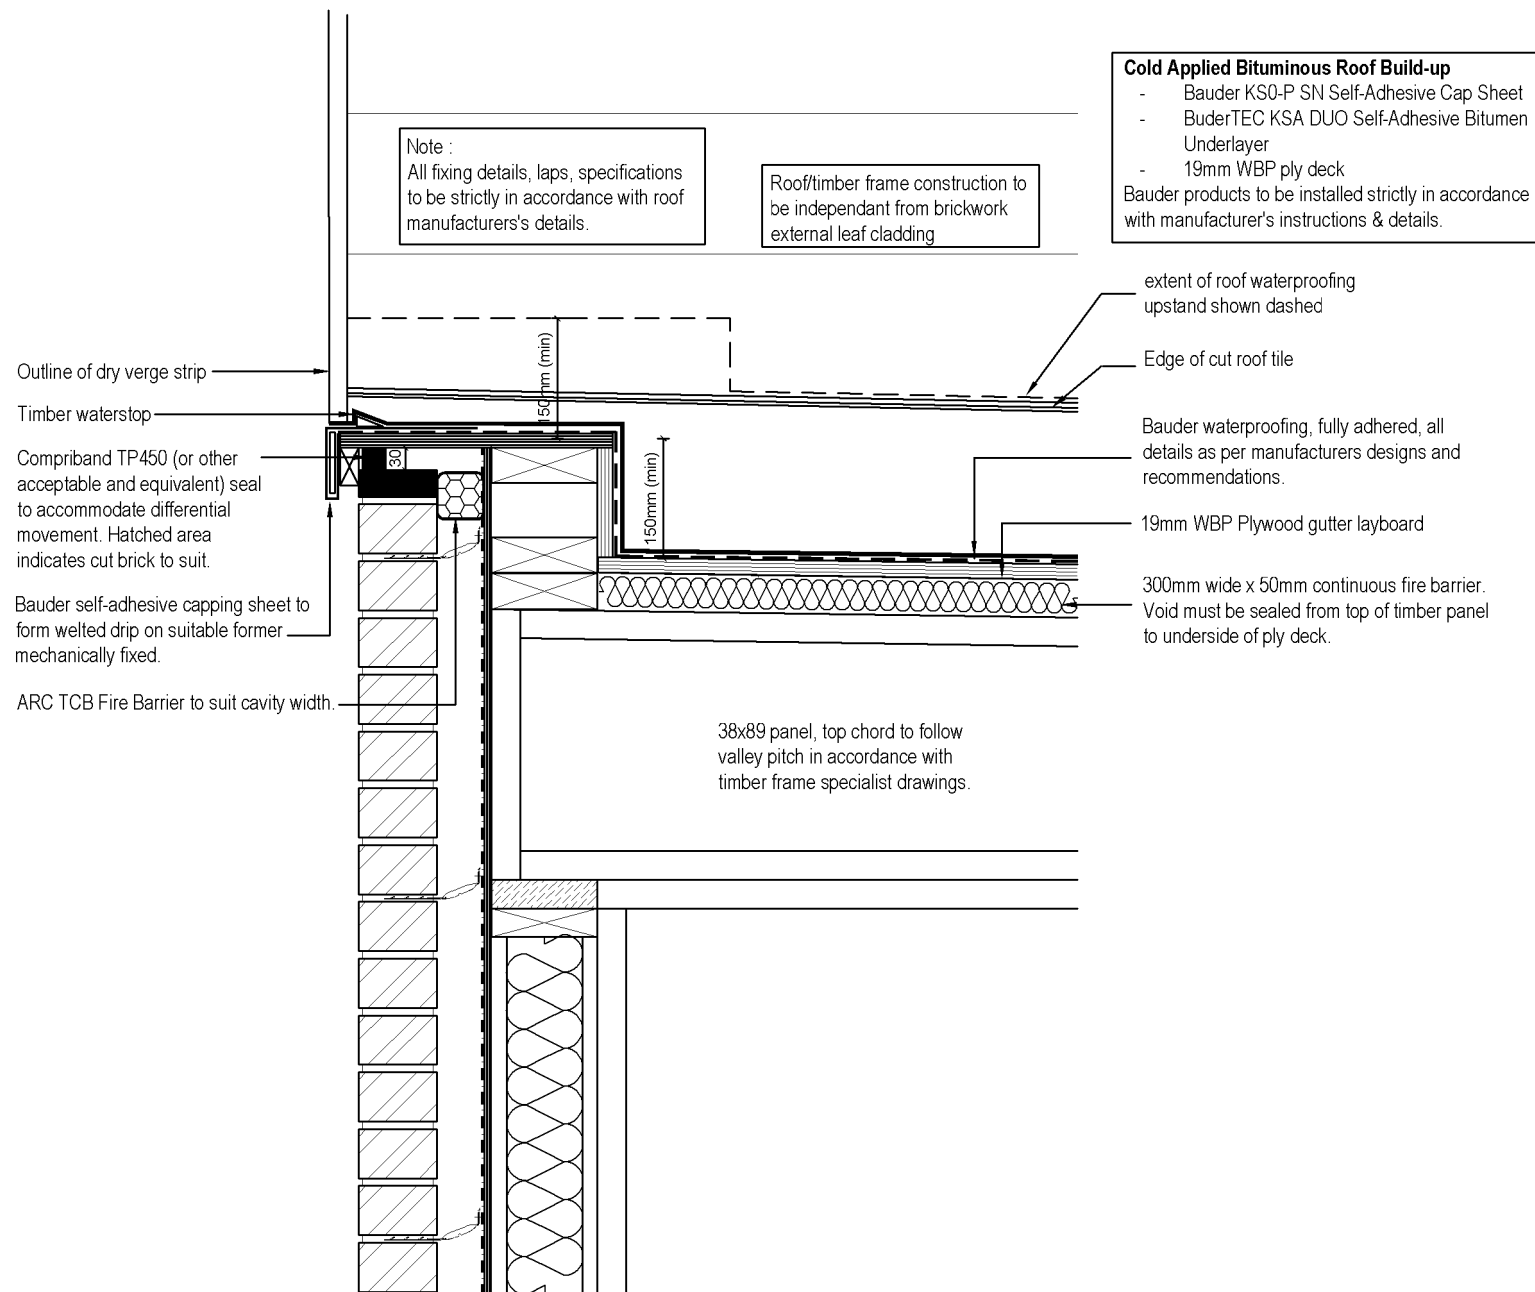

Detail 6 - Valley Gutter Kerb Detail

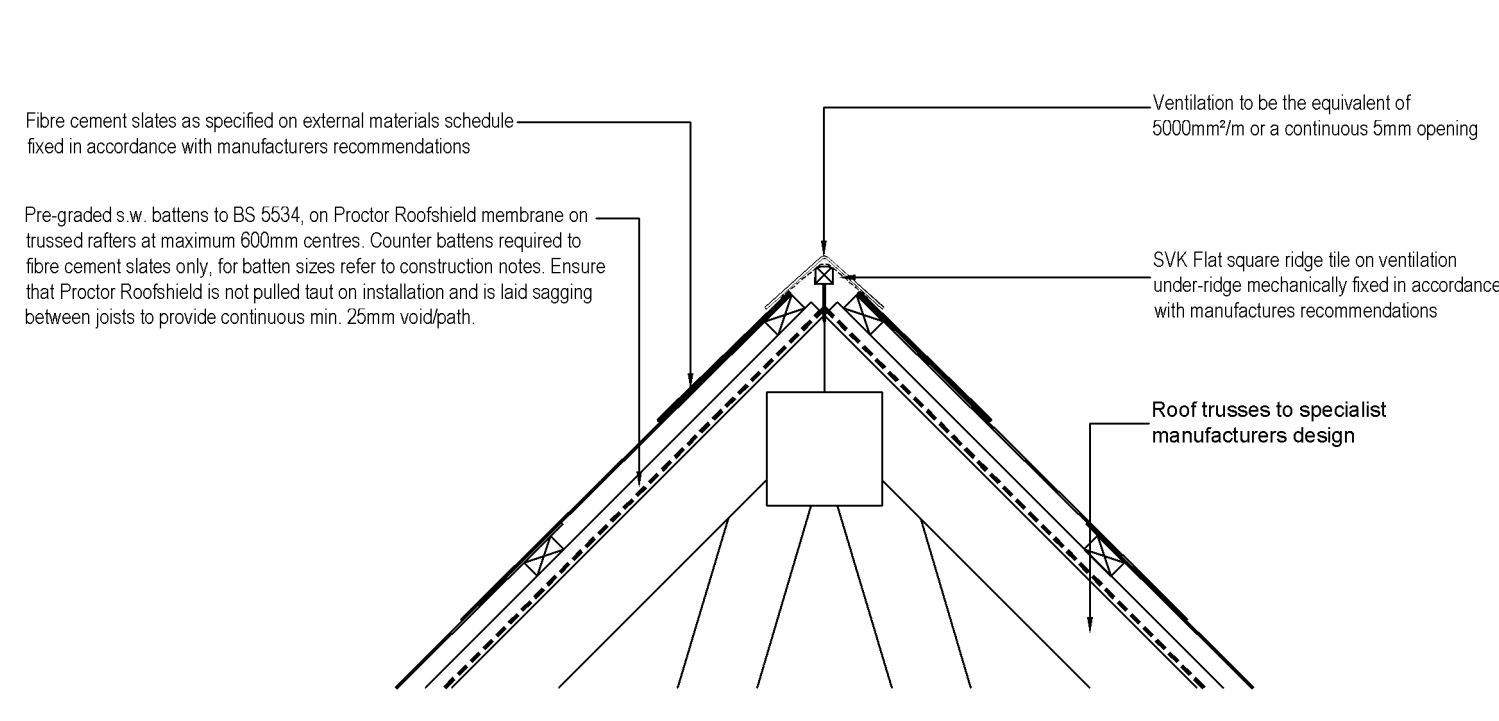

Detail 3 - Ridge Detail
(Fibre Cement Slate)

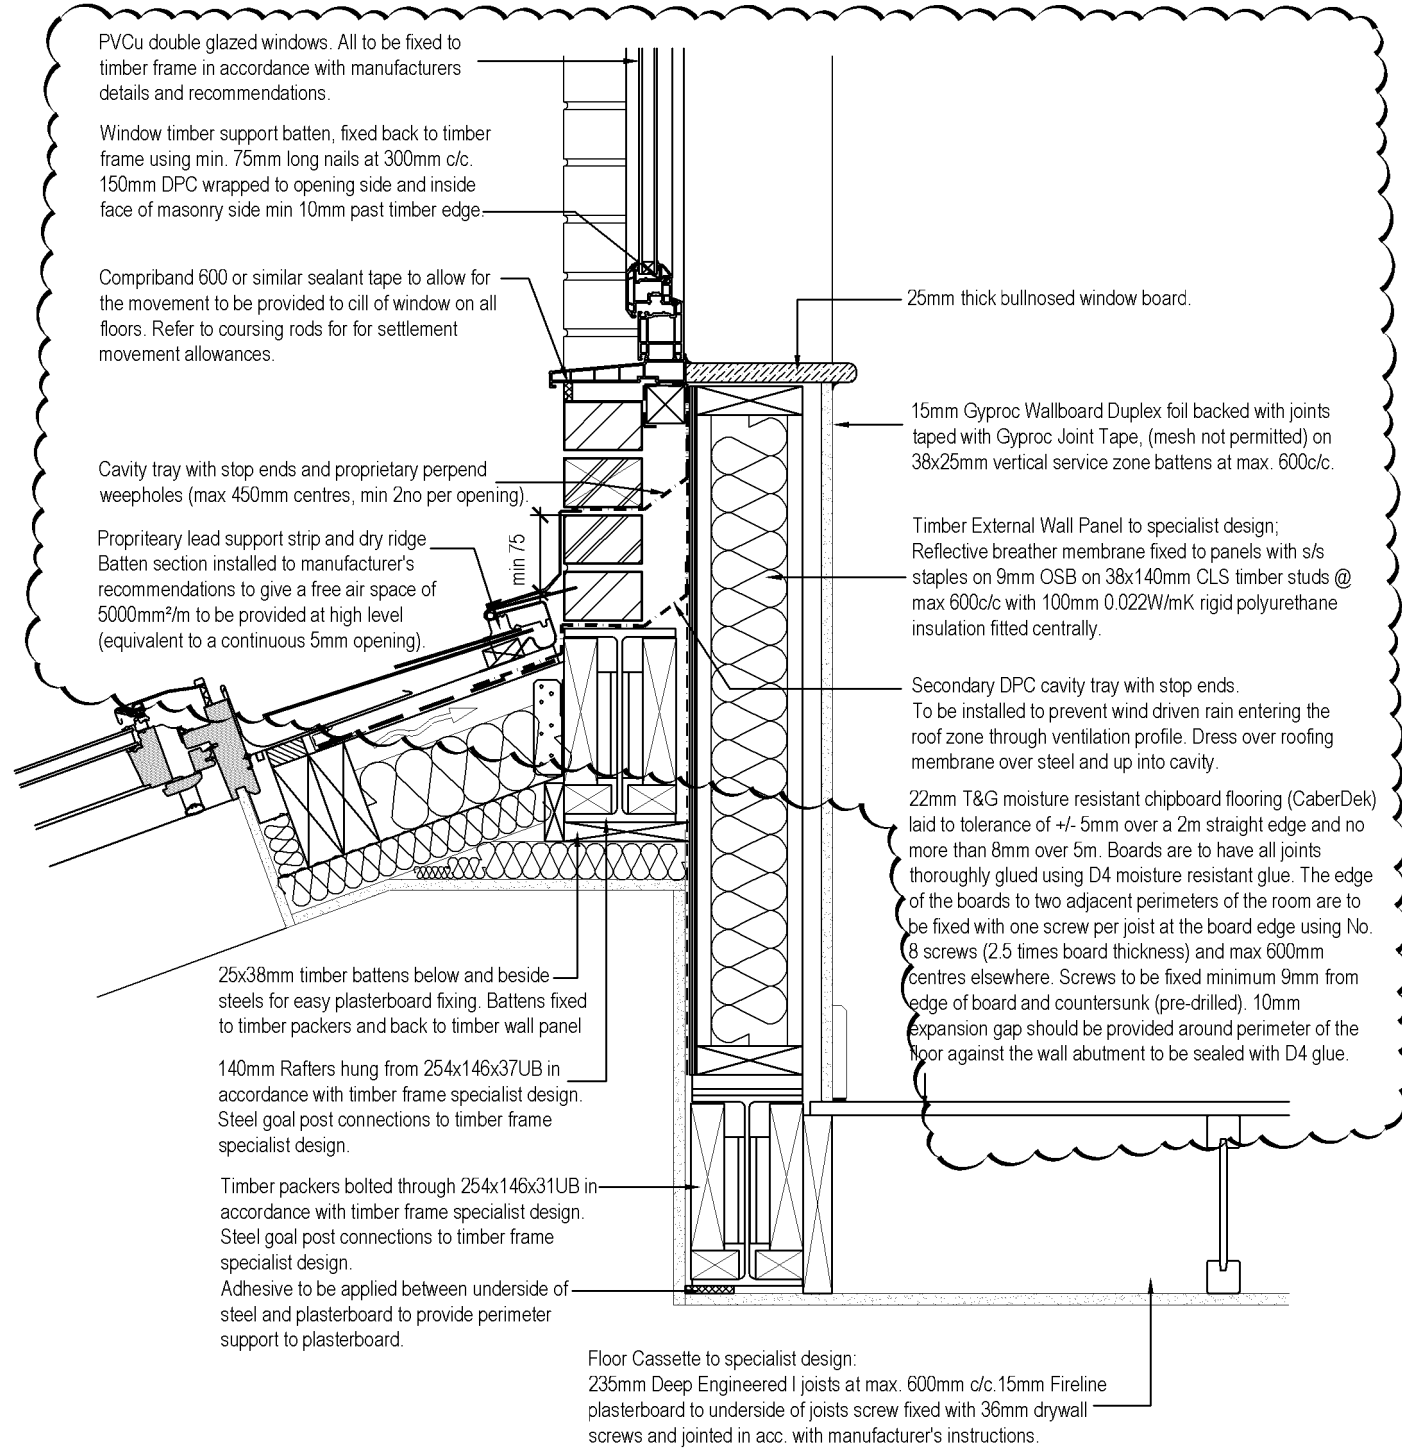


Detail 7 - Valley Gutter Outlet Detail

©COPYRIGHT: ALL RIGHTS RESERVED. THIS DRAWING MUST NOT BE REPRODUCED WITHOUT PERMISSION.

DO NOT SCALE. THE CONTRACTOR IS RESPONSIBLE FOR CHECKING DIMENSIONS WHICH ARE IN MILLIMETRES UNLESS OTHERWISE STATED.

C7	21.11.24	UPSTAND AT GILL CHANGED TO 4 COURSES TO SUIT UPSTAND DETAIL AGREED WITH VISTRY TO ALLOW FOR CONTINUOUS CAVITY ABOVE LEAD FLASHING
C6	17.09.24	UPSTAND AT GILL REDUCED TO SUIT ELEVATION
C5	18.07.24	INSECT MESH ADDED TO EAVES BEHIND FASCIA
C4	22.06.23	EAVES VENTILATION CHANGED FROM PLY TO ROLLED OUT EAVES TRAY AS VISTRY SPEC
C3	26.05.23	DETAIL 5 HT-S NOTED TO DETAIL
C2	12.10.21	DETAIL 4 ROOFING BUILD-UP AMENDED
C1	06.10.21	CONSTRUCTION ISSUE. DETAILS AMENDED.
T1	12.02.21	TENDER ISSUE
Rev:	Date:	Revision History

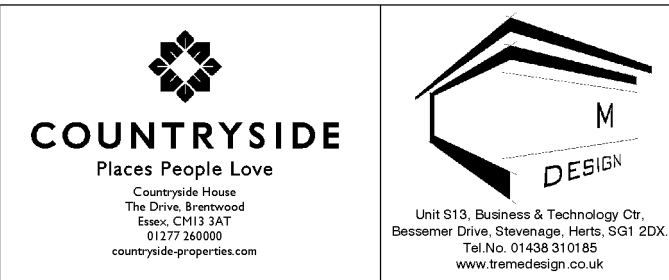

Project: FRECKS FARM, BURGESS HILL RESIDENTIAL PHASE 2

Designed by	Name:	Date:	Checked:	Name:	Date:
Drawn By	JLB	OCT 2019	Approved	TM	OCT 2019

Scale: 1:10 @ A1 Status: CONSTRUCTION

Drawing Title: SUPERSTRUCTURE DETAILS Roof Details

Drawing No:	Rev:
S00034_A_DE_HB2_220	C7