




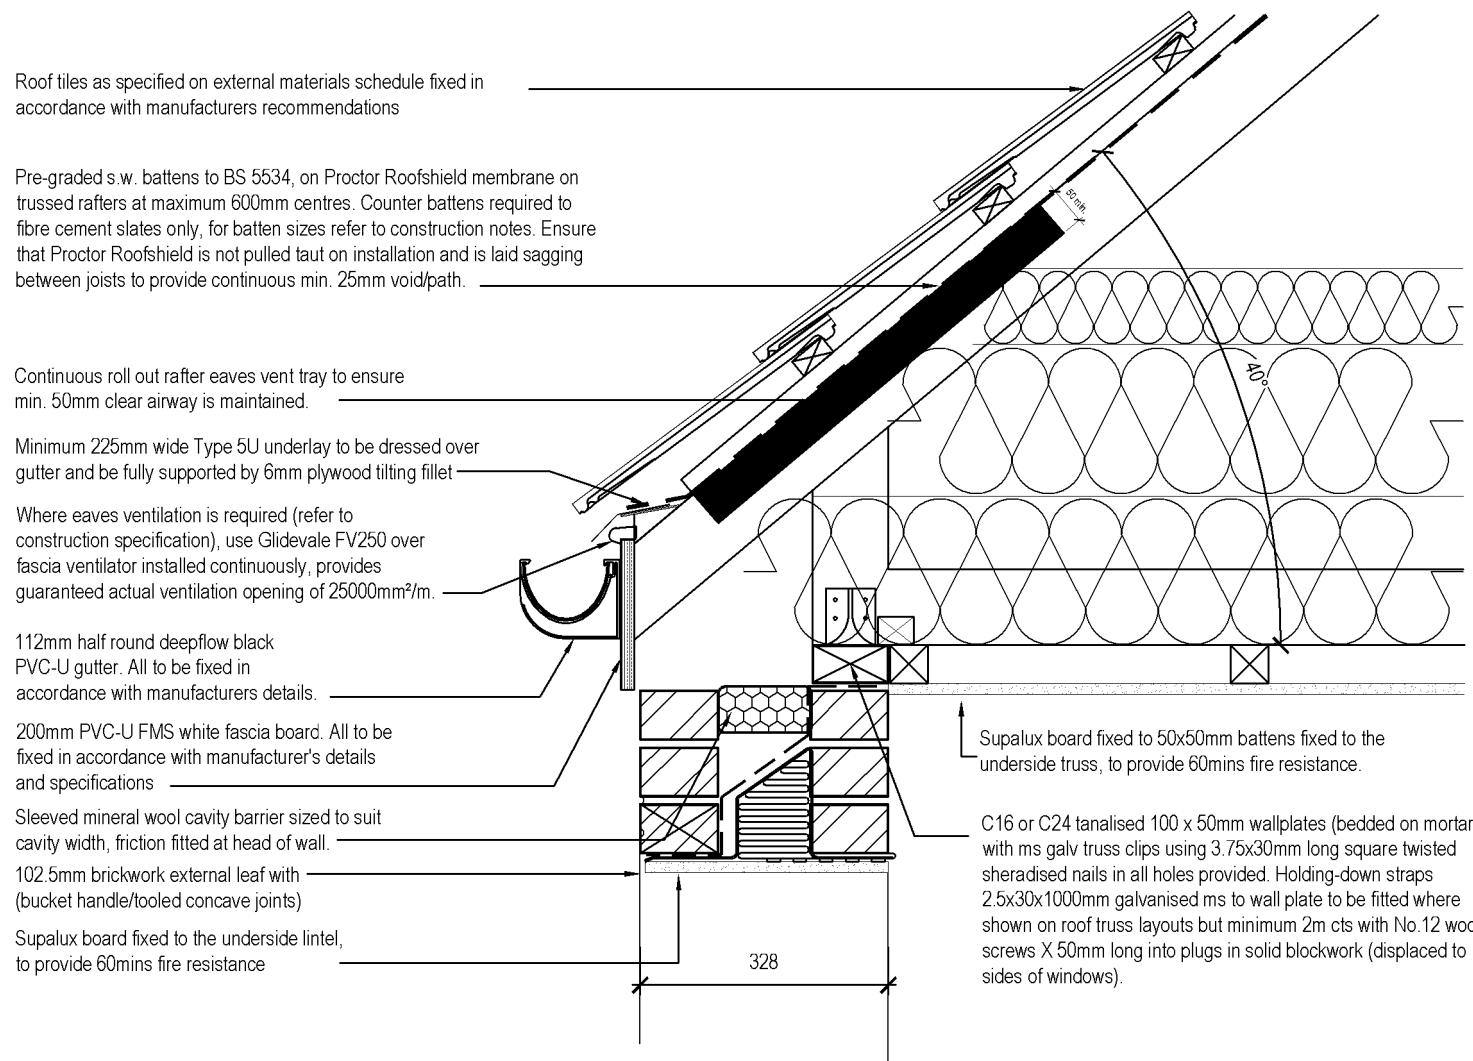


Detail 1 - Inset Balcony Eaves Detail (Apartments)

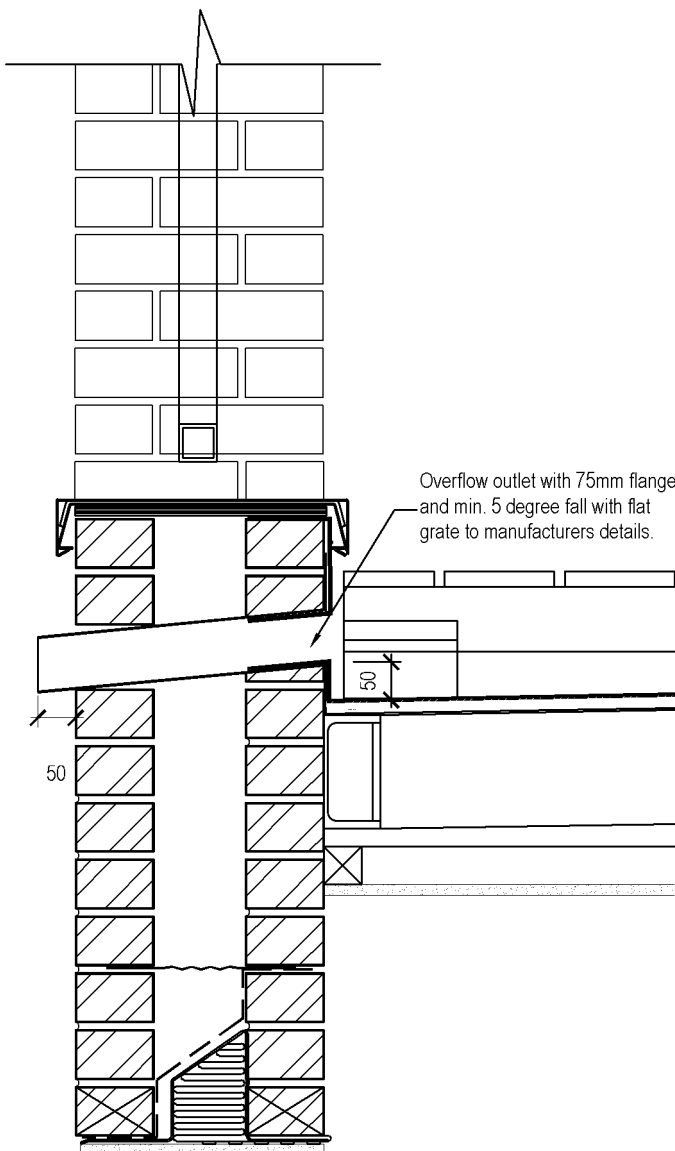


Detail 4 - Inset Balcony Overflow Detail

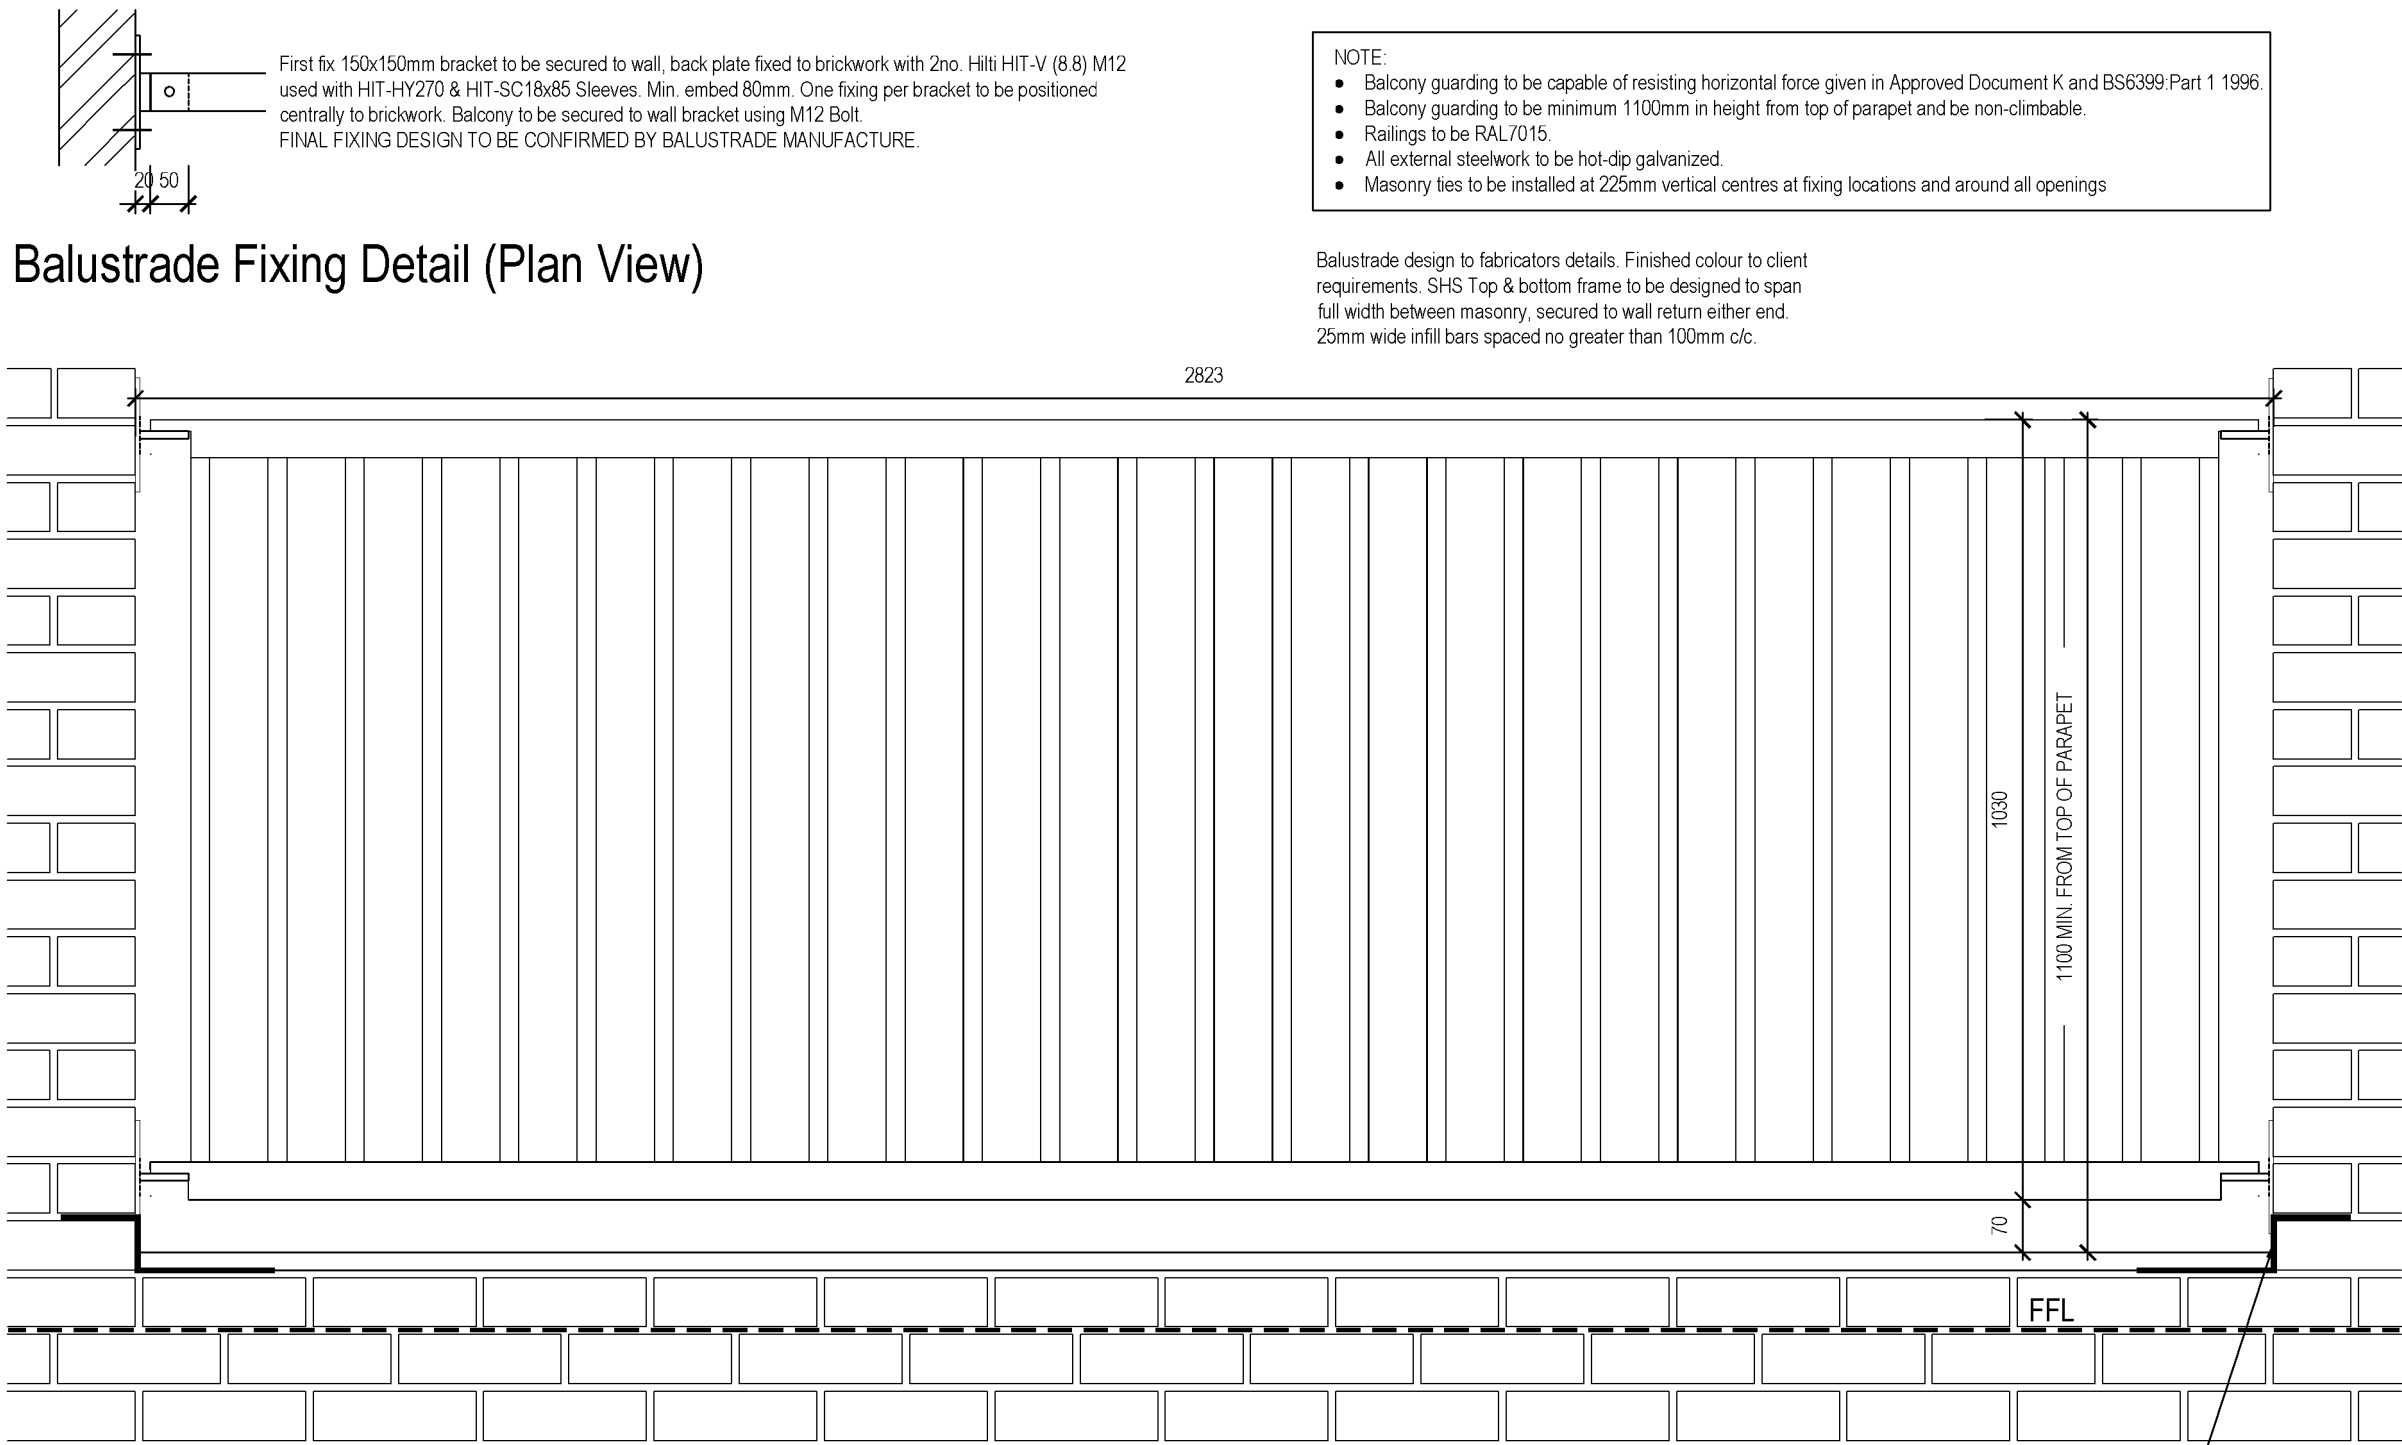


Detail 5 - Metal Balustrade Design Intent - 4no. Required.

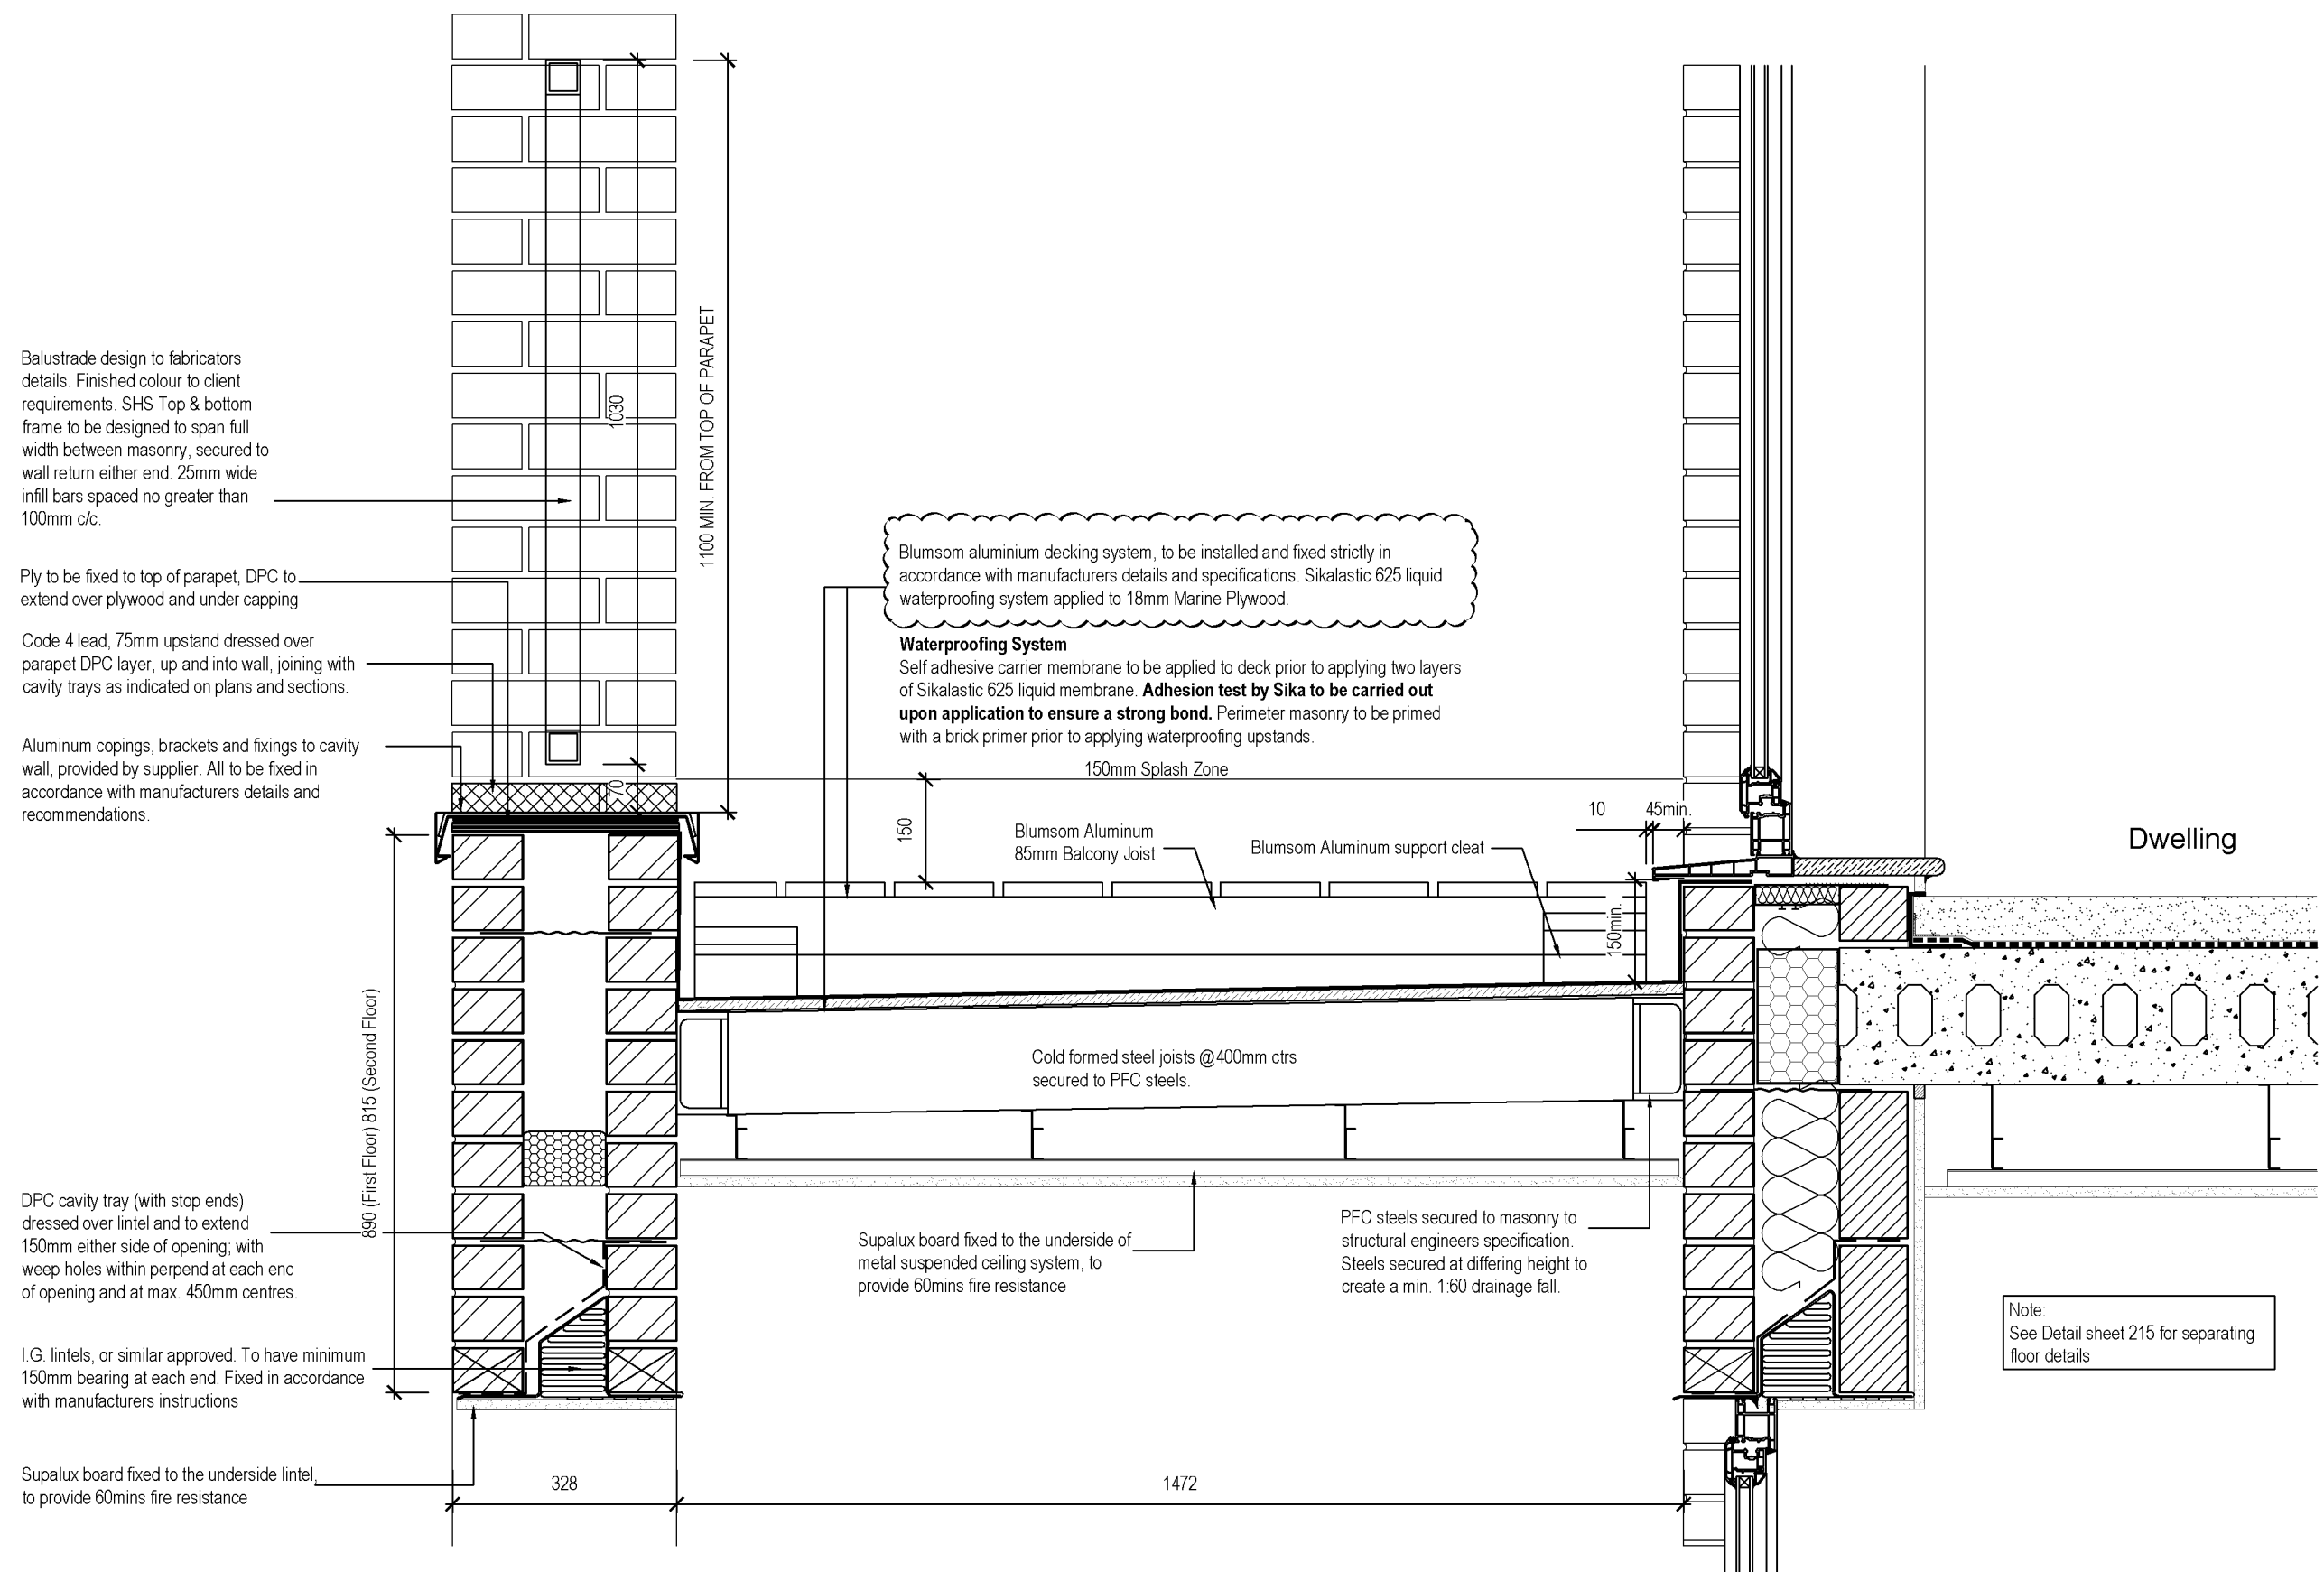

Detail 2 - Inset Balcony First & Second Floor Section A:A

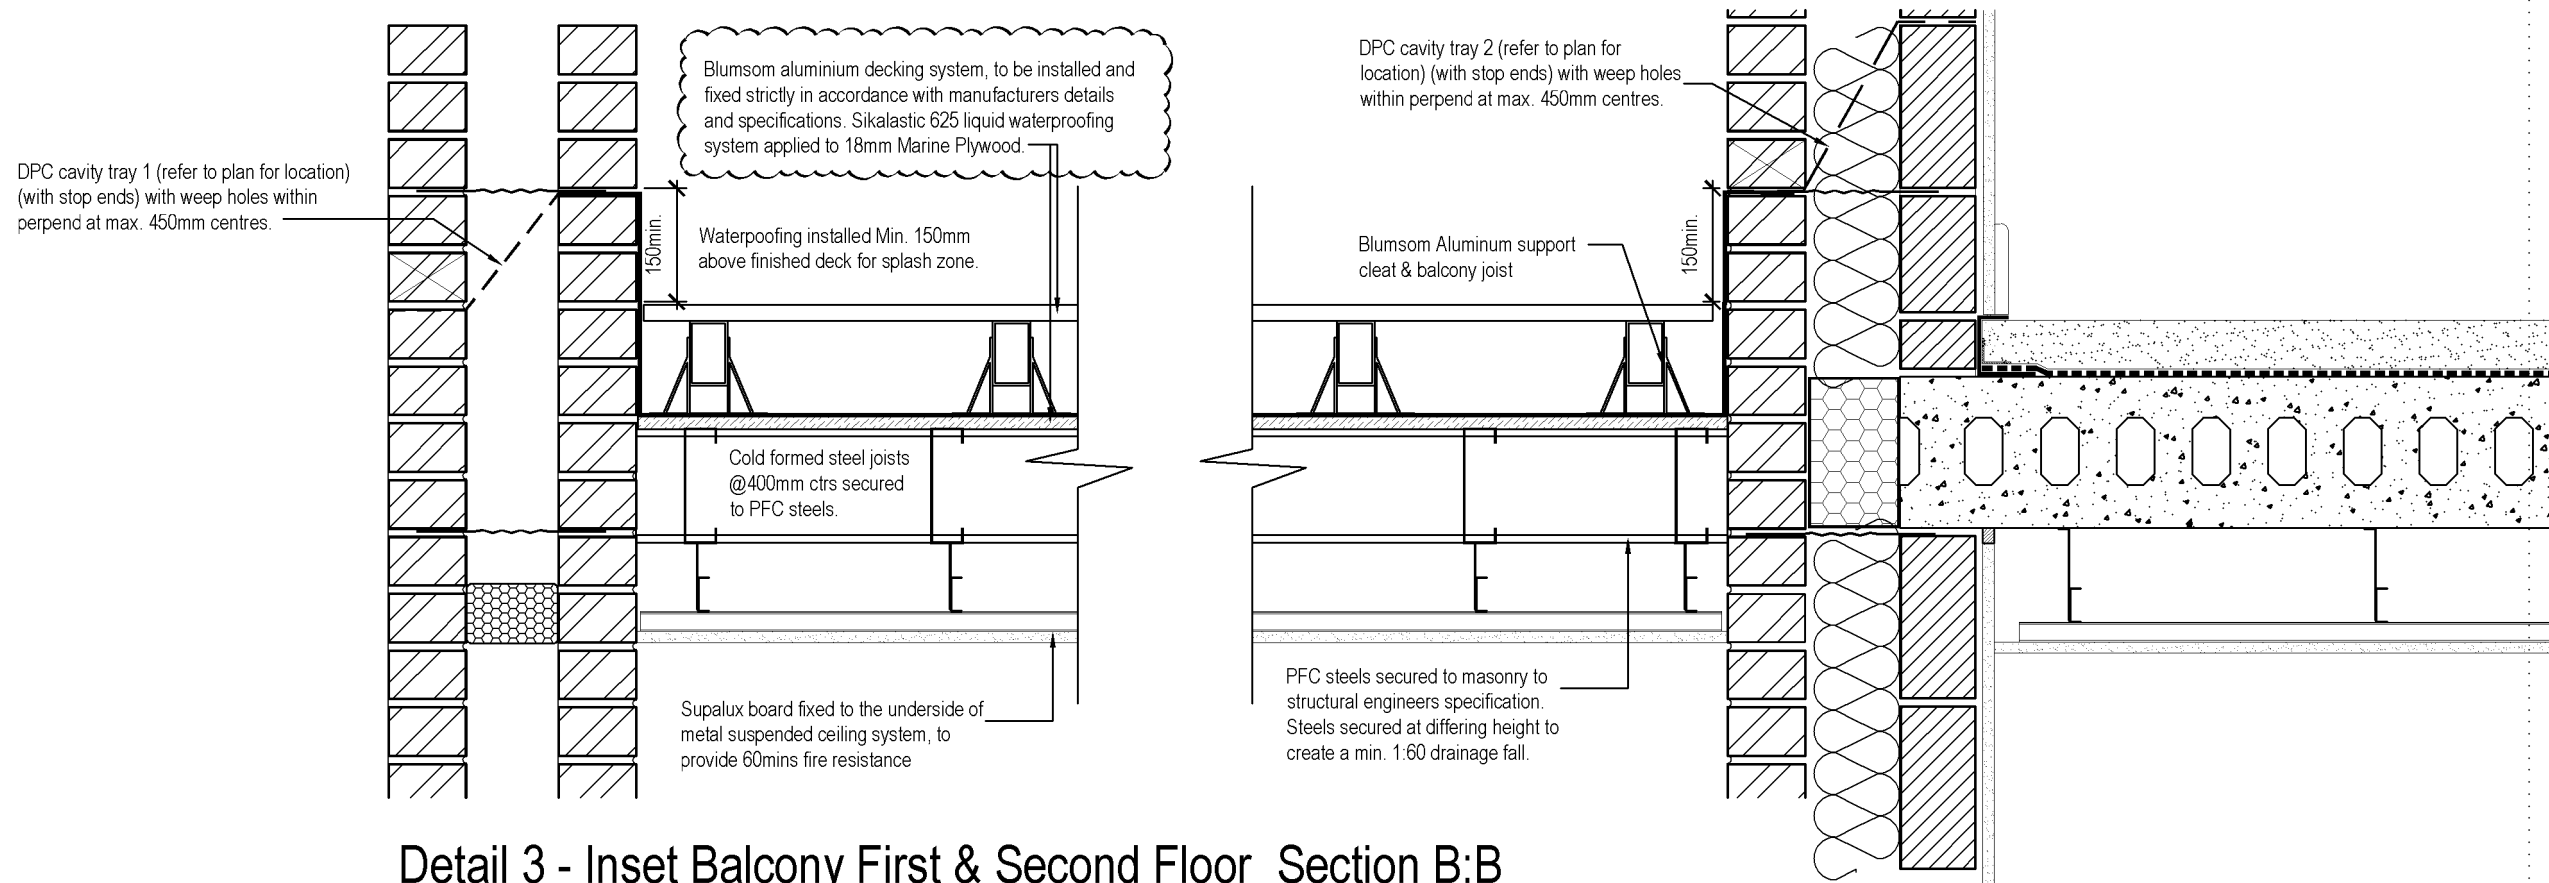

Detail 3 - Inset Balcony First & Second Floor Section B:B

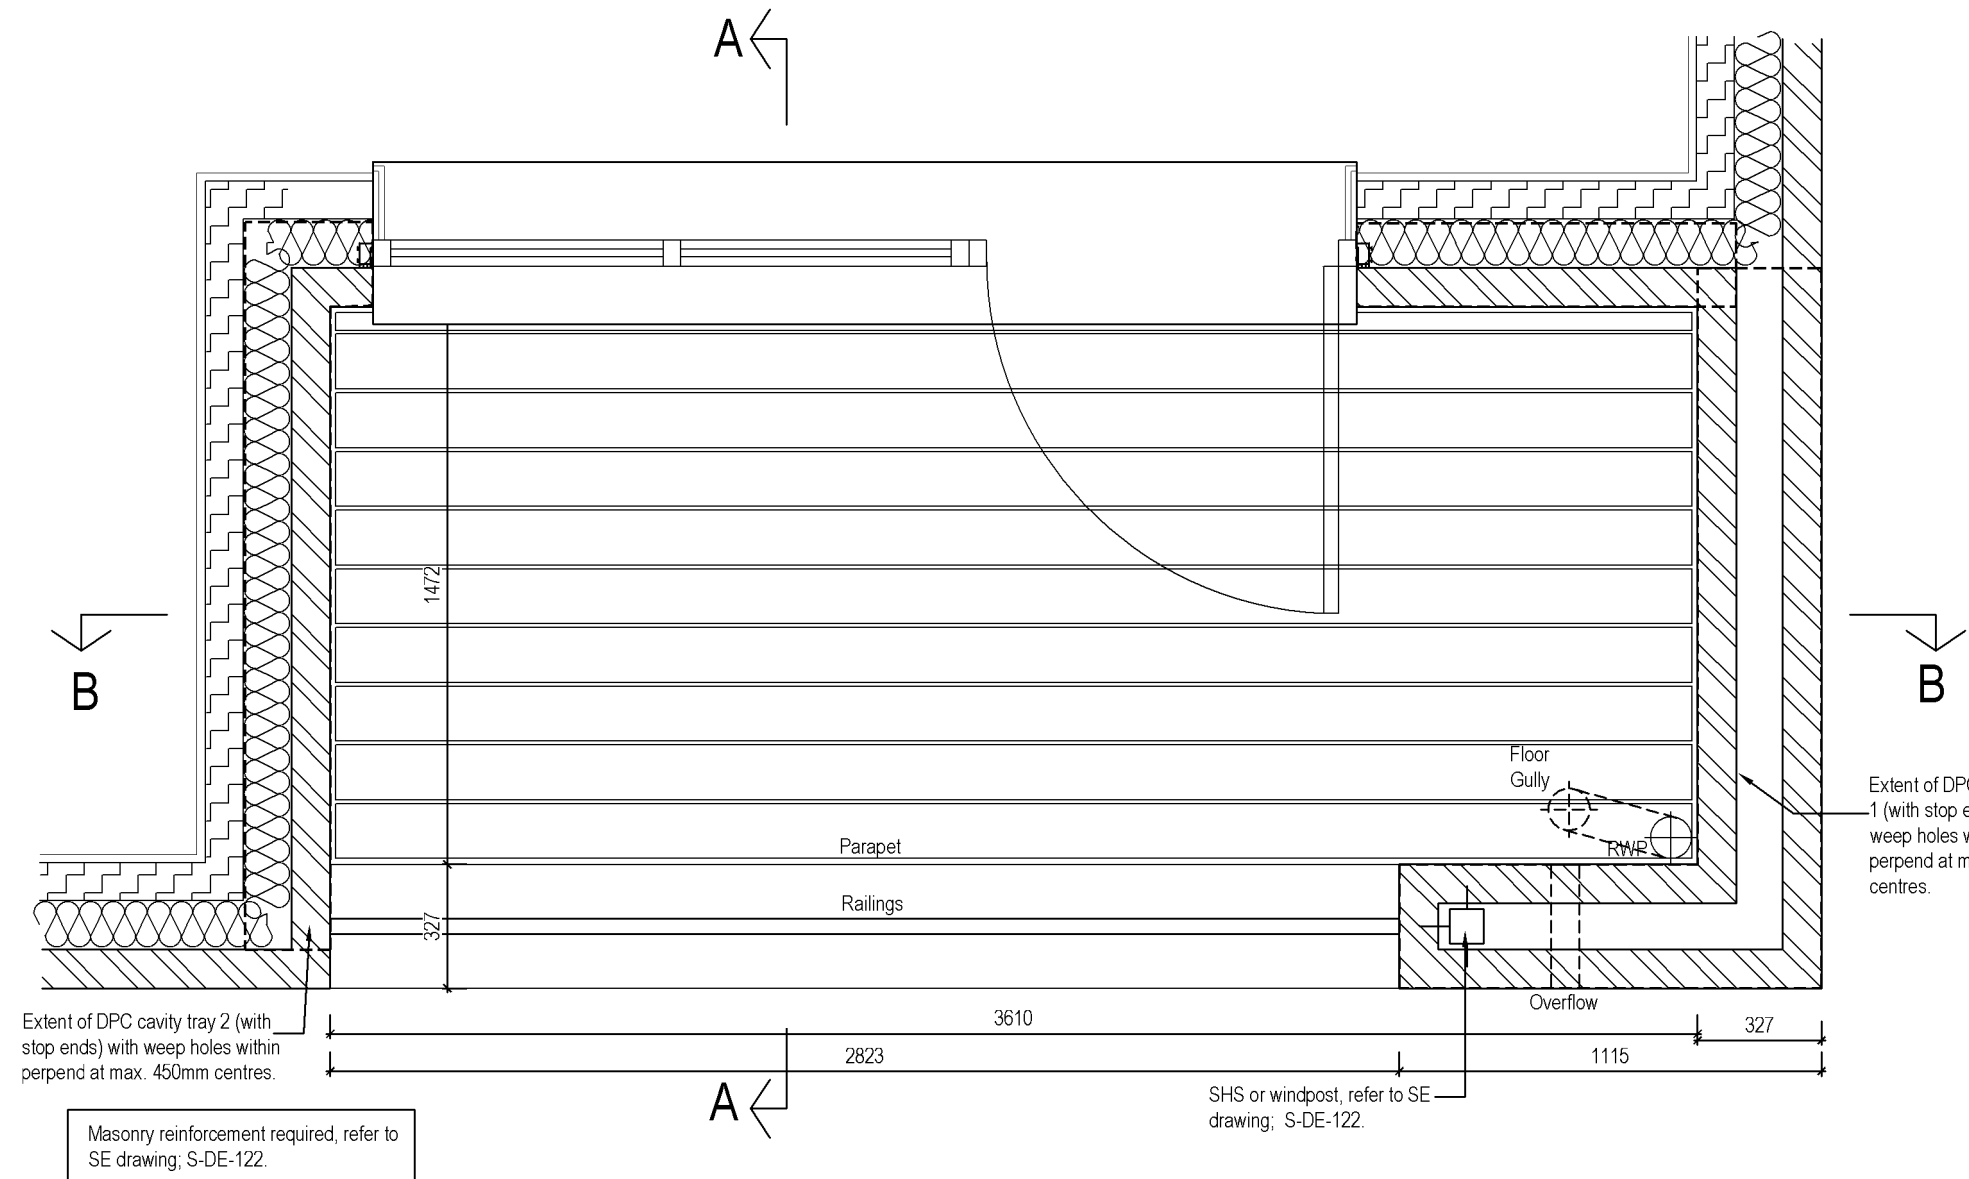

Detail 6 - Inset Balcony Plan - Block 11

Scale 1:20

©COPYRIGHT: ALL RIGHTS RESERVED. THIS DRAWING MUST NOT BE REPRODUCED WITHOUT PERMISSION.

DO NOT SCALE. THE CONTRACTOR IS RESPONSIBLE FOR CHECKING DIMENSIONS WHICH ARE IN MILLIMETRES UNLESS OTHERWISE STATED.

C3	13.05.25	TG4 BOARD CHANGED TO MARINE PLYWOOD
C2	05.03.25	MAGPLY BOARD CHANGED TO TG4 BOARD
C1	22.06.23	CONSTRUCTION ISSUE.
Rev:	Date:	Revision History

Countryside Places People Love

The Drive, Brentwood
Essex, SSG13 1AT
01277 269090
countryside-property.co.uk

M Design

Unit 513, Business & Technology City,
Boscombe Drive, Stevenage, Herts, SG1 2DX,
Tel No. 01438 311885
www.burgesstheatre.co.uk

Project: FREEKES FARM, BURGESS HILL RESIDENTIAL PHASE 2

Name:	Date:	Name:	Date:
Designed by: -	-	Checked: JB	JUN 2023
Drawn By: KJ	JUN 2023	Approved: JB	JUN 2023

Scale:	Status:
1:10 @ A1	CONSTRUCTION

Drawing Title:
SUPERSTRUCTURE DETAILS - 2021 REGS
Inset Balcony Details - Block 11
Masonry Apartments 11 & 14

Drawing No:	Rev:
S00034_A_DE_HB2_265	C3