




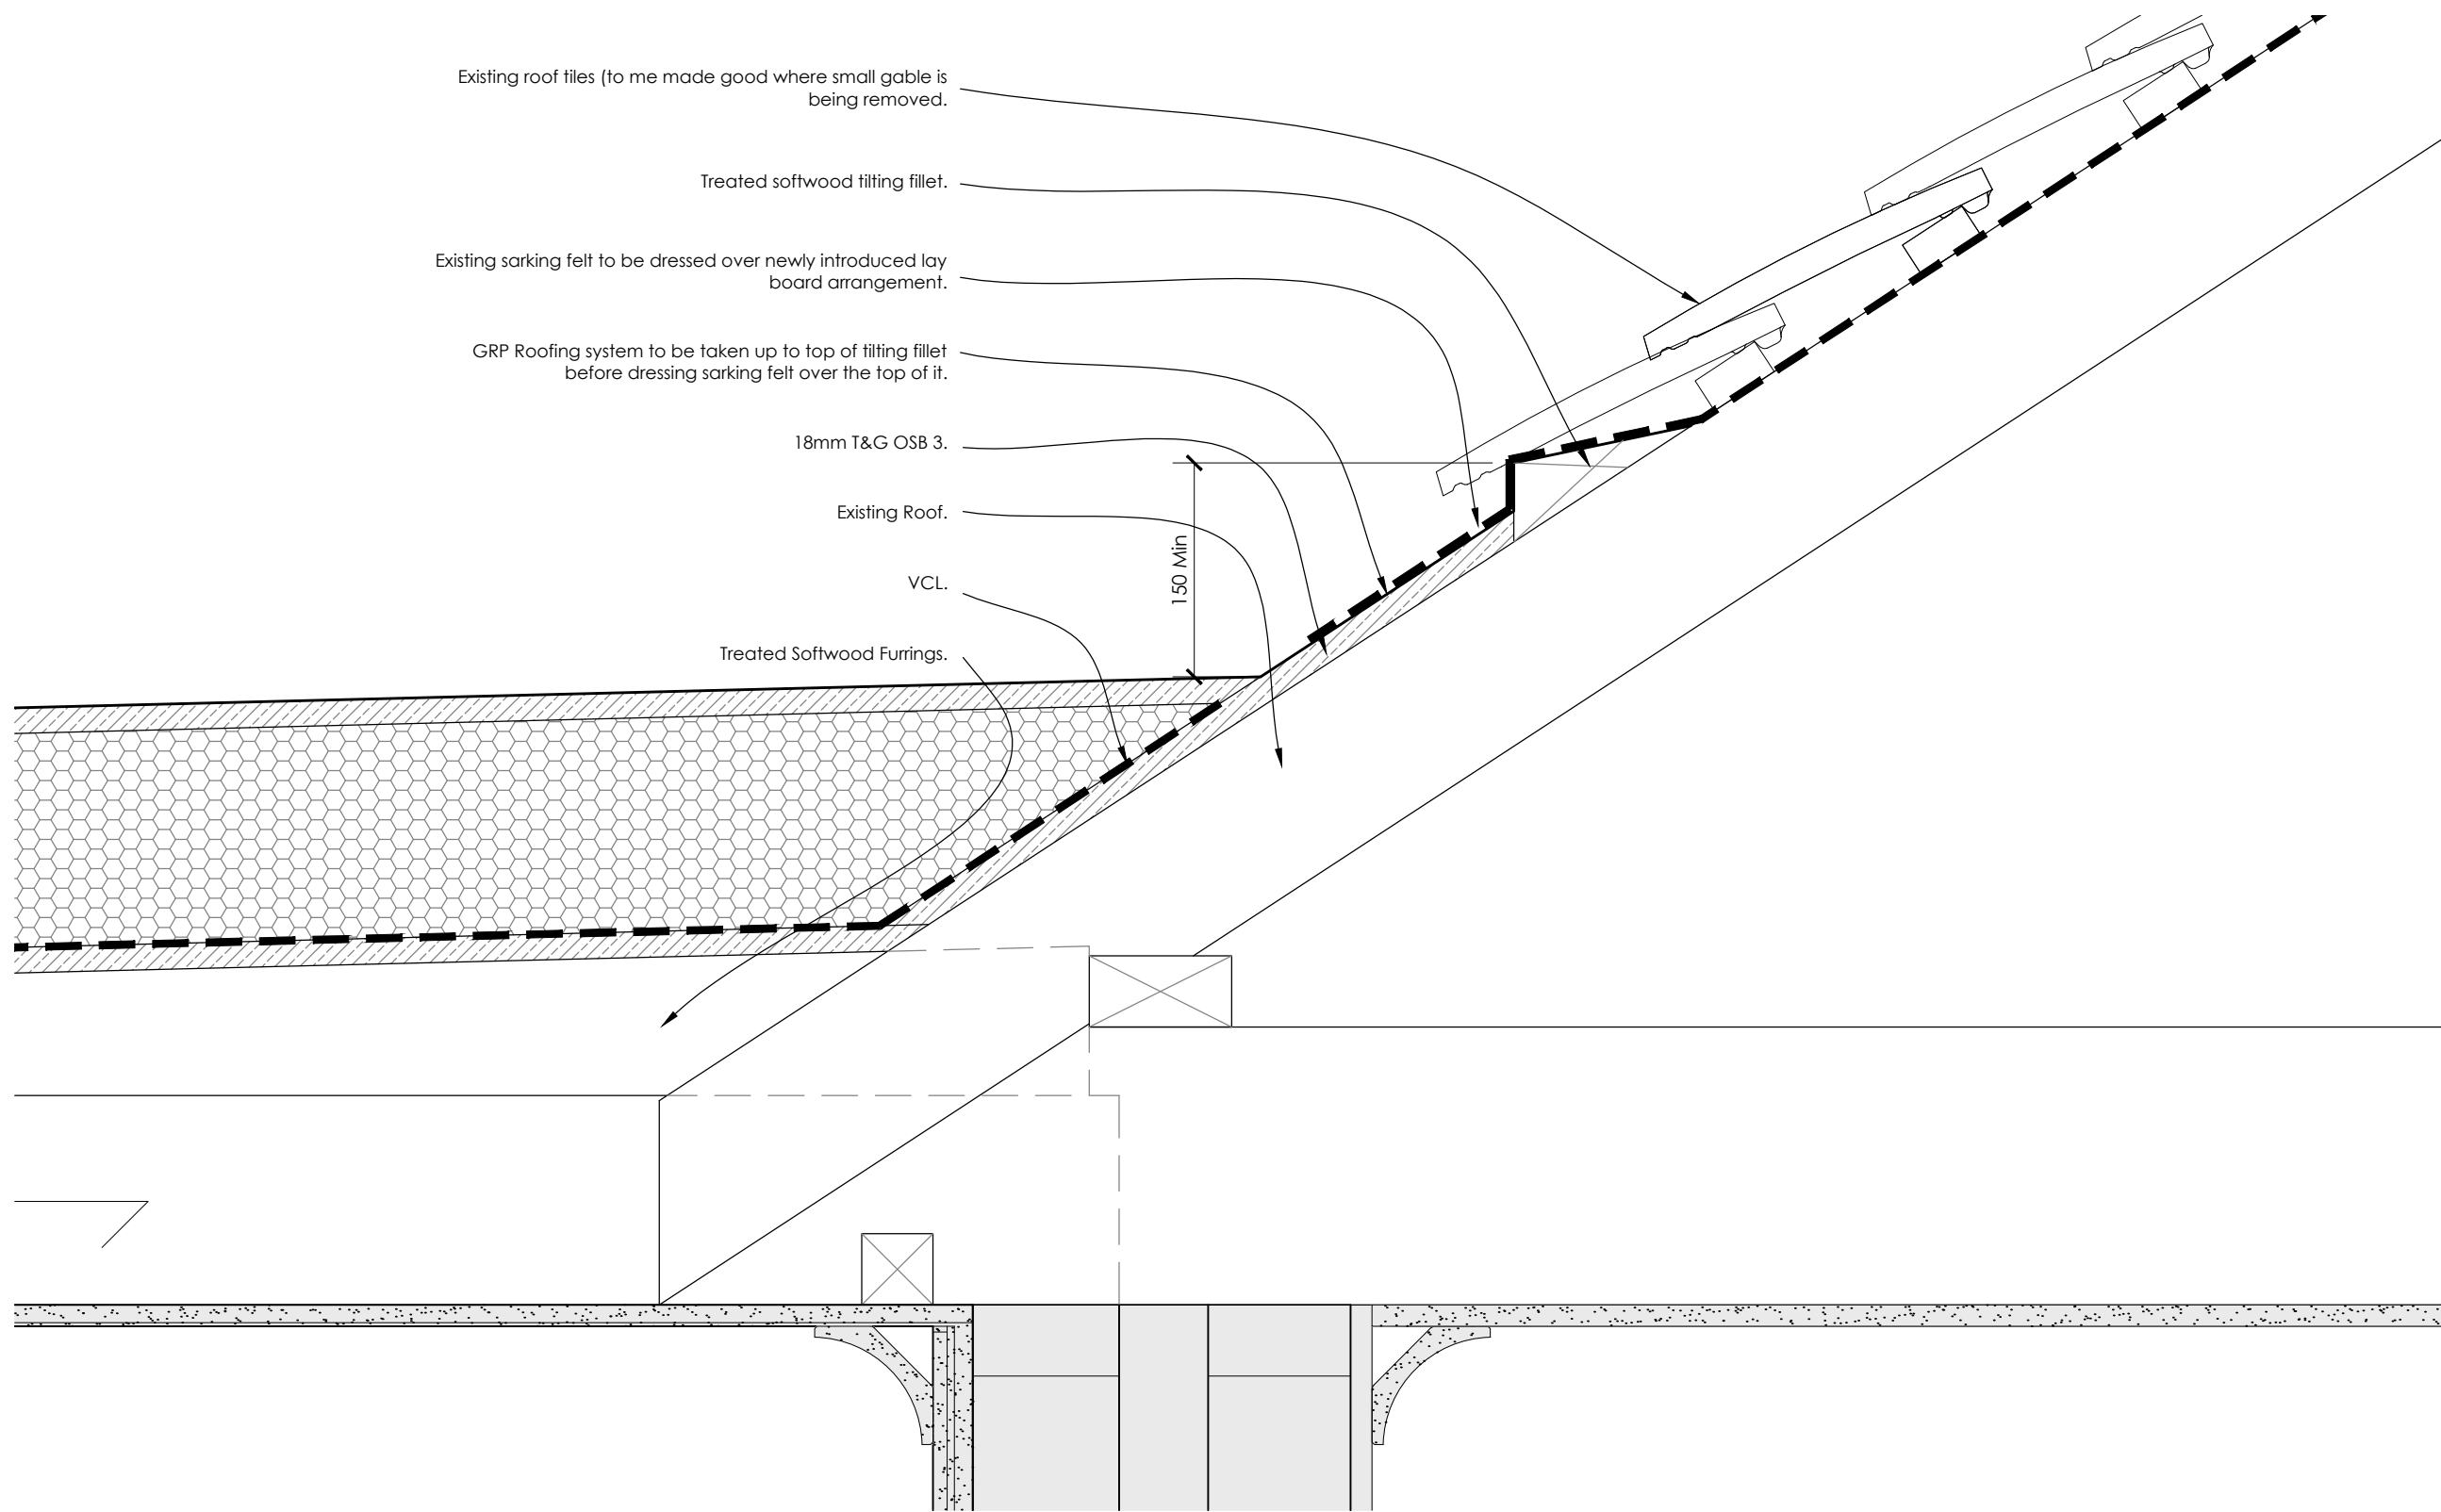

6. Flat Roof to Pitched Roof Abutment Scale 1:5

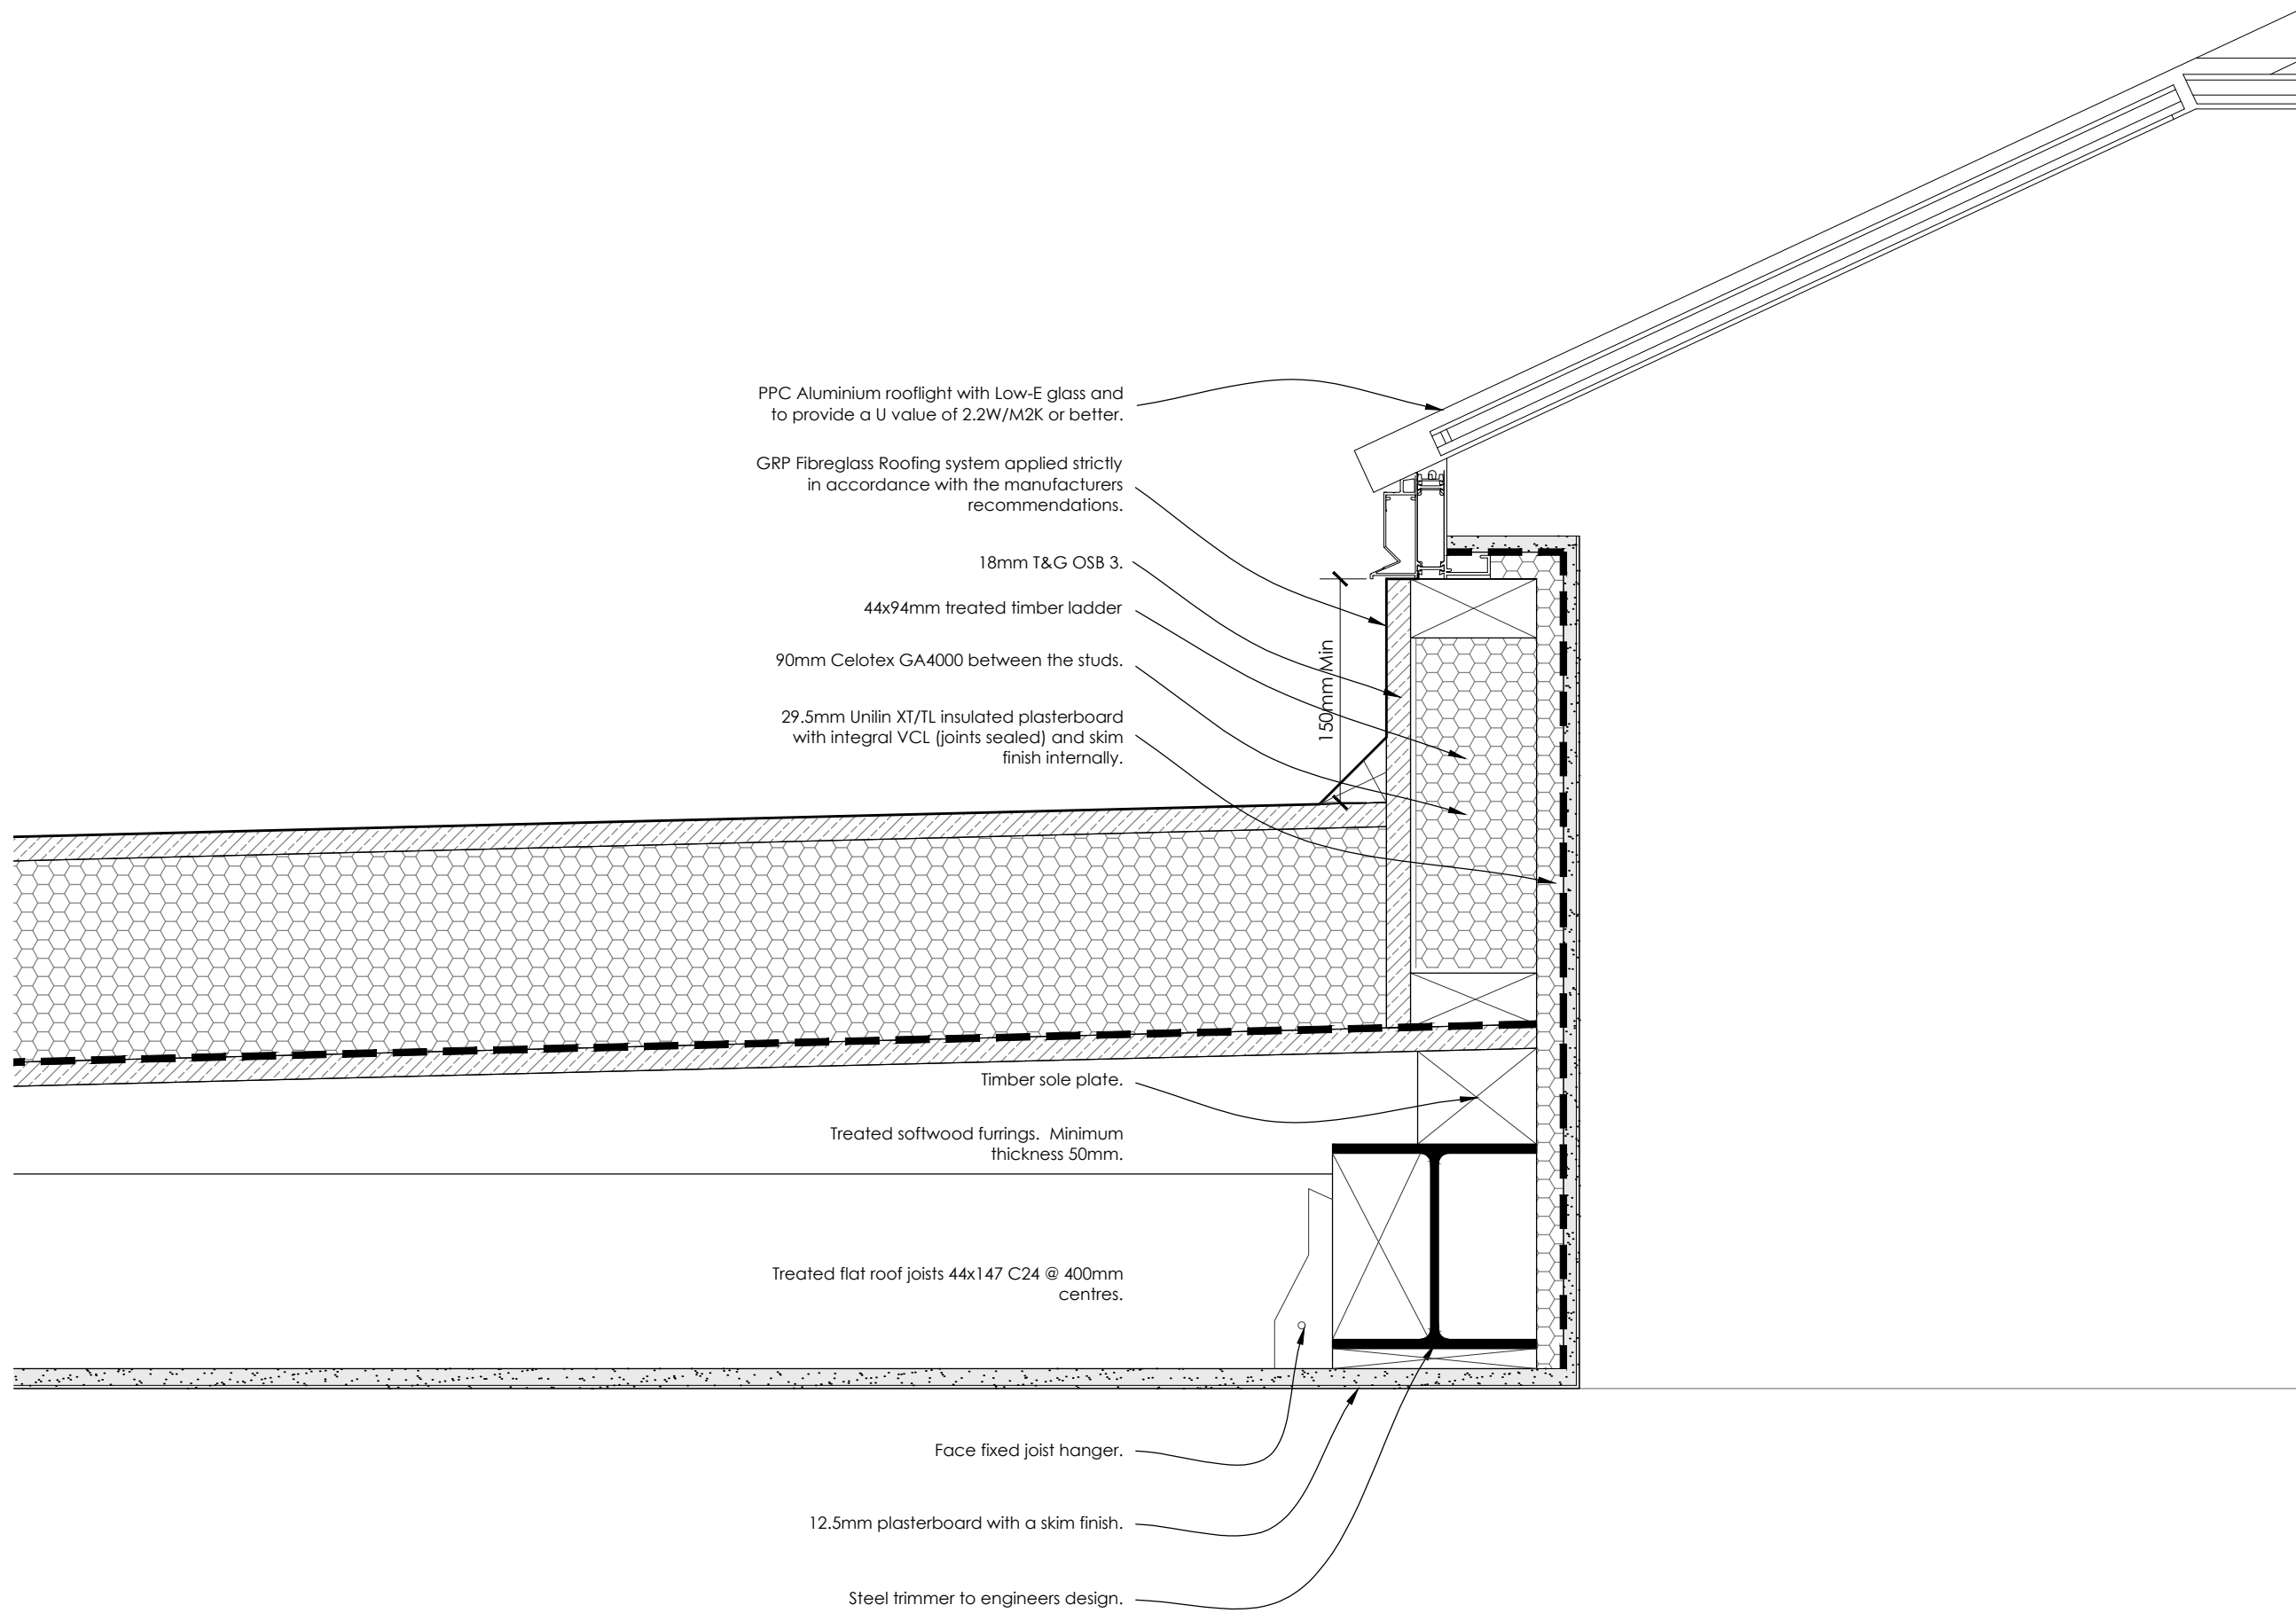

7. Lantern Light Kerb Upstand Detail Scale 1:5

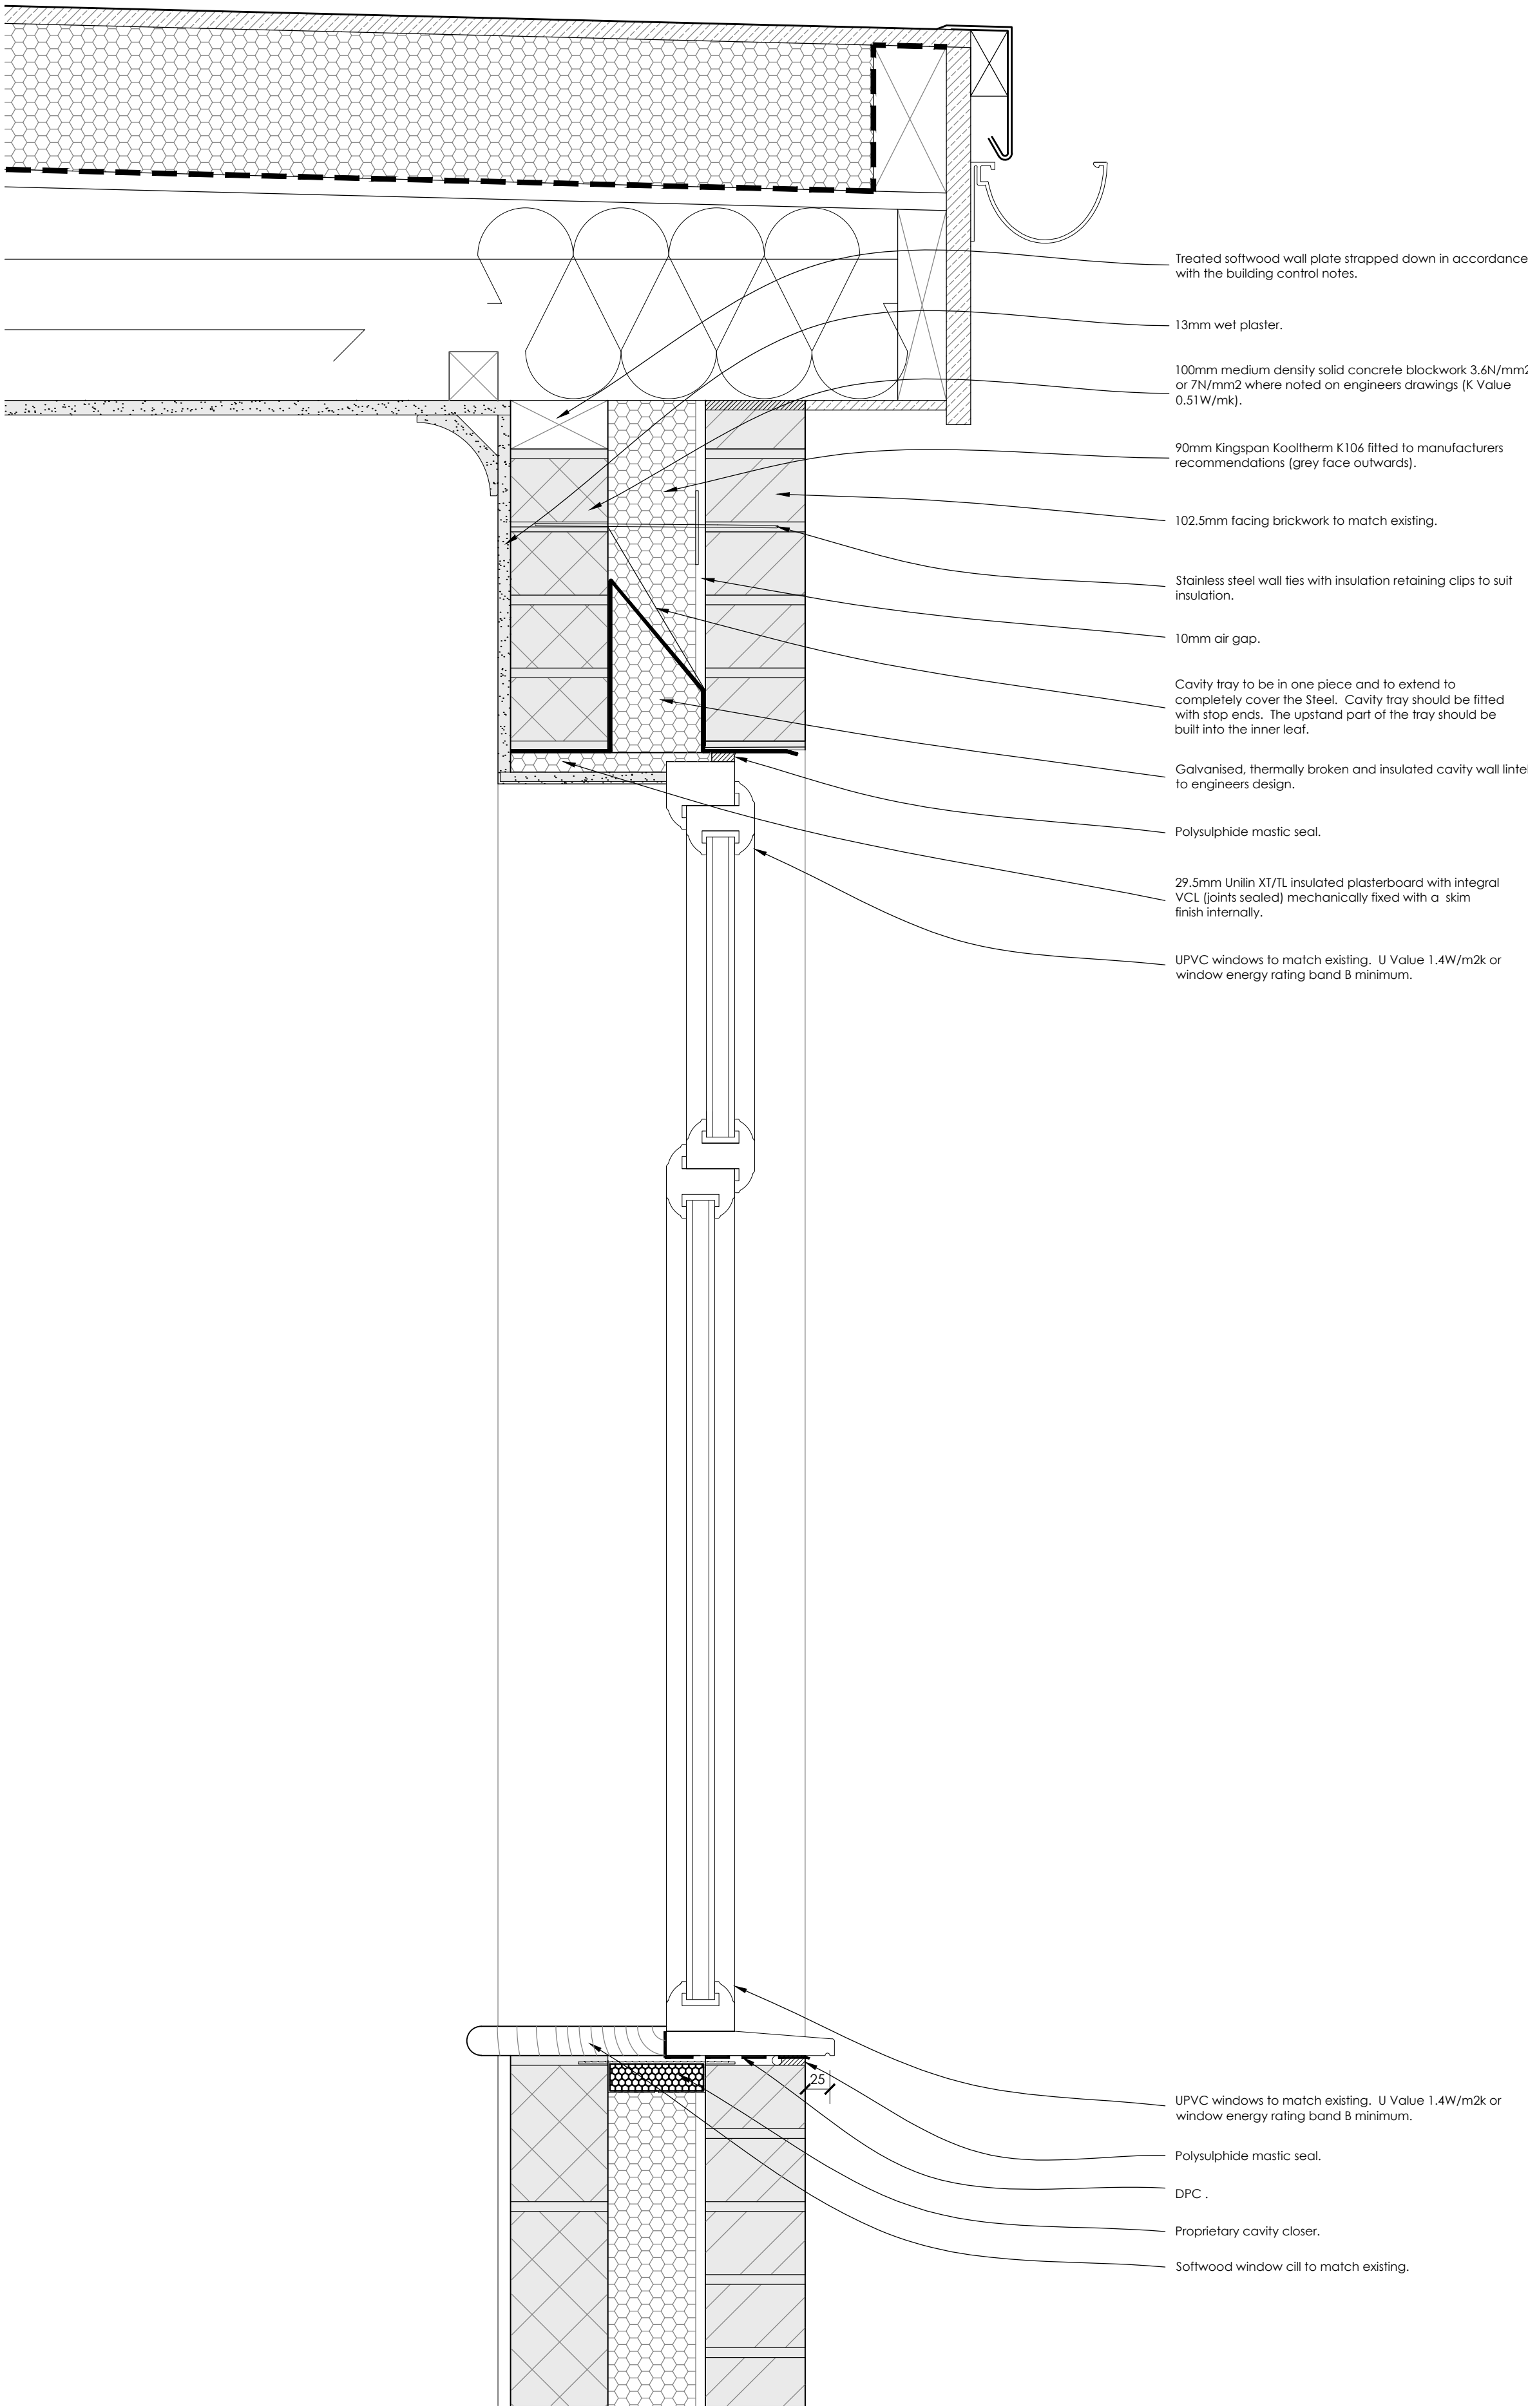


8. Window Cill and Head Detail Scale 1:5

1. This drawing is the copyright of Atram Architecture
2. Do not scale from this drawing except for Local Authority Planning Purposes
3. All dimensions must be checked on site by the contractor prior to commencement of the works
4. Party wall agreements to be arranged by client with neighbours in accordance with the Party Wall Act



Rev.	Revision	By	Date
-			

ATRAM
ARCHITECTURE

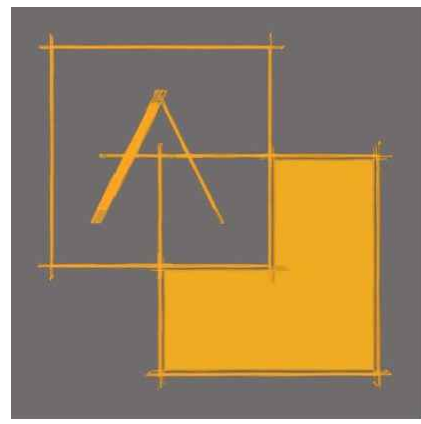

24 Kyoto Court | Bognor Regis | West Sussex | PO21 2UL
t. 01243 820303
m. 07834 175378
e. joel@atramarchitecture.co.uk
w. www.atramarchitecture.co.uk

CIAT Chartered Practice - No F4642

Client	Stuart Shee		
Job title	Pantiles, Cherry Lane Bolney, RH17 5PR		
Drawing title	Proposed Details Sheet 2		
Drawn JNG	Date 09.12.25	Checked JNG	Date 09.12.25
Job N°	24.17	Drawing N°	31
Status	FOR BUILDING REGULATIONS		