


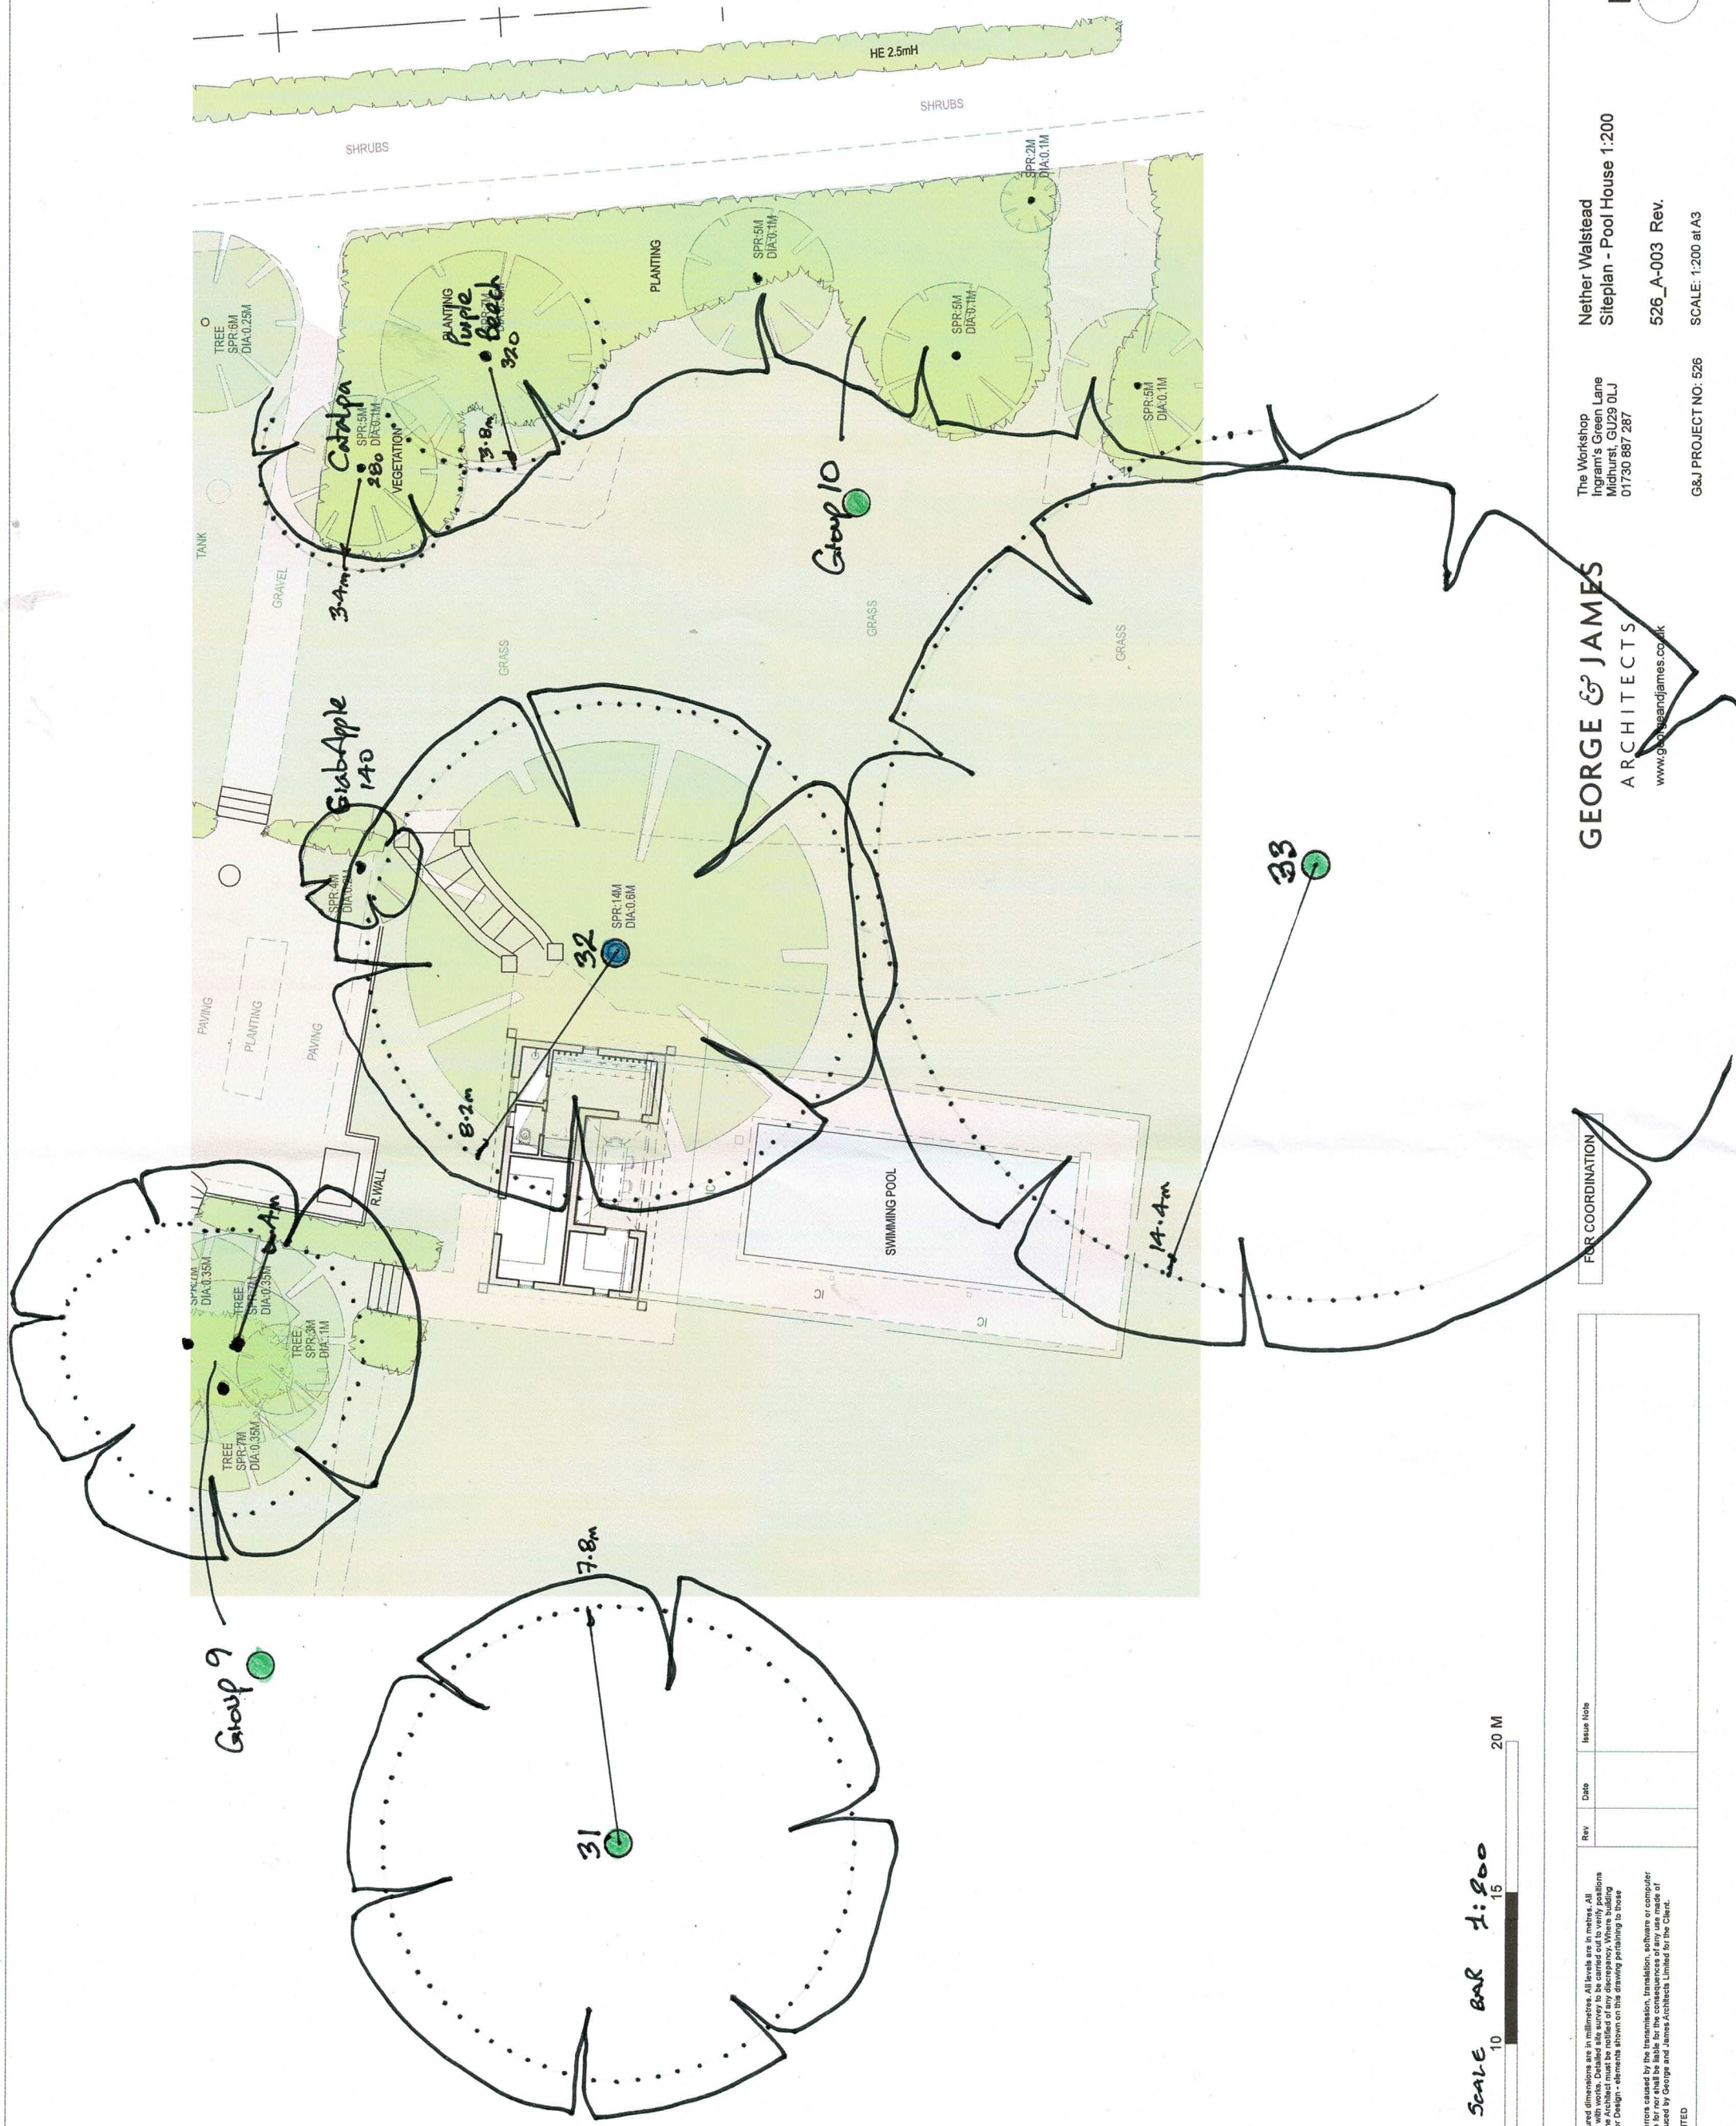

Scale bar 1:200

Do not scale from this drawing. Use dimensions only as references. All dimensions are given in millimeters. All dimensions and levels shall be verified on site before proceeding with works. Detailed site survey is to be carried out to verify positions with all features and contour survey. The Architect must be notified of any discrepancy. Where building components are not shown or dimensioned, reference them to the drawing pertaining to those components are to be read as "Issued for Design Team Only".

George and James Architects Limited is not responsible for any errors caused by the transmission, translation, software or computer systems. George and James Architects Limited is not responsible for nor shall be liable for the consequences of any use made of the drawings or models other than that for which they were produced by George and James Architects Limited for the Client.

COPYRIGHT © 2022 GEORGE AND JAMES ARCHITECTS LIMITED

FOR COORDINATION

GEORGE & JAMES
ARCHITECTS
www.georgeandjames.co.uk

The Workshop
Ingram's Green Lane
Midhurst, GU29 0LJ
01730 887 287

**Nether Walstead
Siteplan - Pool House 1:200**

526_A-003 Rev.

G&J PROJECT NO: 526 SCALE: 1:200 at A3

