

Planning Drawings

Existing Layout

Scale 1 : 100 2000mm



Existing Garage


Proposed Layout

Scale 1 : 100 2000mm

- 1. All Dimensions In Millimetres Unless Otherwise Stated
- 2. New Roof Tiles to match existing in type ,colour & face
- 3. New facing brickwork to match existing
- 4. The requirements of the party wall act should be observed
- 5.No part of the proposed extension ,including Foundations and gutters, should encroach the property boundary



Material schedule

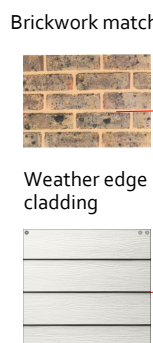

Work shop to be built from same level as garage and same footprint to the rear

Elevations Existing

Scale 1 : 100 2000mm



THIS IS NOT A WORKING DRAWING.


The information provided is either for client information, planning consideration or shows compliance under the building regulations. It does not purport to provide all the information necessary to carry out construction works and could be subject to variation in detail.

ALL MEASUREMENTS TO BE CHECKED ON SITE
NOTE. FITMENT SUPPLIERS SHOULD TAKE SITE MEASUREMENTS
Prior to commencement of work on site, dimensions and particulars should be checked and any discrepancies reported immediately to Jones projects Architectural DO NOT SCALE.




Elevations Proposed

Scale 1 : 100 2000mm

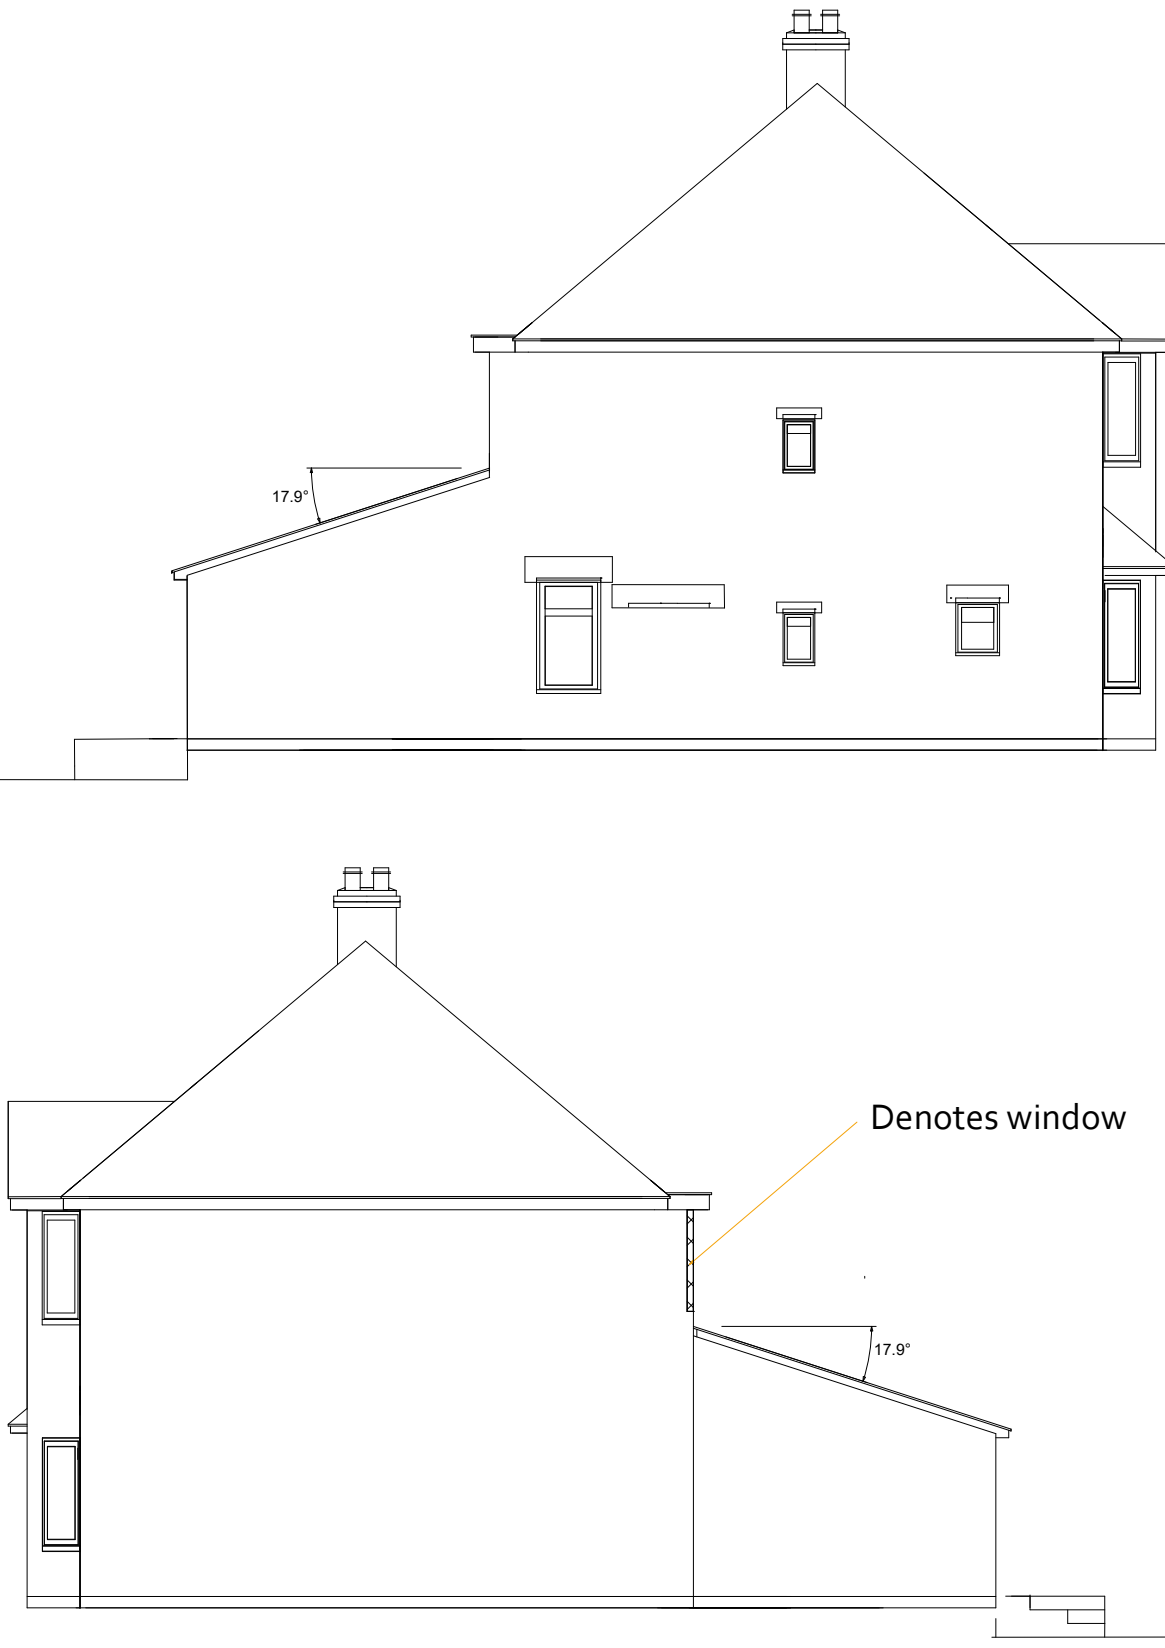

Denotes window

Proposed Workshop

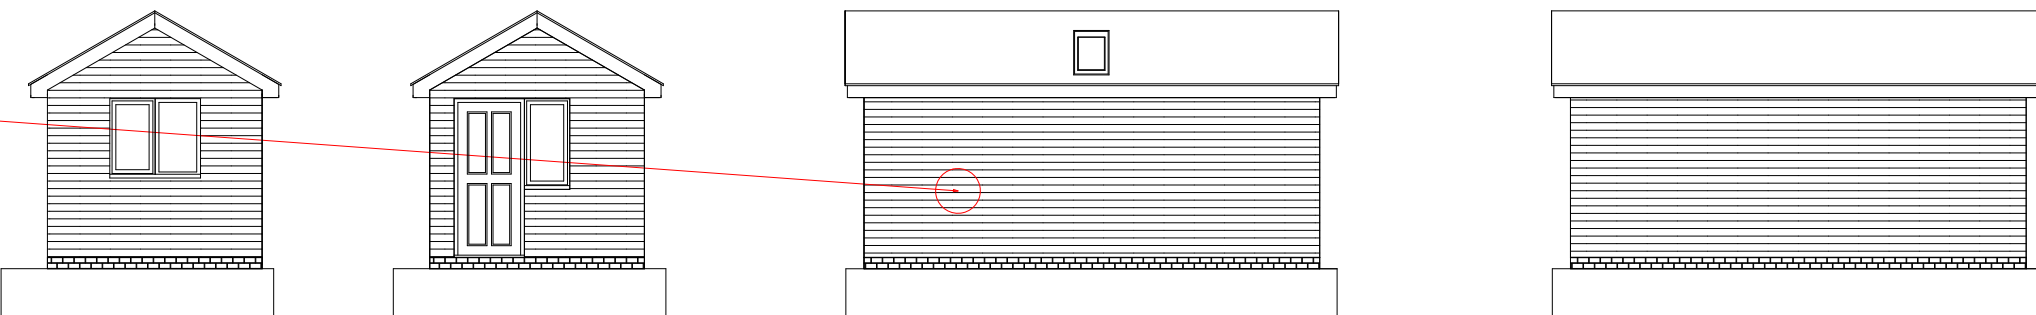

Photographic Survey



Client - Dave Killick

Address - 19 Dellney Ave ,
Haywards Heath
RH16 3LX

Page Size - A1

2000mm

