


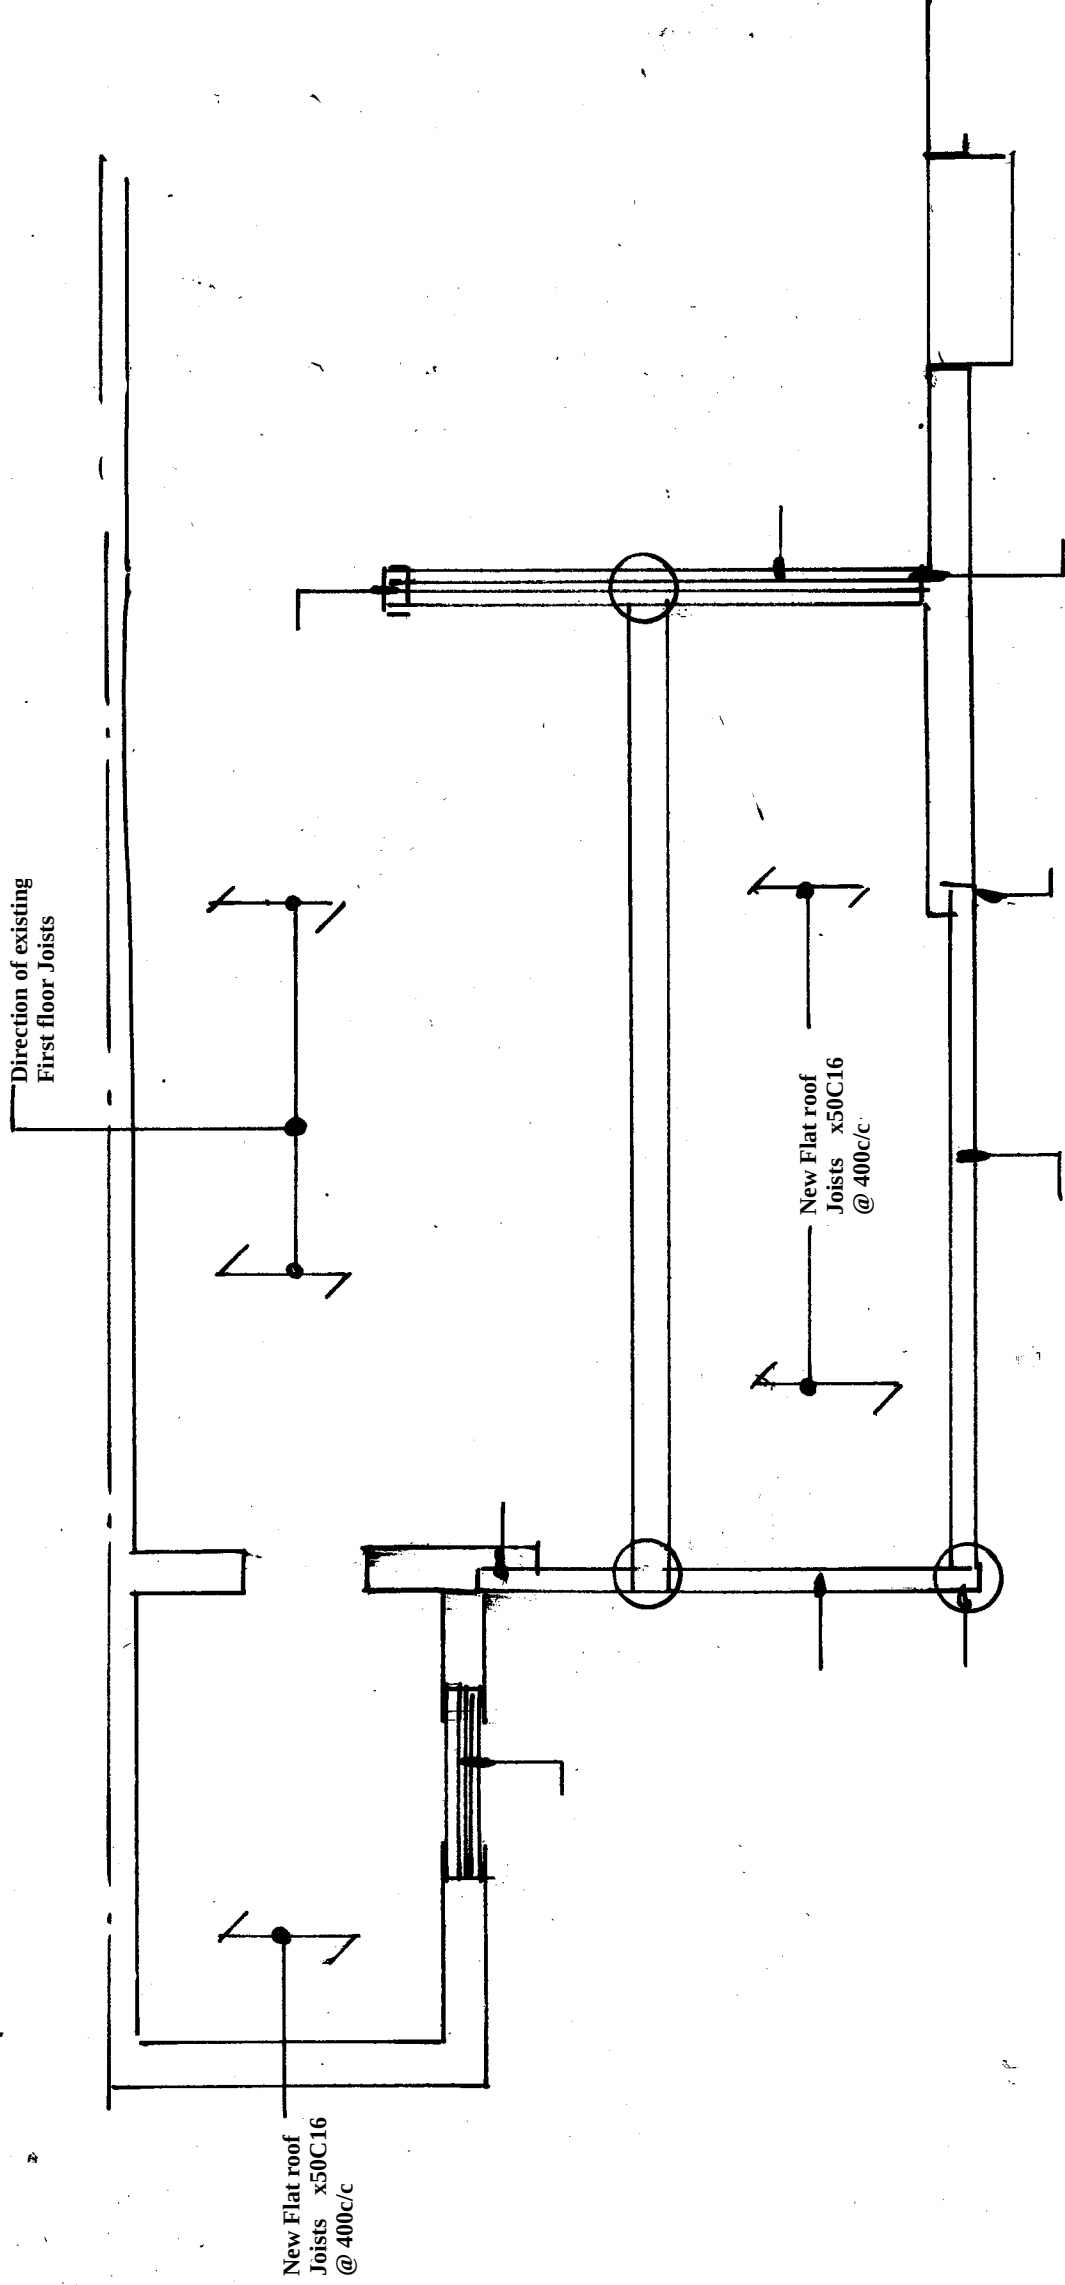

Scale Bar 1:50

○ Welded Connections



Amendments			Date
Client			

Mr & Mrs Pelczer

Site Address

12 Queens road
Haywards Heath
West Sussex
RH16 1EB

Proposal

Rear Extension

Drawing Title

Proposed Structure Layout

Date

24/10/2

Drawn

S. Burrows

Scales

1:50

DWG NO.	S13299/3	REV
---------	----------	-----

Proposed Structure Layout