


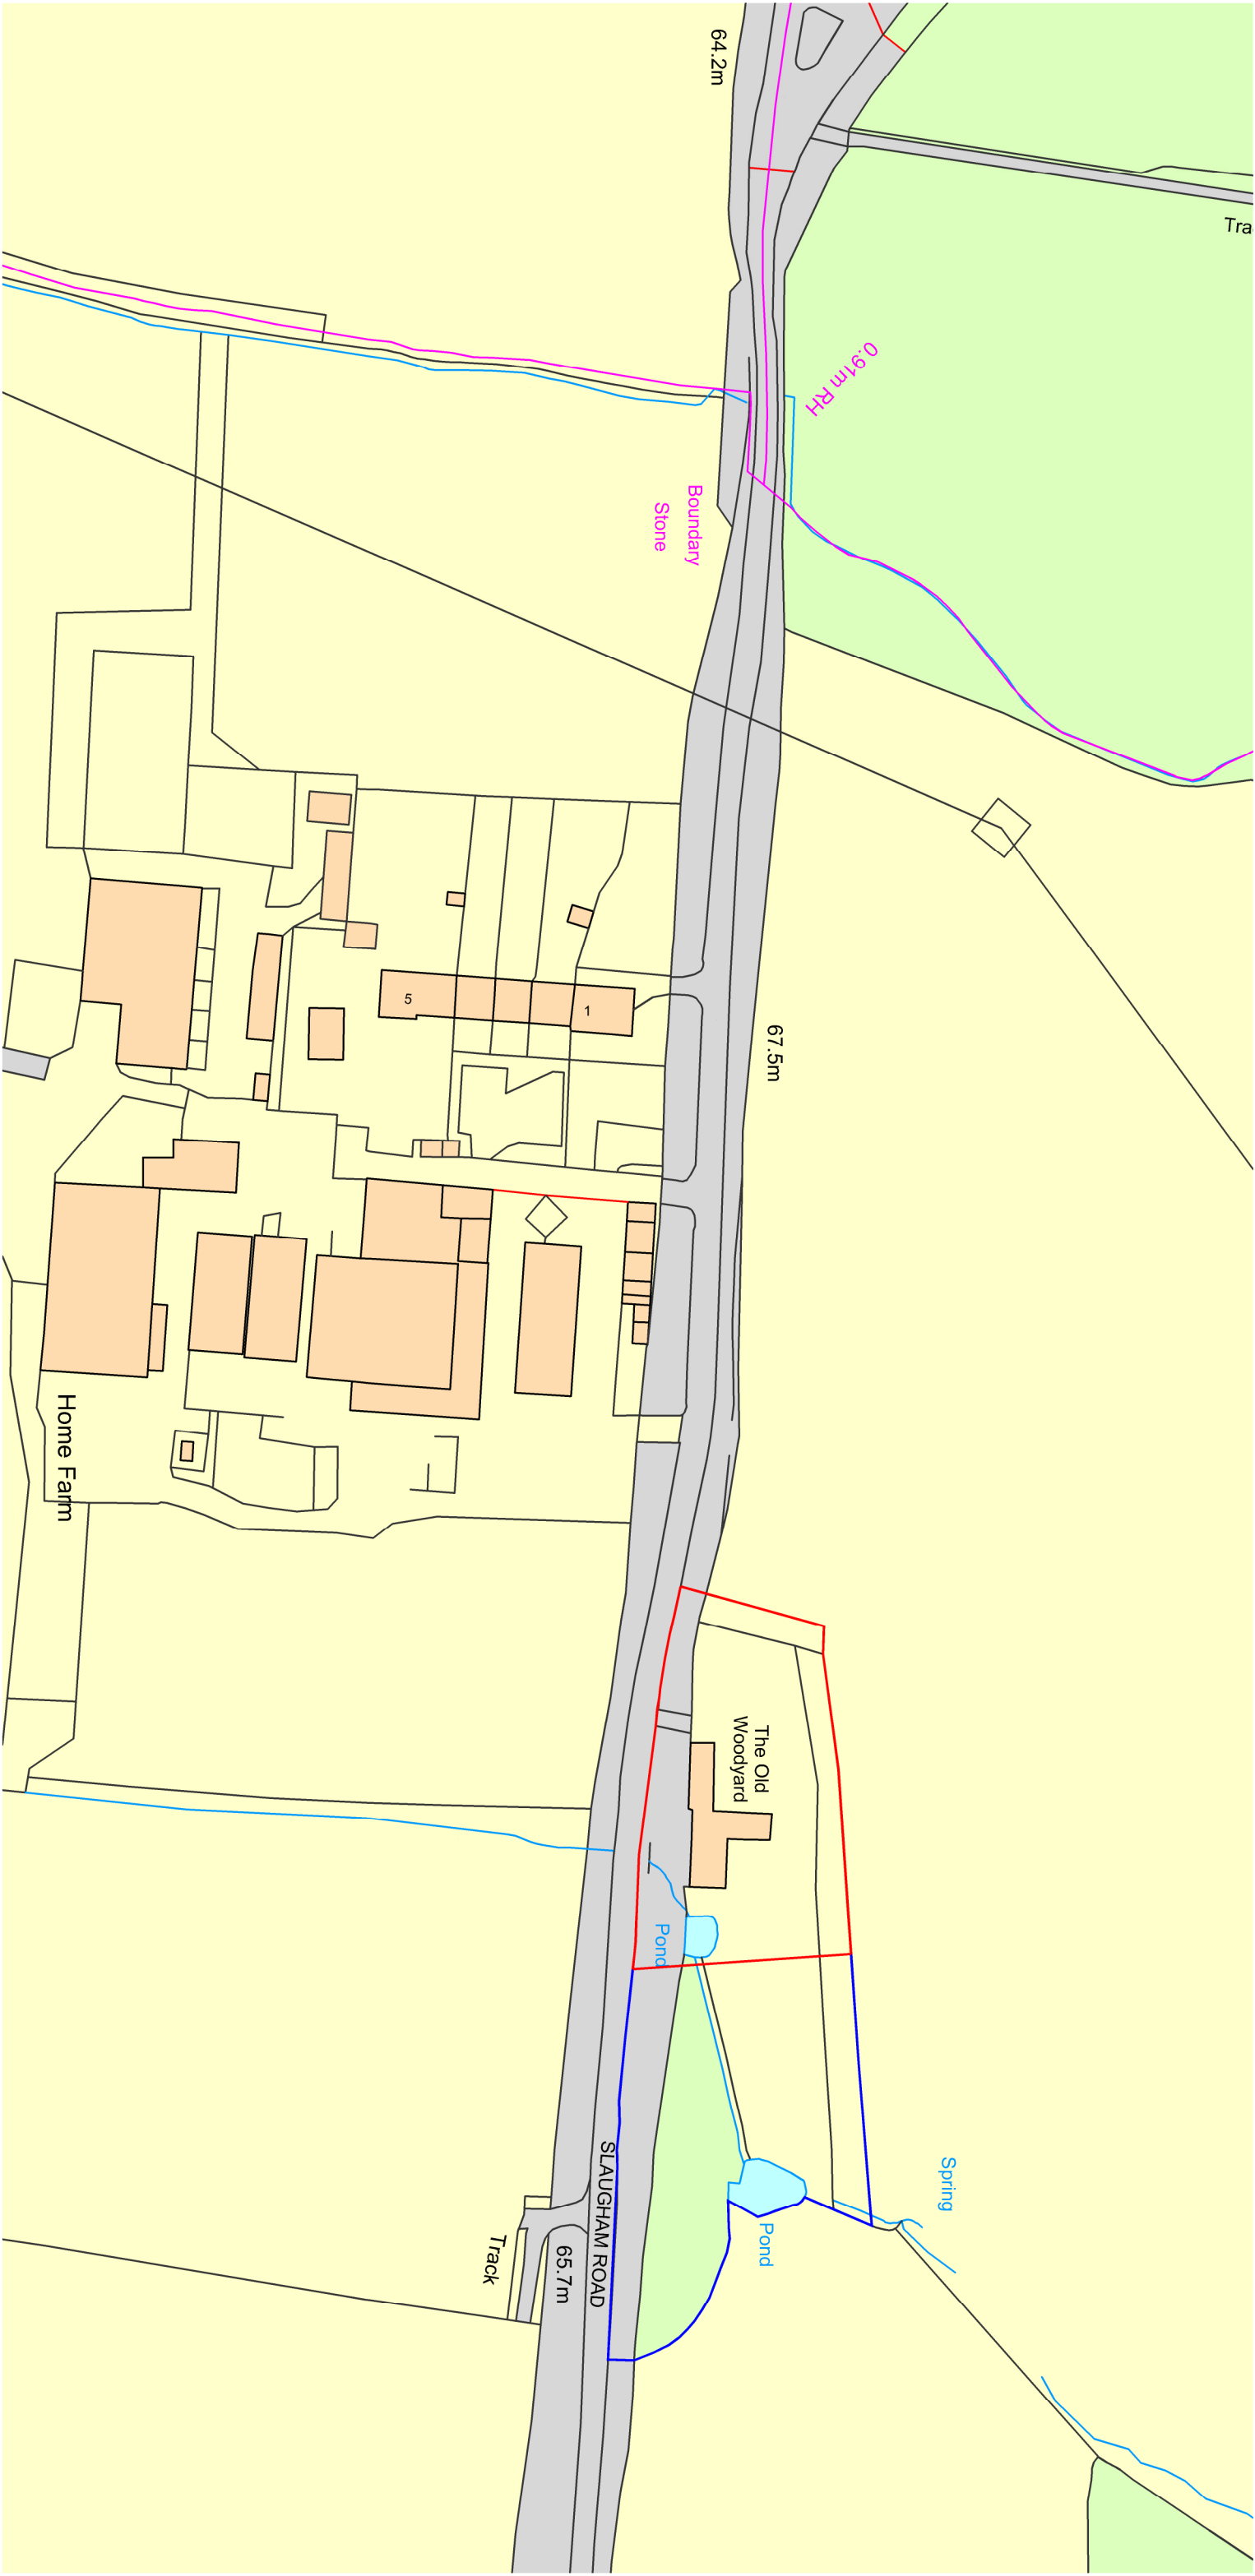

Ordnance Survey, (c) Crown Copyright 2024. All rights reserved. Licence number 100022432

JTA Jonathan Talley Architects Limited		Client Mr Howe and Ms Binley Project The Old Woodyard Slaugram Road, Staplefield, RH17 6AP Drawing Site Location Plan		Drawing Number 058-001-100 Rev B Scale 1:1250 Drawn JT		Date June 2024 Paper Size A3 Checked JT		0m25m50m75m100m E-mail info@jtalimited.co.uk Telephone 07966 870 019 Web www.jtalimited.co.uk PRELIMINARY NORTH POINT B 25.02.25 JT Planning Issue A 01.07.24 JT Planning Issue Rev Date/By Revision Note	
--	--	--	--	---	--	--	--	--	--