


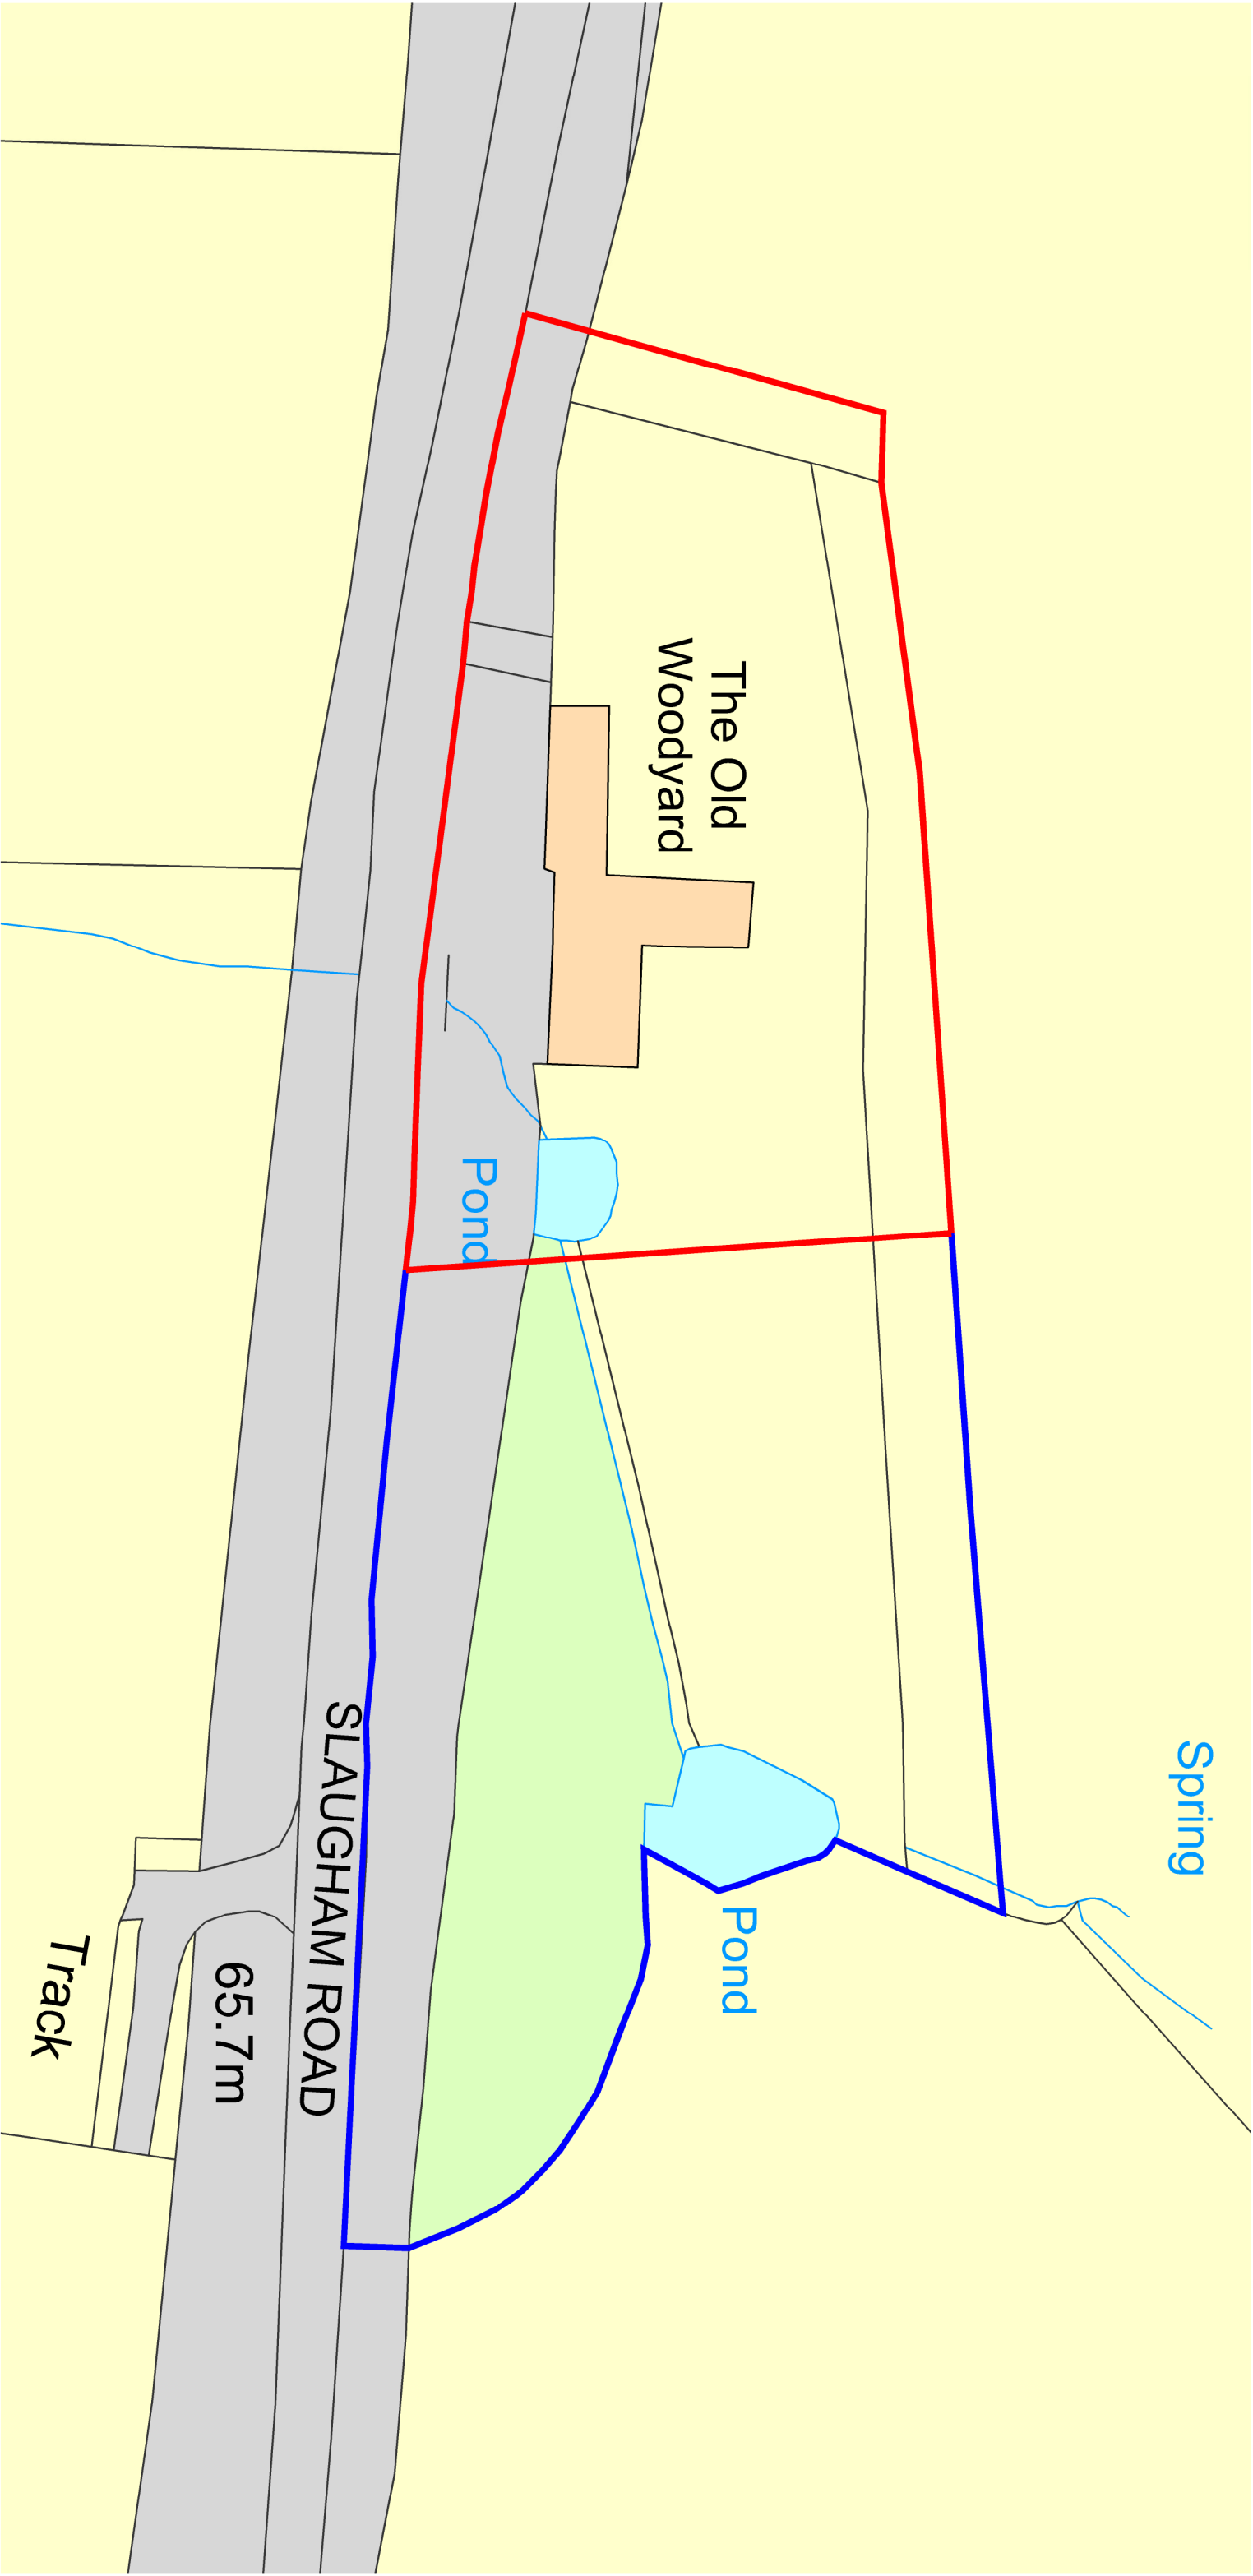

Ordnance Survey, (c) Crown Copyright 2024. All rights reserved. Licence number 100022432

JTA Jonathan Talley Architects Limited					
Client Mr Howe and Ms Binley					
Project The Old Woodyard Slaugram Road, Staplefield, RH17 6AP					
Drawing Site Block Plan					
Drawing Number	058-001-101 Rev B				
Date	June 2024				
Scale	Paper Size				
1:500	A3				
Drawn	Checked				
JT	JT				
0m 10m 20m 30m 40m 50m E-mail info@jtalimited.co.uk Telephone 07965 870 019 Web www.jtalimited.co.uk PLANNING					
NORTH POINT					
Rev	Date/By	Revision Note			
B	25.02.25 JT	Planning Issue			
A	01.07.24 JT	Planning Issue			