



EXISTING ELEVATIONS




PREVIOUS ELEVATIONS

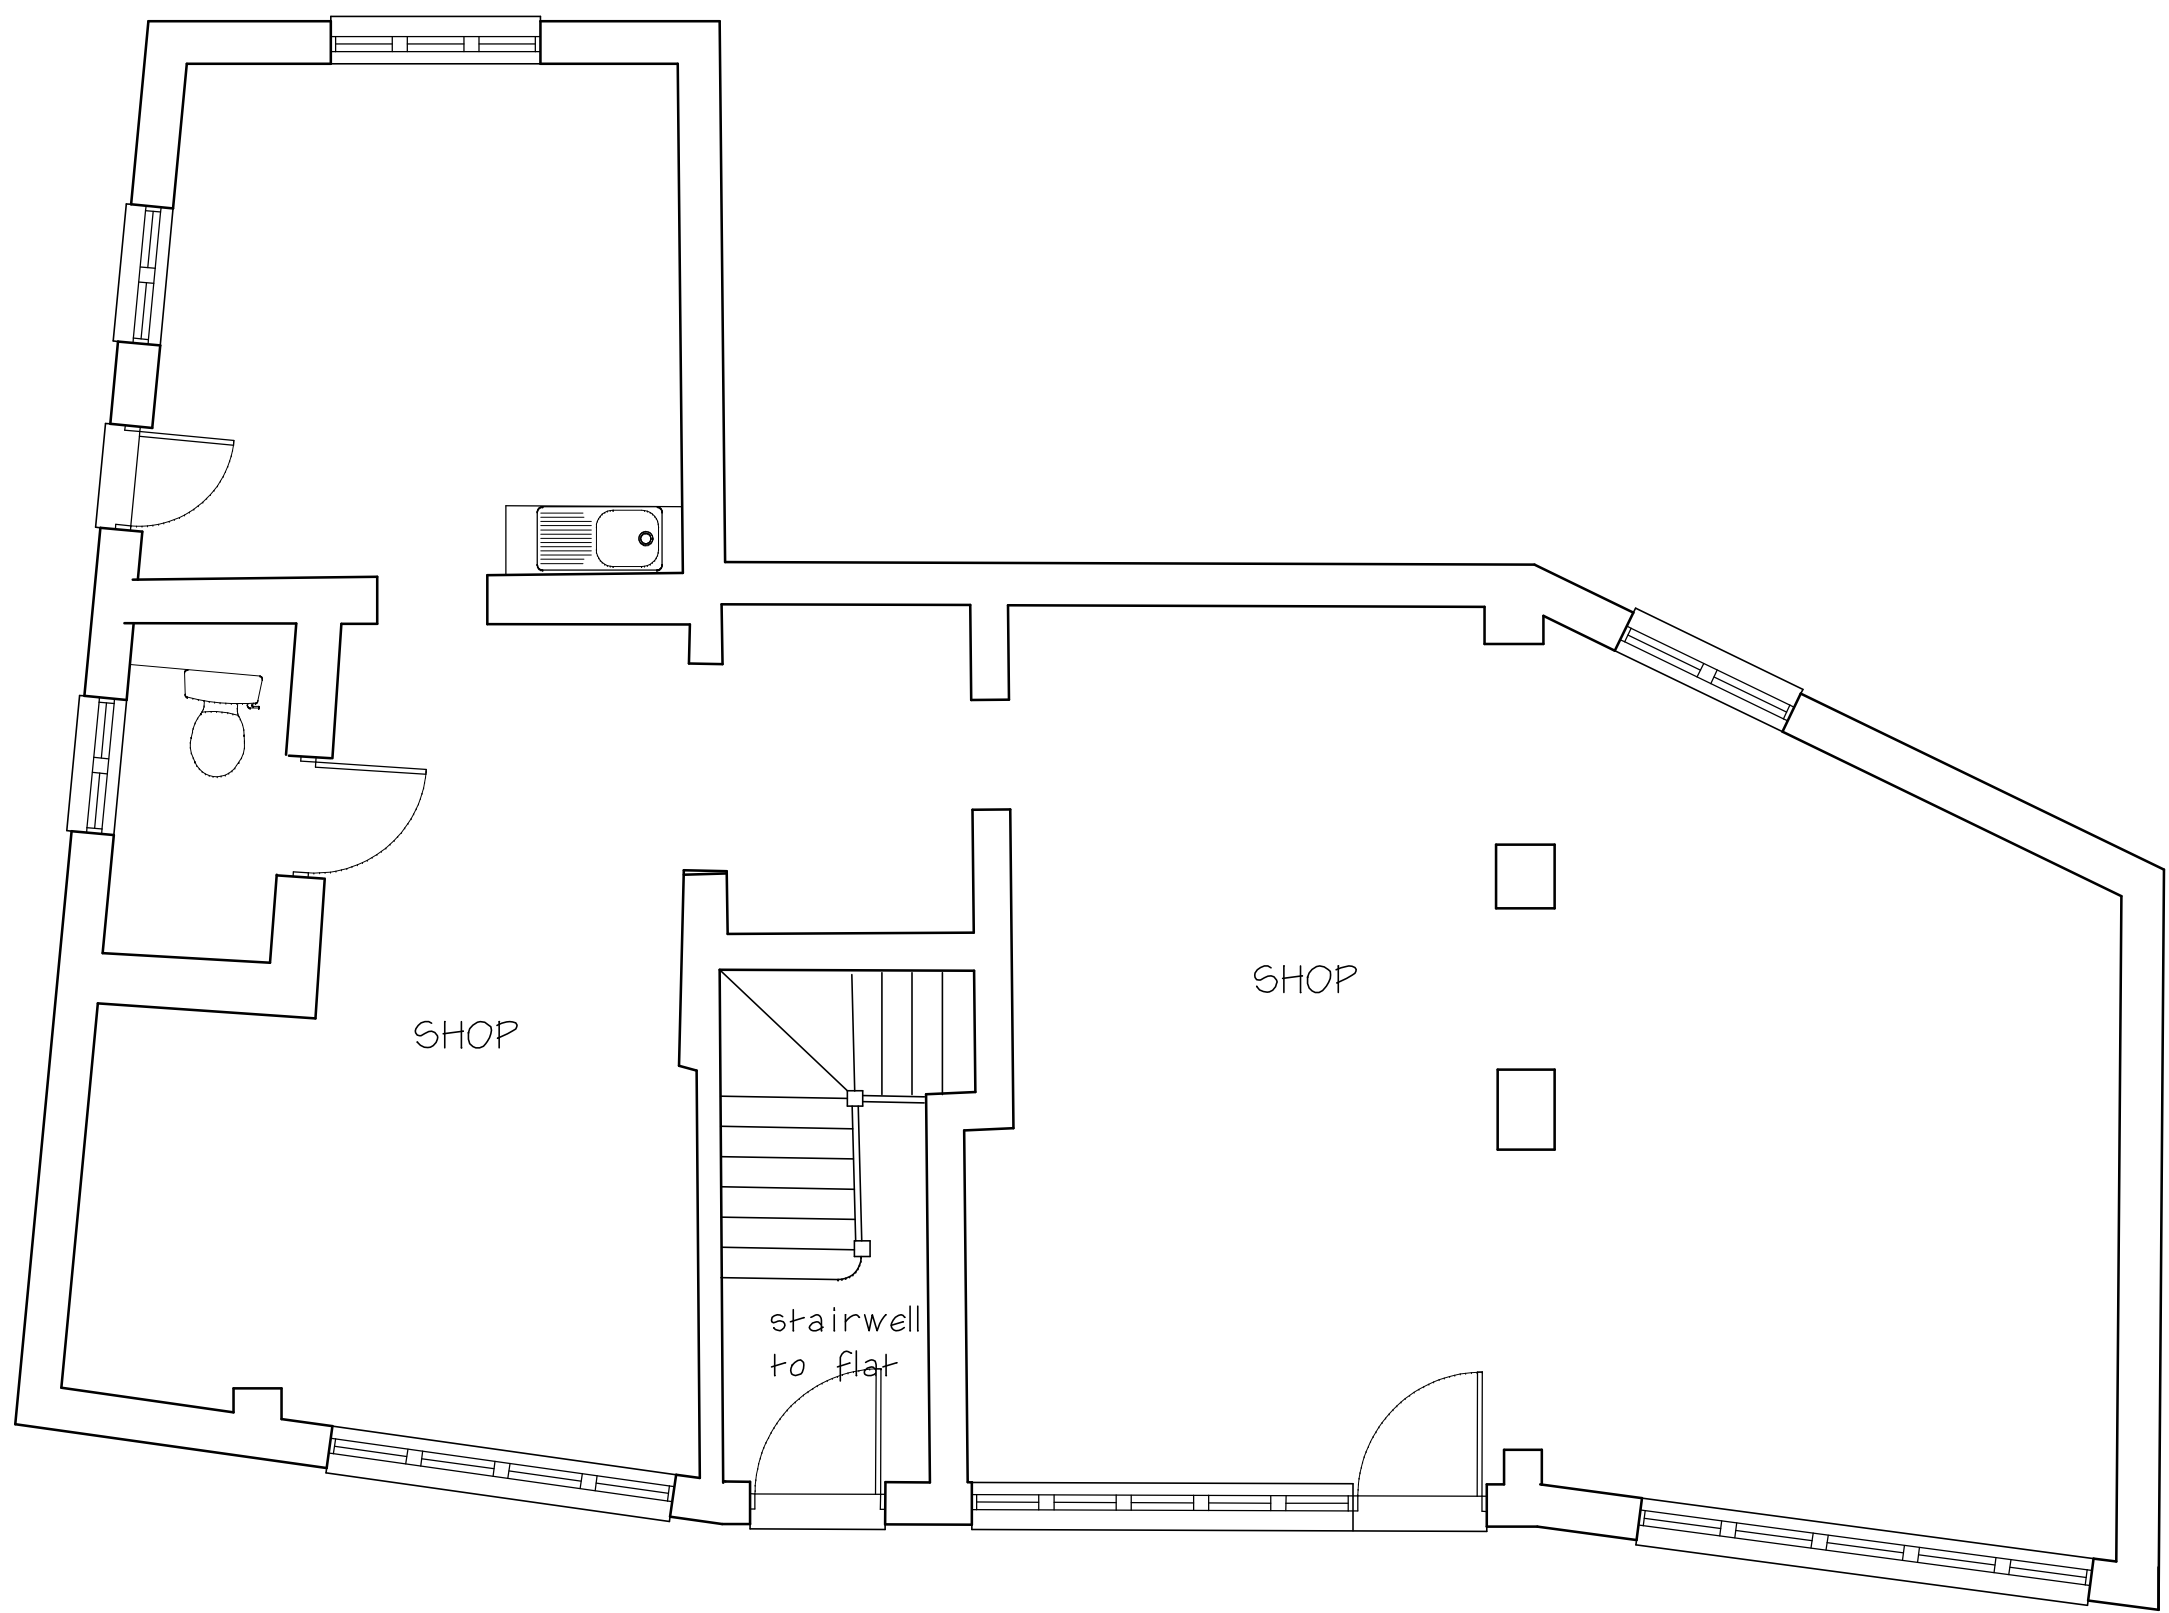

EXISTING GF PLAN

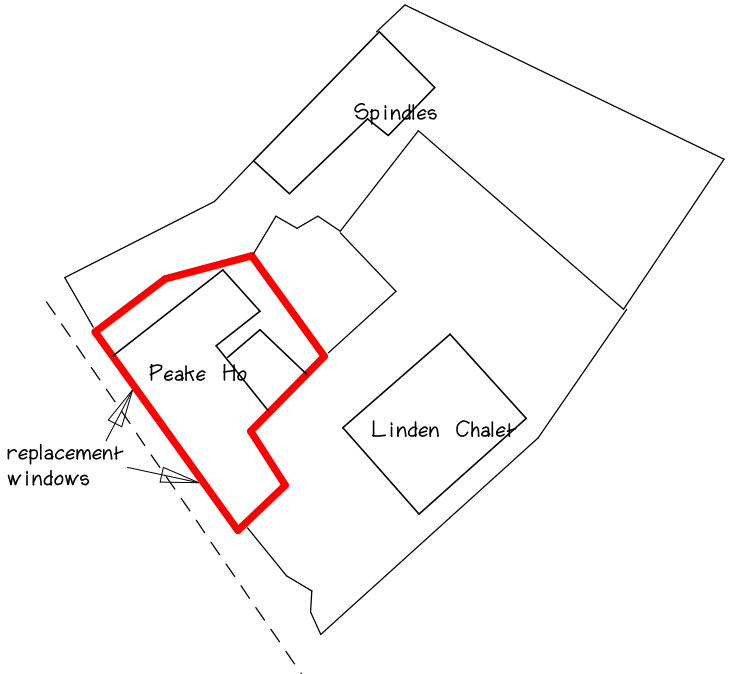

BLOCK PLAN 1:500

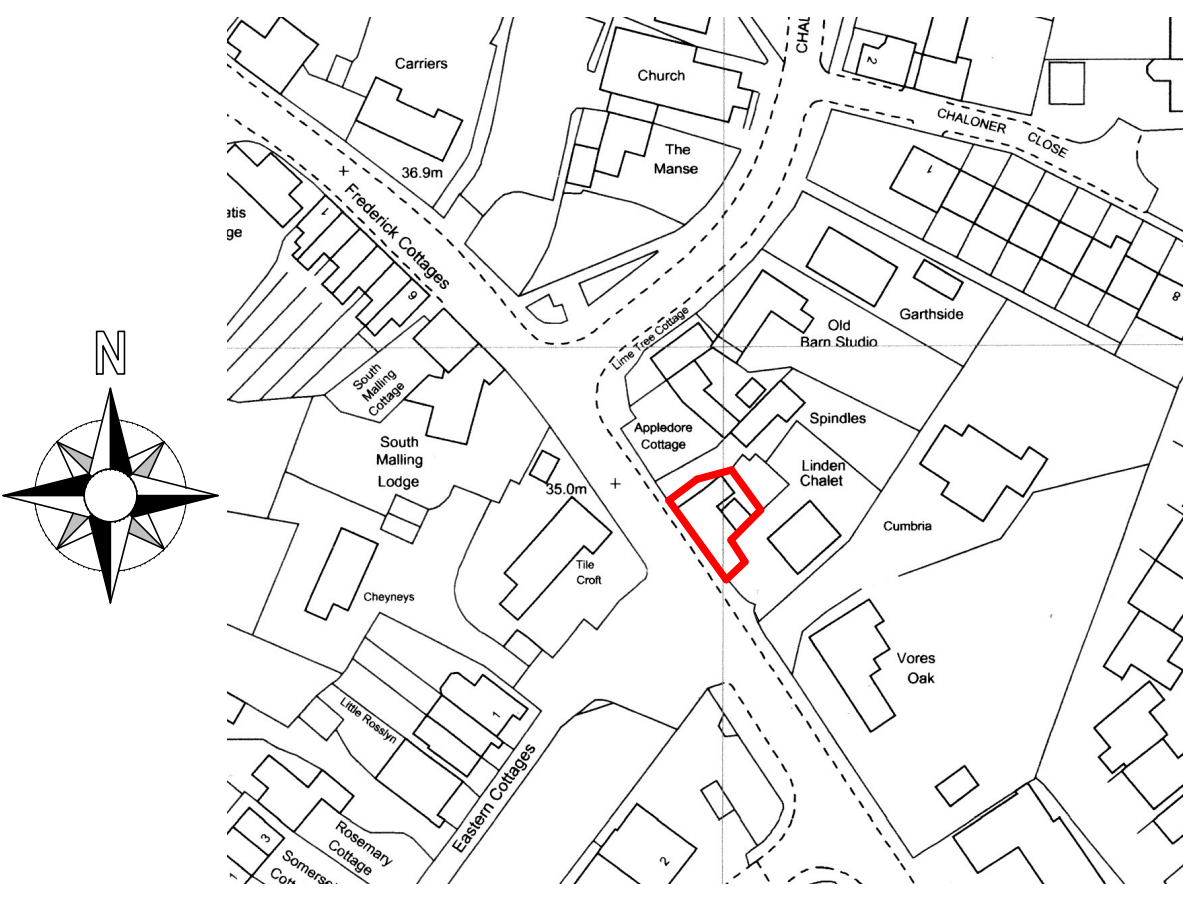

LOCATION PLAN 1:1250

reglarisation of windows Peake Ho., Lewes Road Lindfield		
for A Houlihan Esq		
 P R Gosling — architectural consultants 78 Potters Lane Burgess Hill RH15 9JS 01444 — 248945		
scale	1:500A1	drawing no. 026.26.01b
date	Jan 26	
drawn	PAG	