


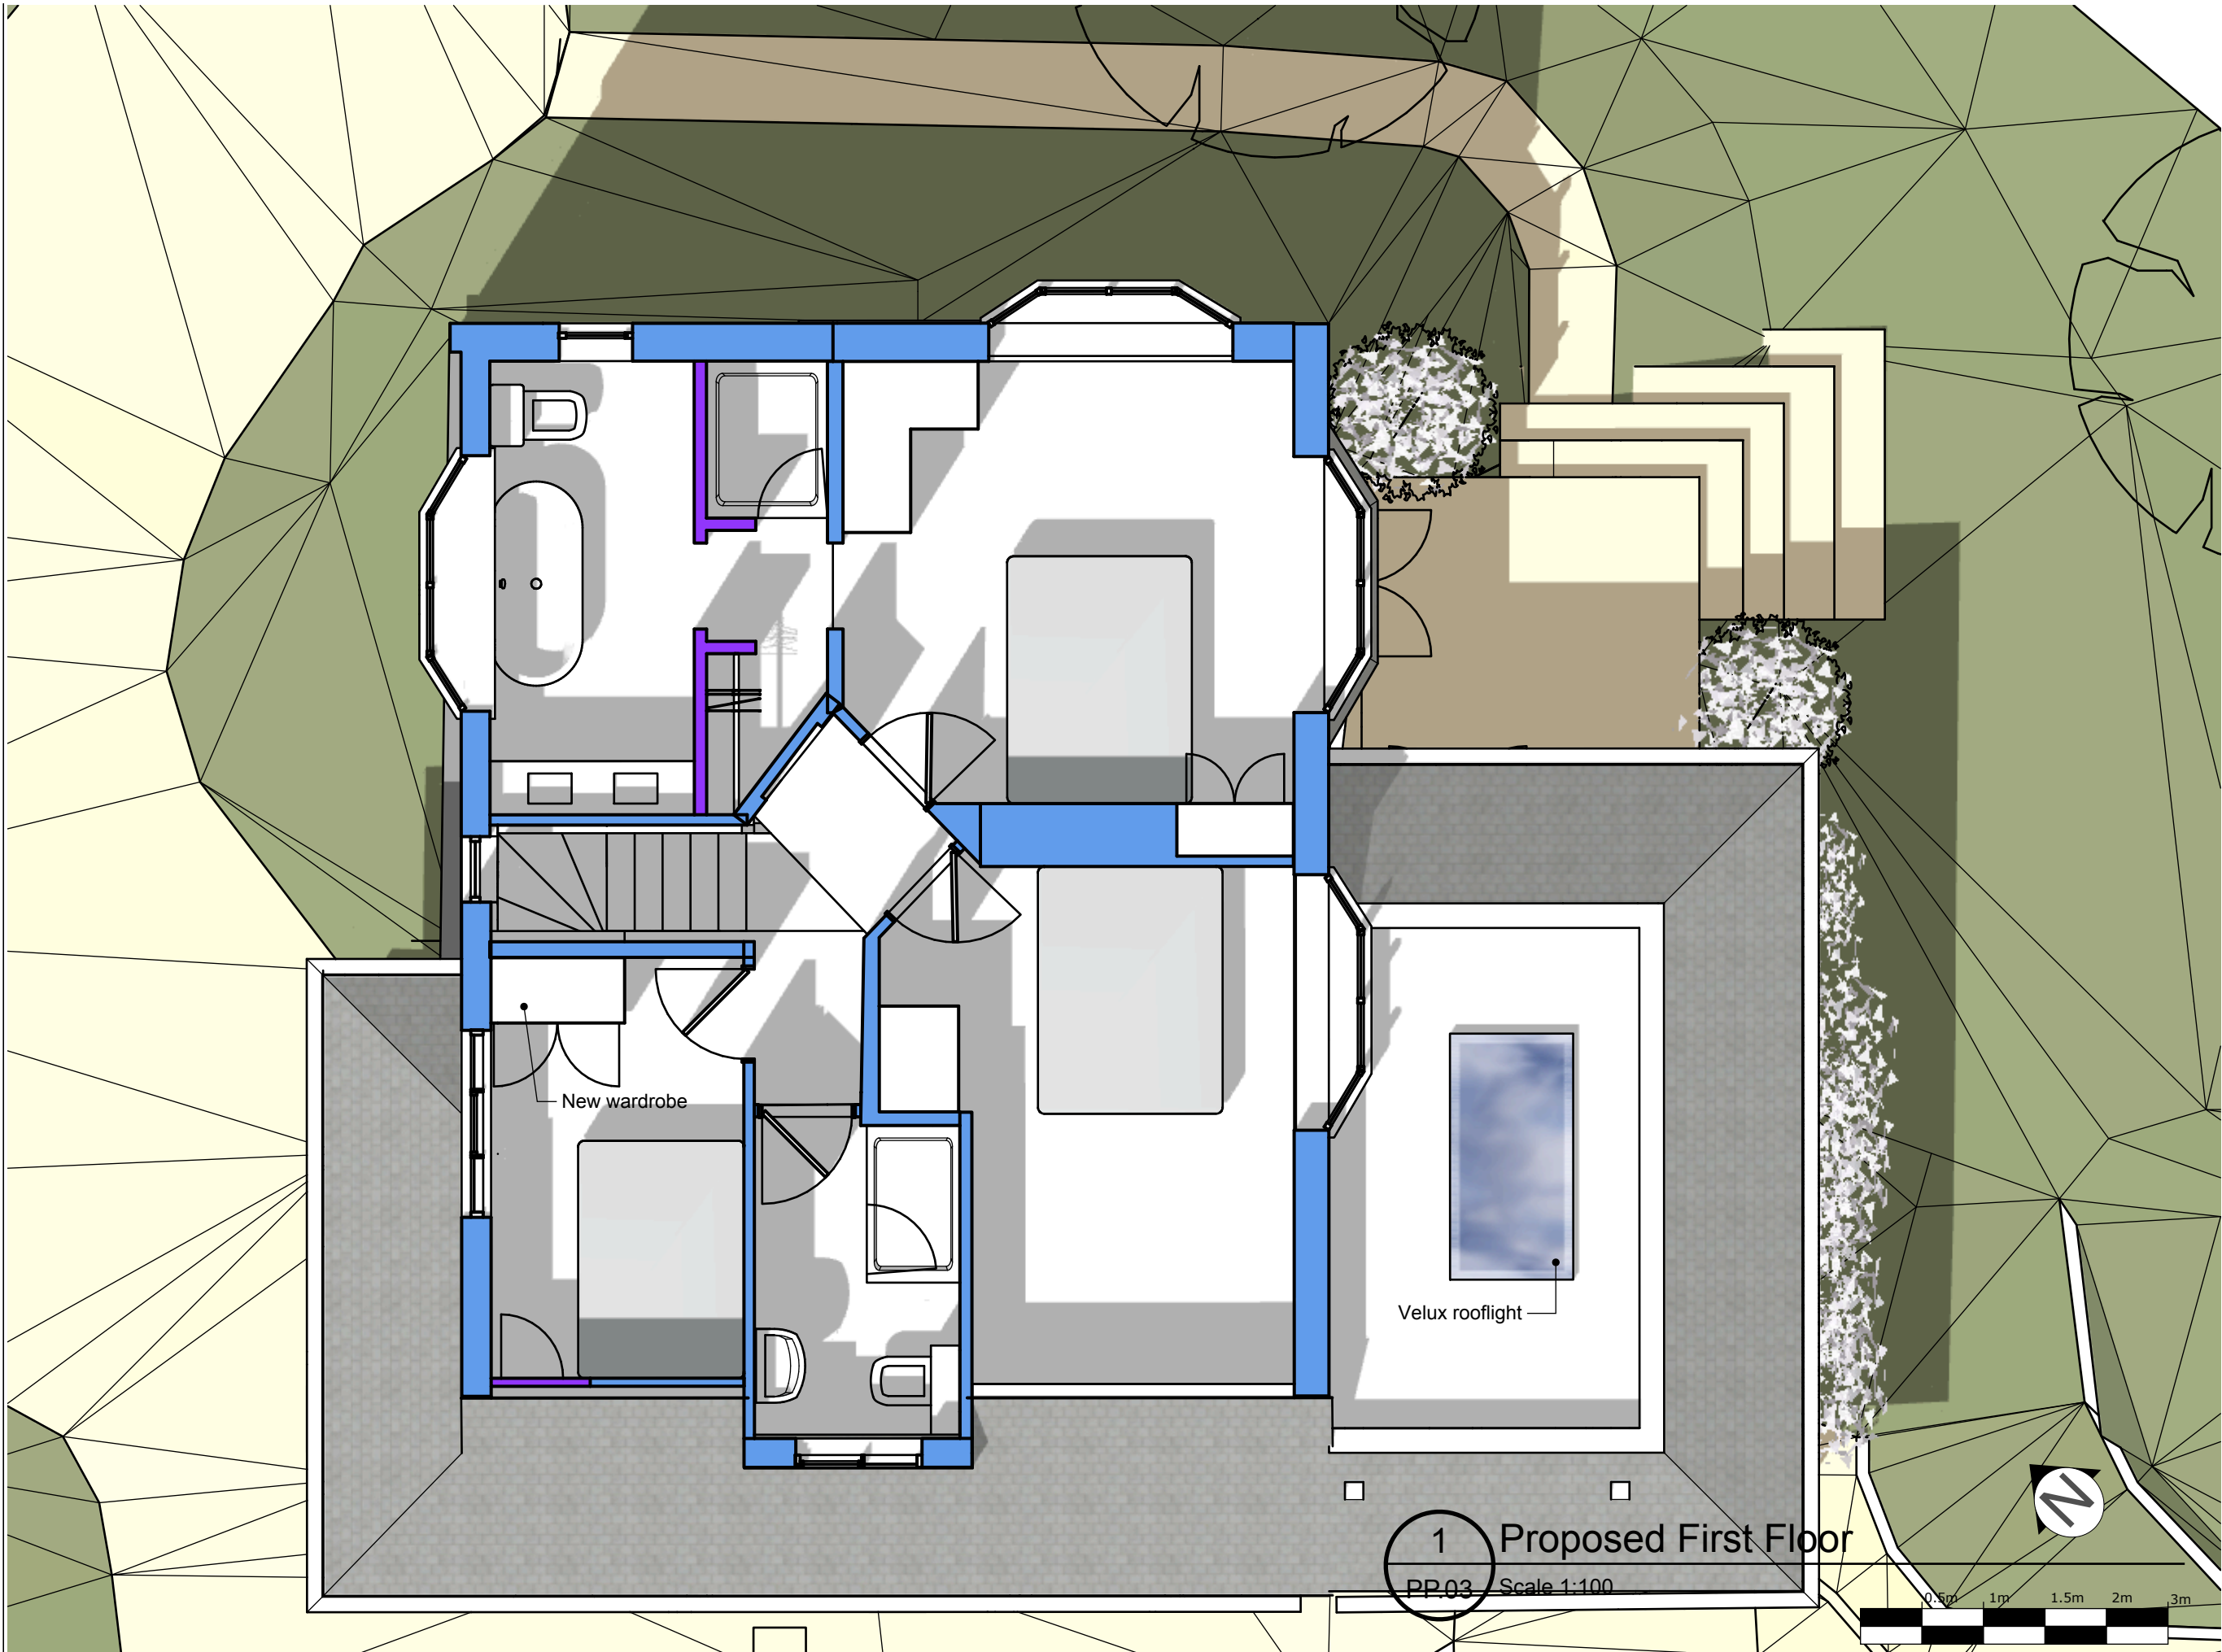

N G ARCHITECT

NICK GARDNER ARCHITECTURE
Oak Farm, Lewes Road
Danehill RH17 7HD

Tel. 07495121131
Email: ng@ngarchitect.com
Web: www.ngarchitect

PROJECT
1 Sunte Avenue
Lindfield
Haywards Heath
RH16 2AB

REVISIONS		
	DATE	REMARKS
A	-	-
B	-	-
C	-	-
D	-	-
E	-	-

ISSUE PRINT @ SCALE
Date A3 1:100

Proposed First Floor

1098 1
PROJECT REF. STAGE

PP.03
DRAWING REF. DRG. No.