


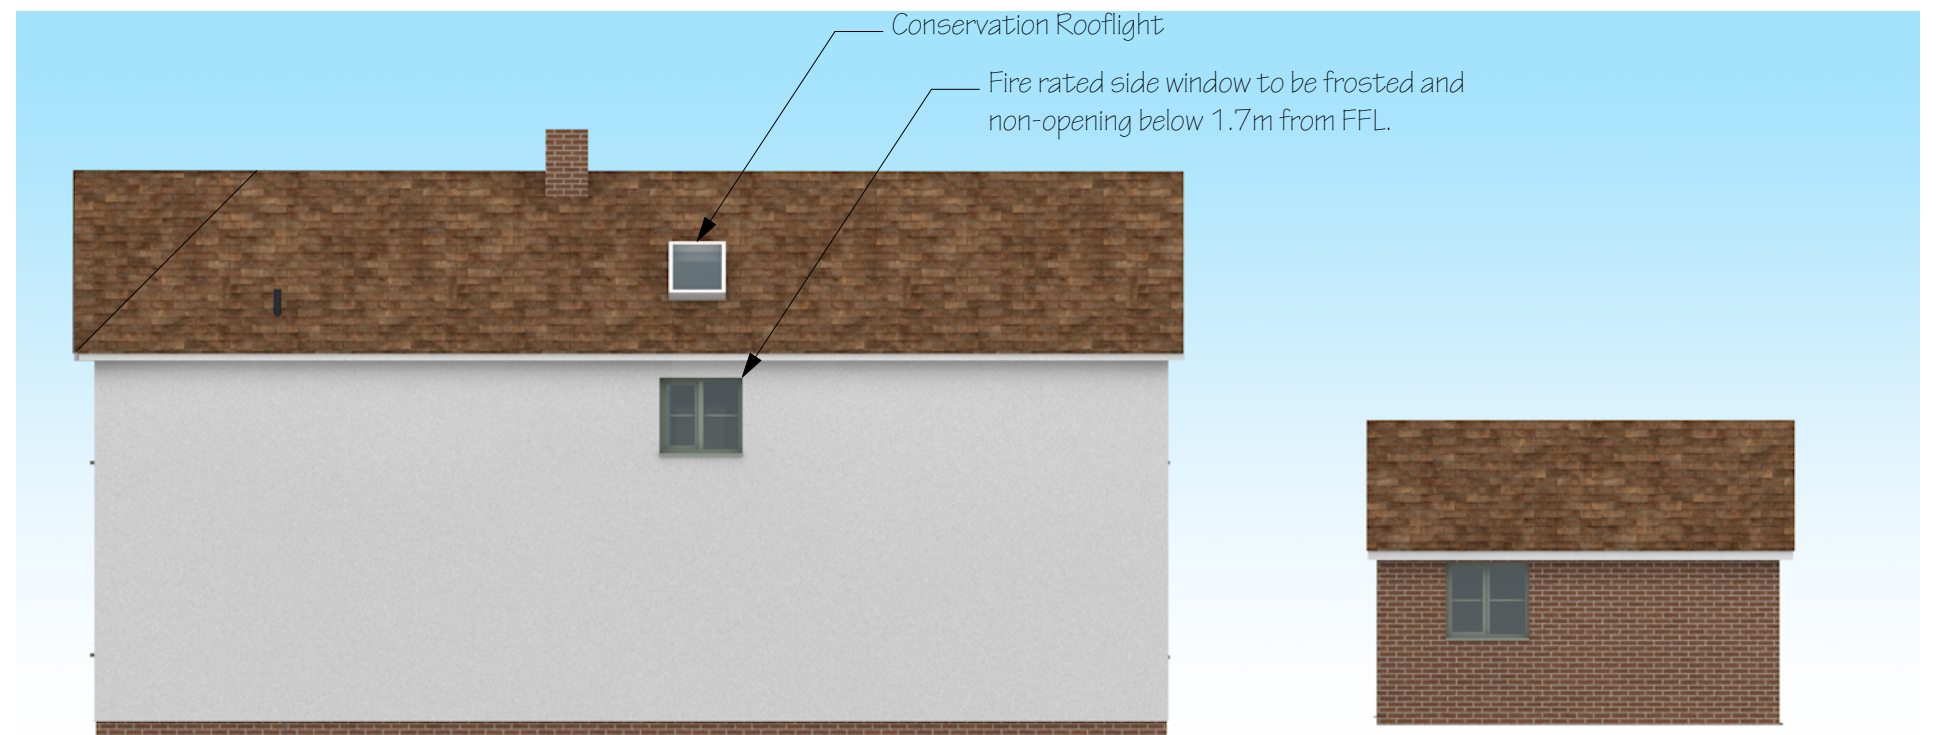

TITLE Proposed Elevations	DRAWING No. 4097-04	DRAWN KH	ISSUE B	DATE 09/02/2026	CLIENT Mr & Mrs Longbottom	PROJECT ADDRESS Chilcotts, Cuckfield, Haywards Heath RH17 5BZ	SCALE 1:100 at A3 1m2m3m4m5m	 Arkitectly hello@arkitectly.co.uk
-------------------------------------	-------------------------------	--------------------	-------------------	---------------------------	--------------------------------------	--	---	--