



1. This drawing remains the property of Michael Firth Architects, and shall not be copied in any format without written consent. The issue of the drawing form only entitles the recipient to use the information visible in paperwork at the time of issue for the purposes of the named project only.
2. All dimensions to be checked on site by those undertaking the work.
3. Where reference is given to a specific specification that shall be taken to mean the current edition of the drawing.
4. Where two or more drawings illustrate the same element, the larger scale drawing takes precedence.
5. Later drawing revisions and/or issue dates always take precedence over earlier versions.
6. Elements not set out in detailed design by others are purely indicative and you should make reference to the relevant information provided by those designers which will at all times take precedence over this drawing.
7. All work is to be carried out to the satisfaction of Building Control and in accordance with current British Standards.
8. The work shown on this drawing is to be carried out by the designers. These drawings are not to be used as any discrepancies must be reported immediately.
9. Full A/E design is to be submitted by engineers - these takes precedence over these drawings and any discrepancies must be reported immediately.



Site Location Plan @ 1:1250

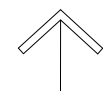

North

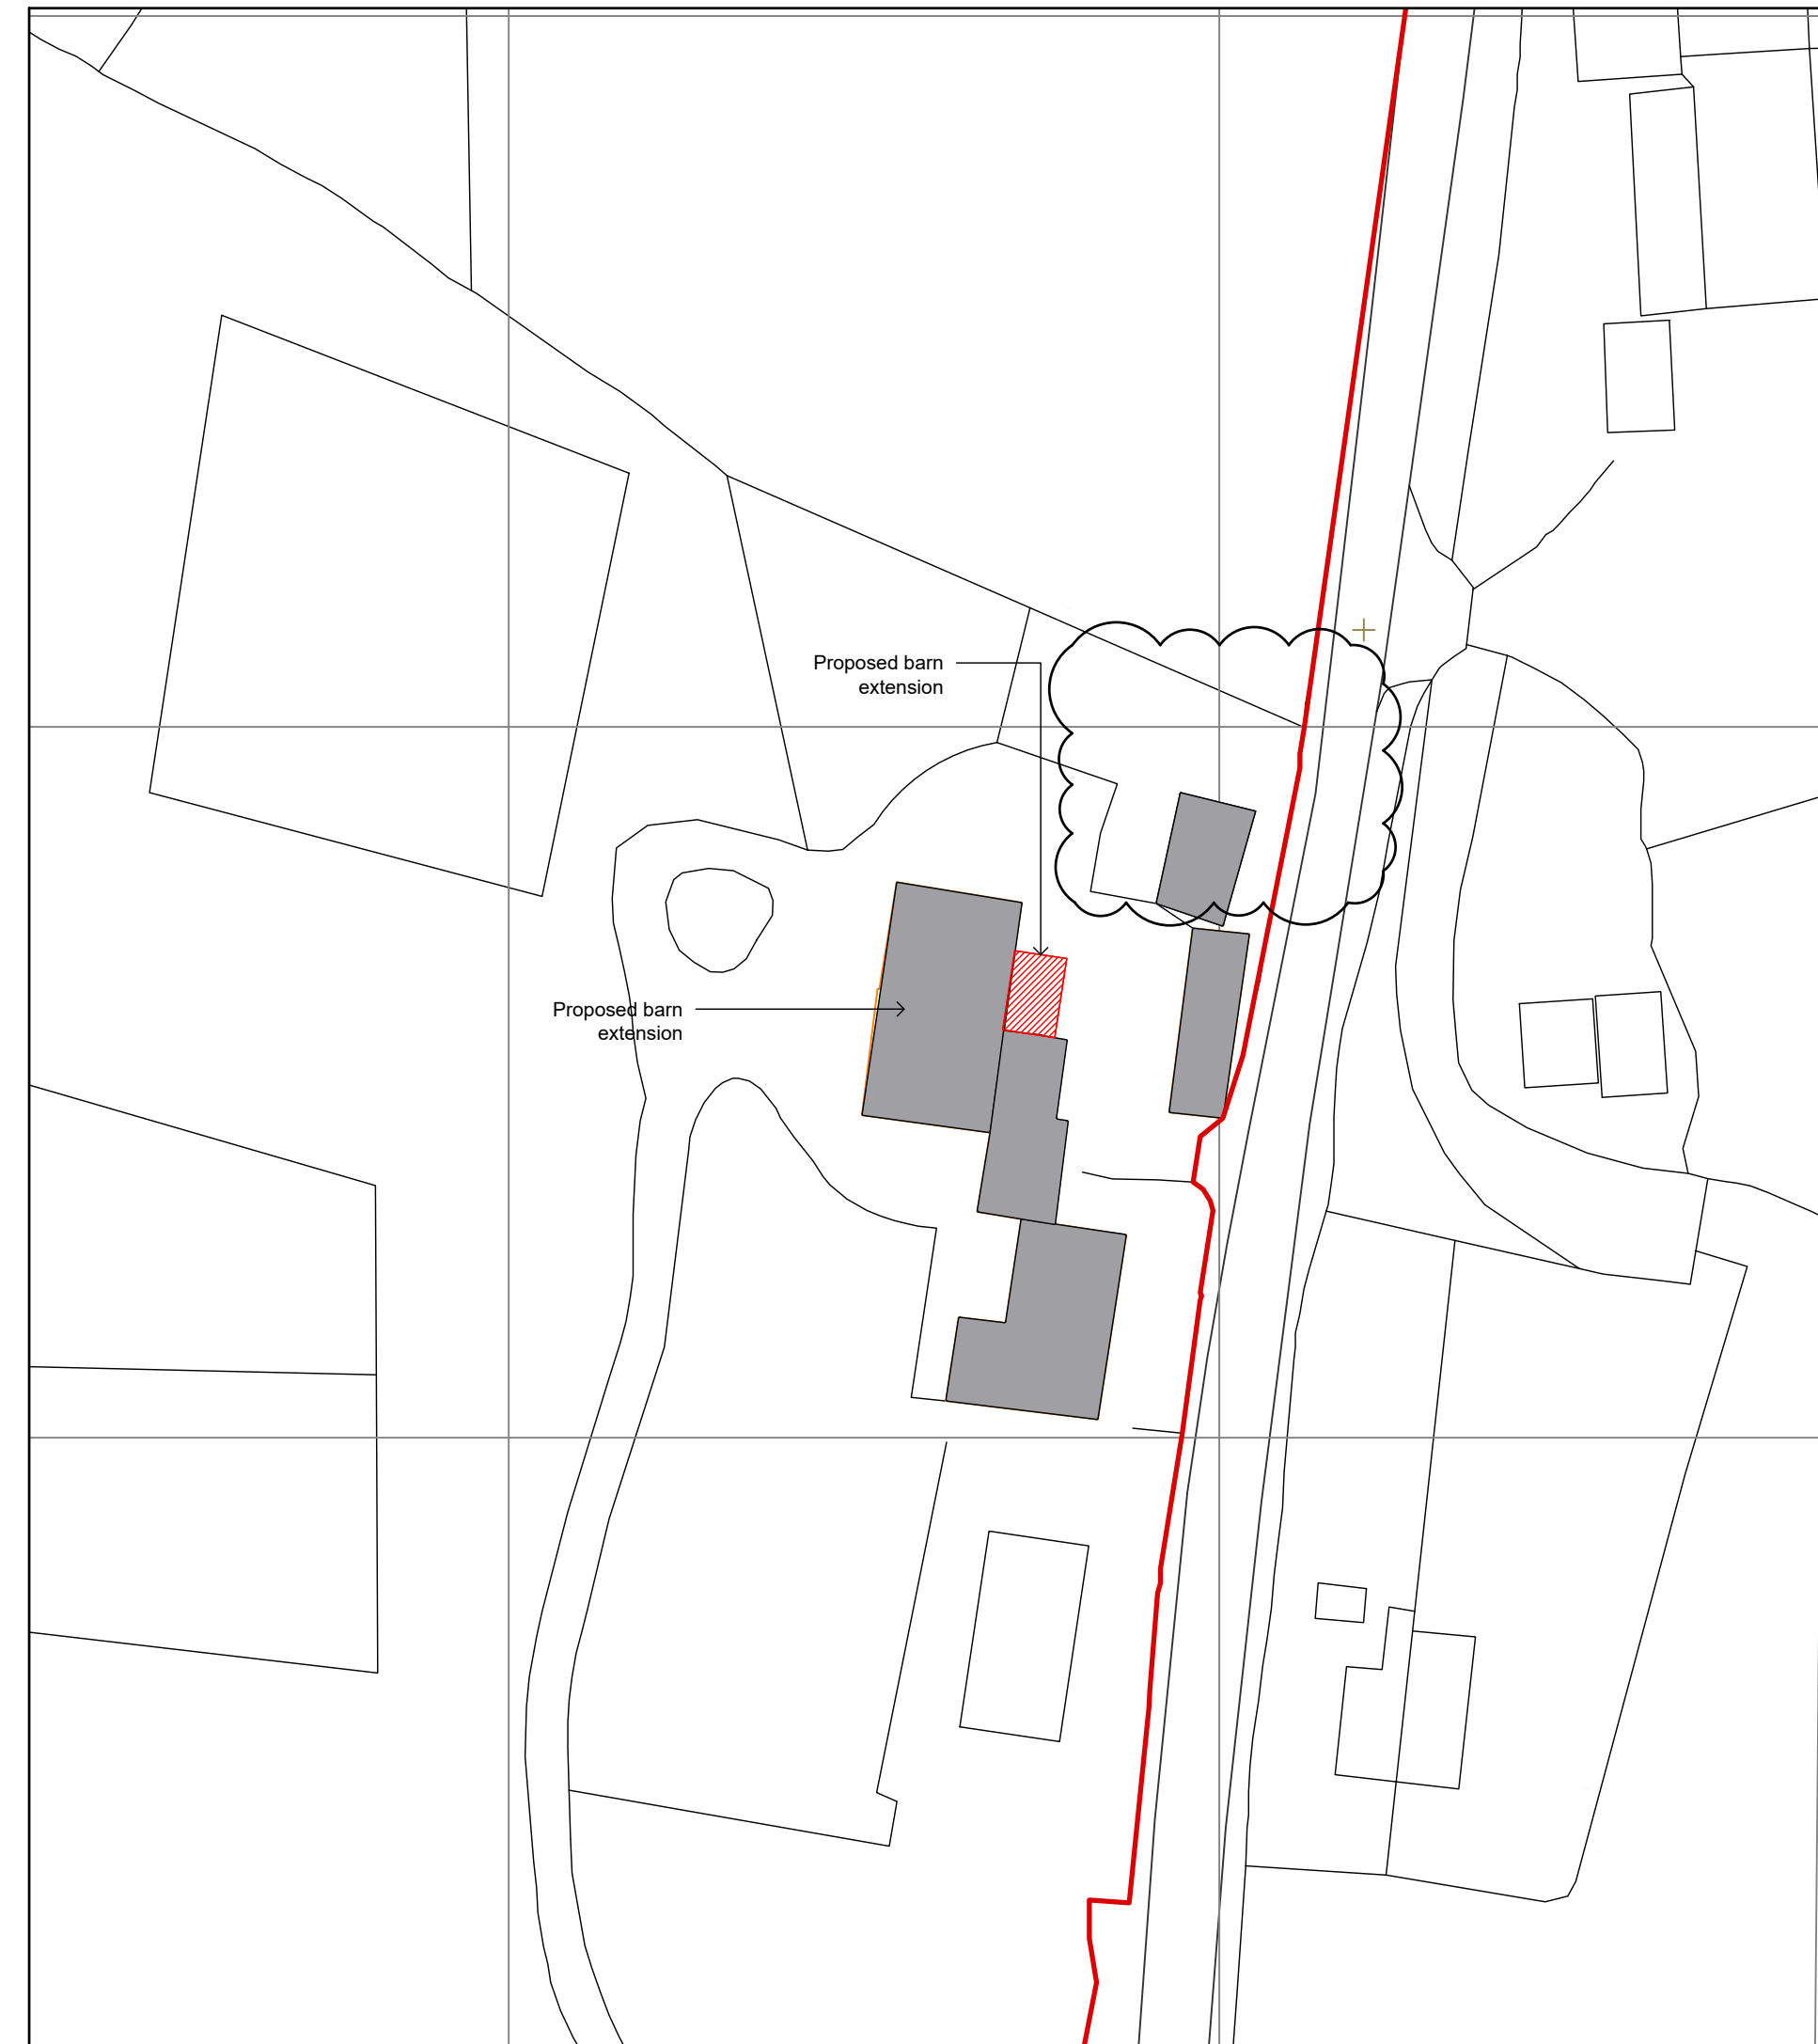

Block Plan @ 1:1250

2016-03-07	Building contracts included here applications
Date Issued	Details
MICHAEL FRIEL ARCHITECTS	
PROJECT TITLE: Grovelands Farm - West Hoathly RH19 4PL	
DRAWING TITLE: Location and Block Plan	
DRAWING NO: PL-001	
REVISION: A	
DATE:	STATUS:
10.09.21	Planning
JOB NO:	SCALE:
02	1:1250 and 1:500 (B & A)
DRAWN:	CHECKED:
OZ	MF
Michael Friel RIBA, 25 Bragden Street Brighton, BN1 5DP A/R Registration No. 0759410	

