
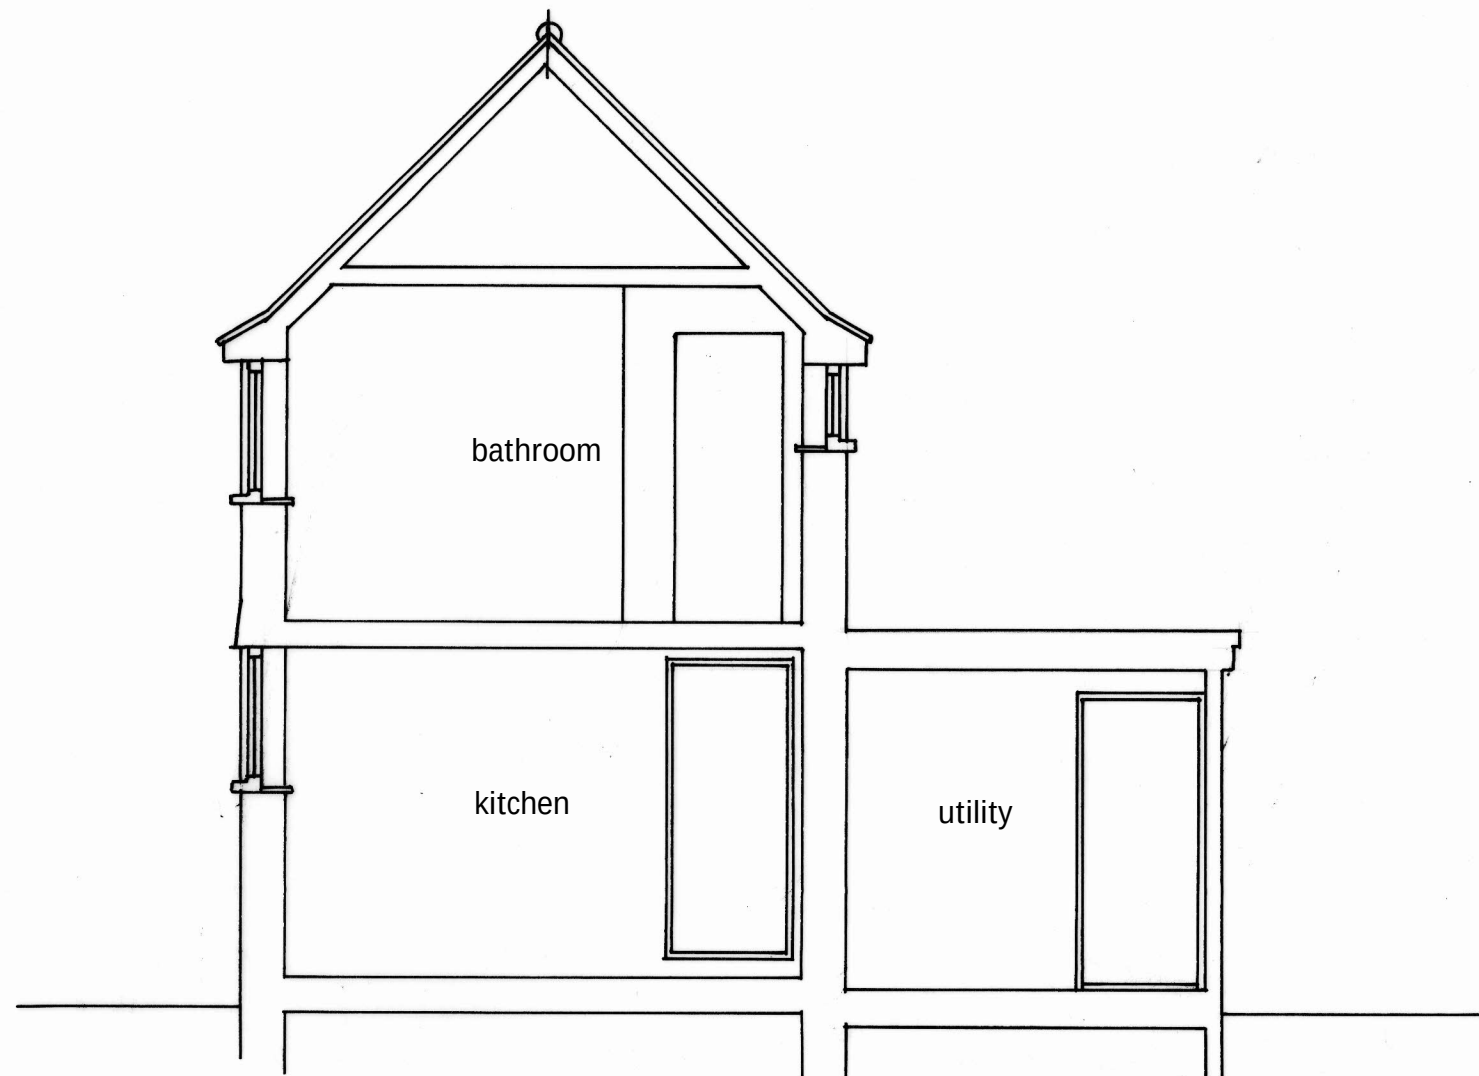


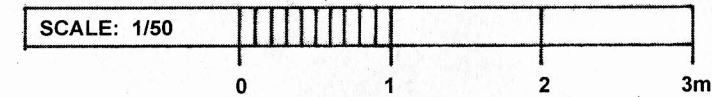

Existing Section Thro'

All setting out and dimensions are to be checked on site before starting work and the architect notified of any discrepancies	
G. K Partnership Smugglers Rest Clapham Lane Litlington Polegate East Sussex BN26 5RQ. Tel: 01323 870407 Email: darrellgooch1947@gmail.com	
Client Mr & Mrs P. Castell	
Job Title The White Cottage Park Street Slaugham West Sussex RH17 6AQ	
Drg Title Existing Section Thro'	
Scale 1/50 @ A3	
Date 25/9/24	Drg by MP
Drg No. E3	