

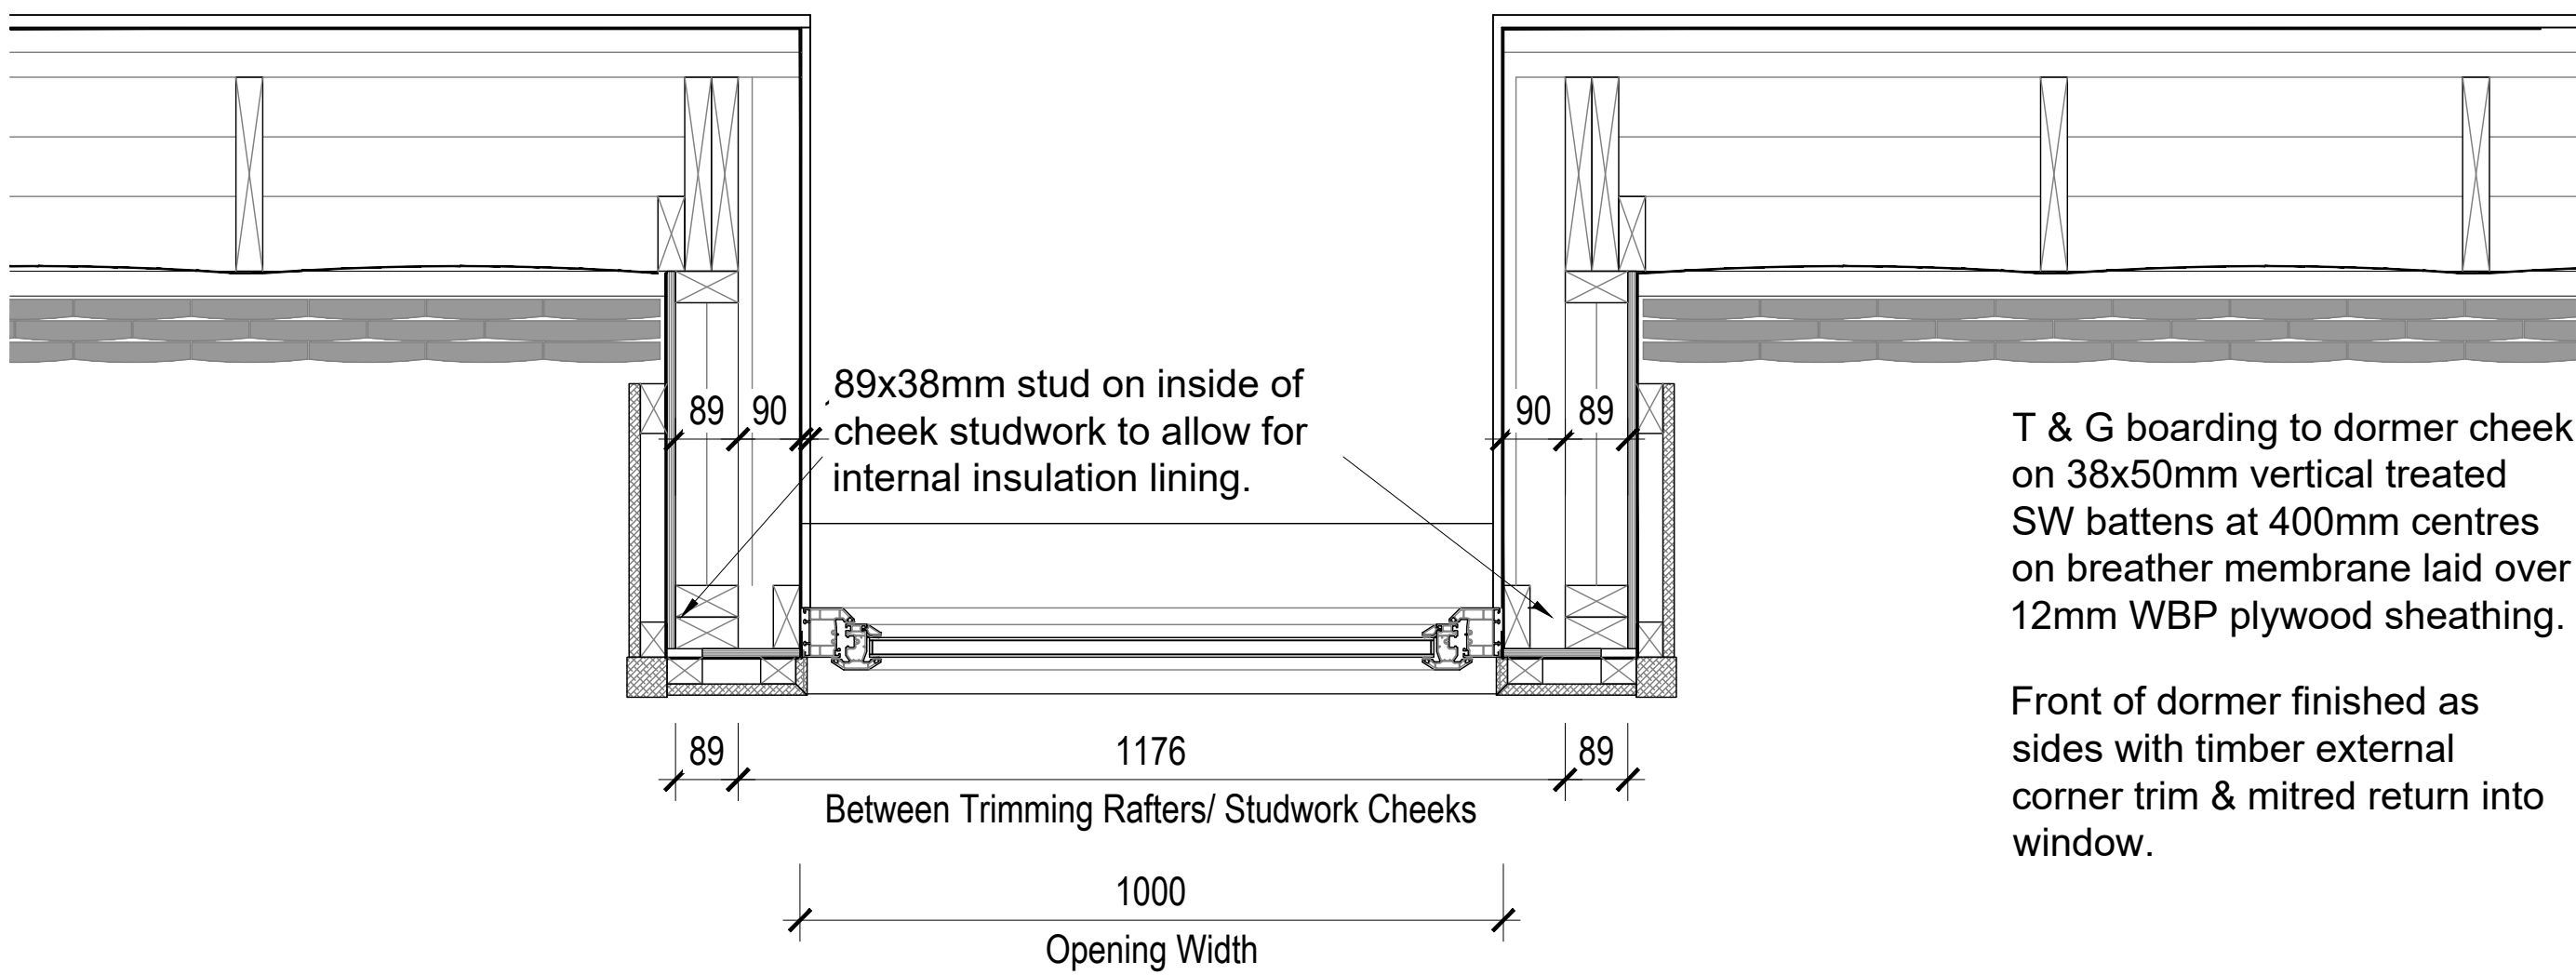


THIS DRAWING MUST NOT BE SCALED.
PRIOR TO THE COMMENCEMENT OF ANY WORKS, THE BUILDER
IS TO CHECK AND/OR DETERMINE ALL CONSTRUCTION DETAILS,
INCLUDING CHECKING EXISTING SITE LEVELS AND DIMENSIONS.
THE DRAWING IS TO BE READ IN CONJUNCTION WITH ALL OTHER
PROJECT DRAWINGS, CONSTRUCTION NOTES AND/OR PROJECT
SPECIFICATION. ALL DISCREPANCIES SHOULD BE REPORTED
IMMEDIATELY.

Rev.	Date	Details	Drawn

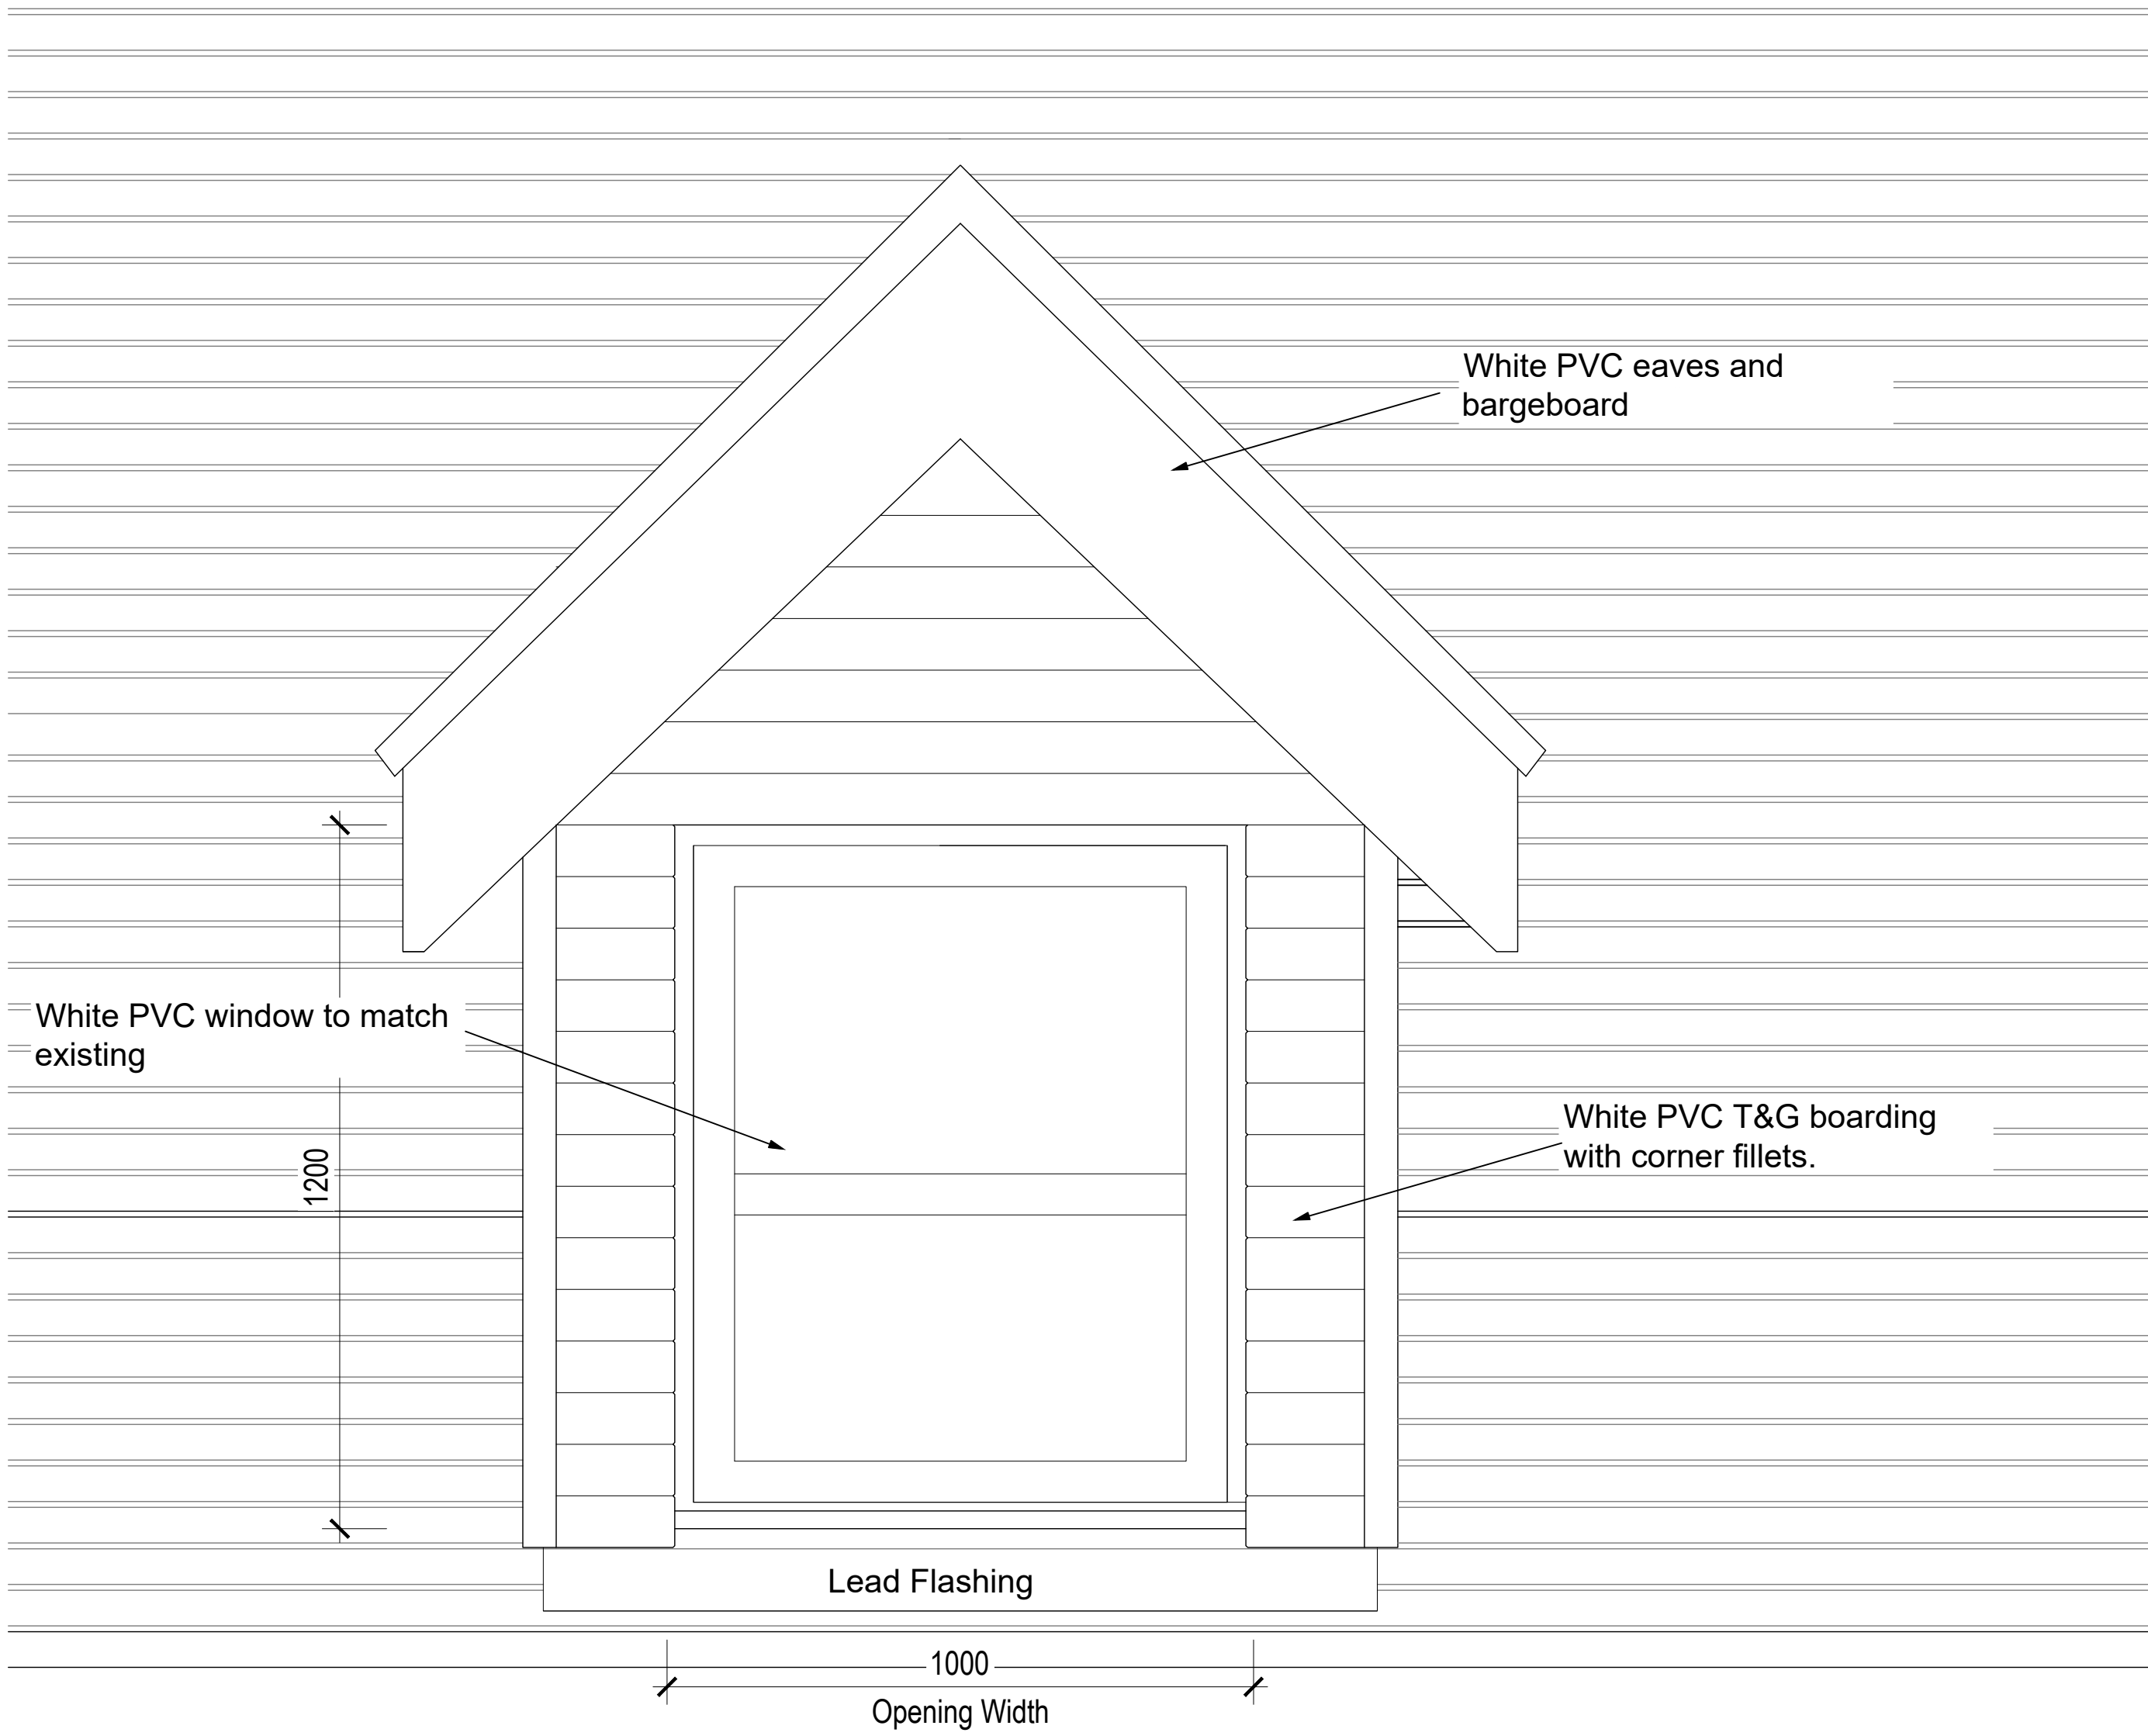

DORMER WINDOW - 1:10

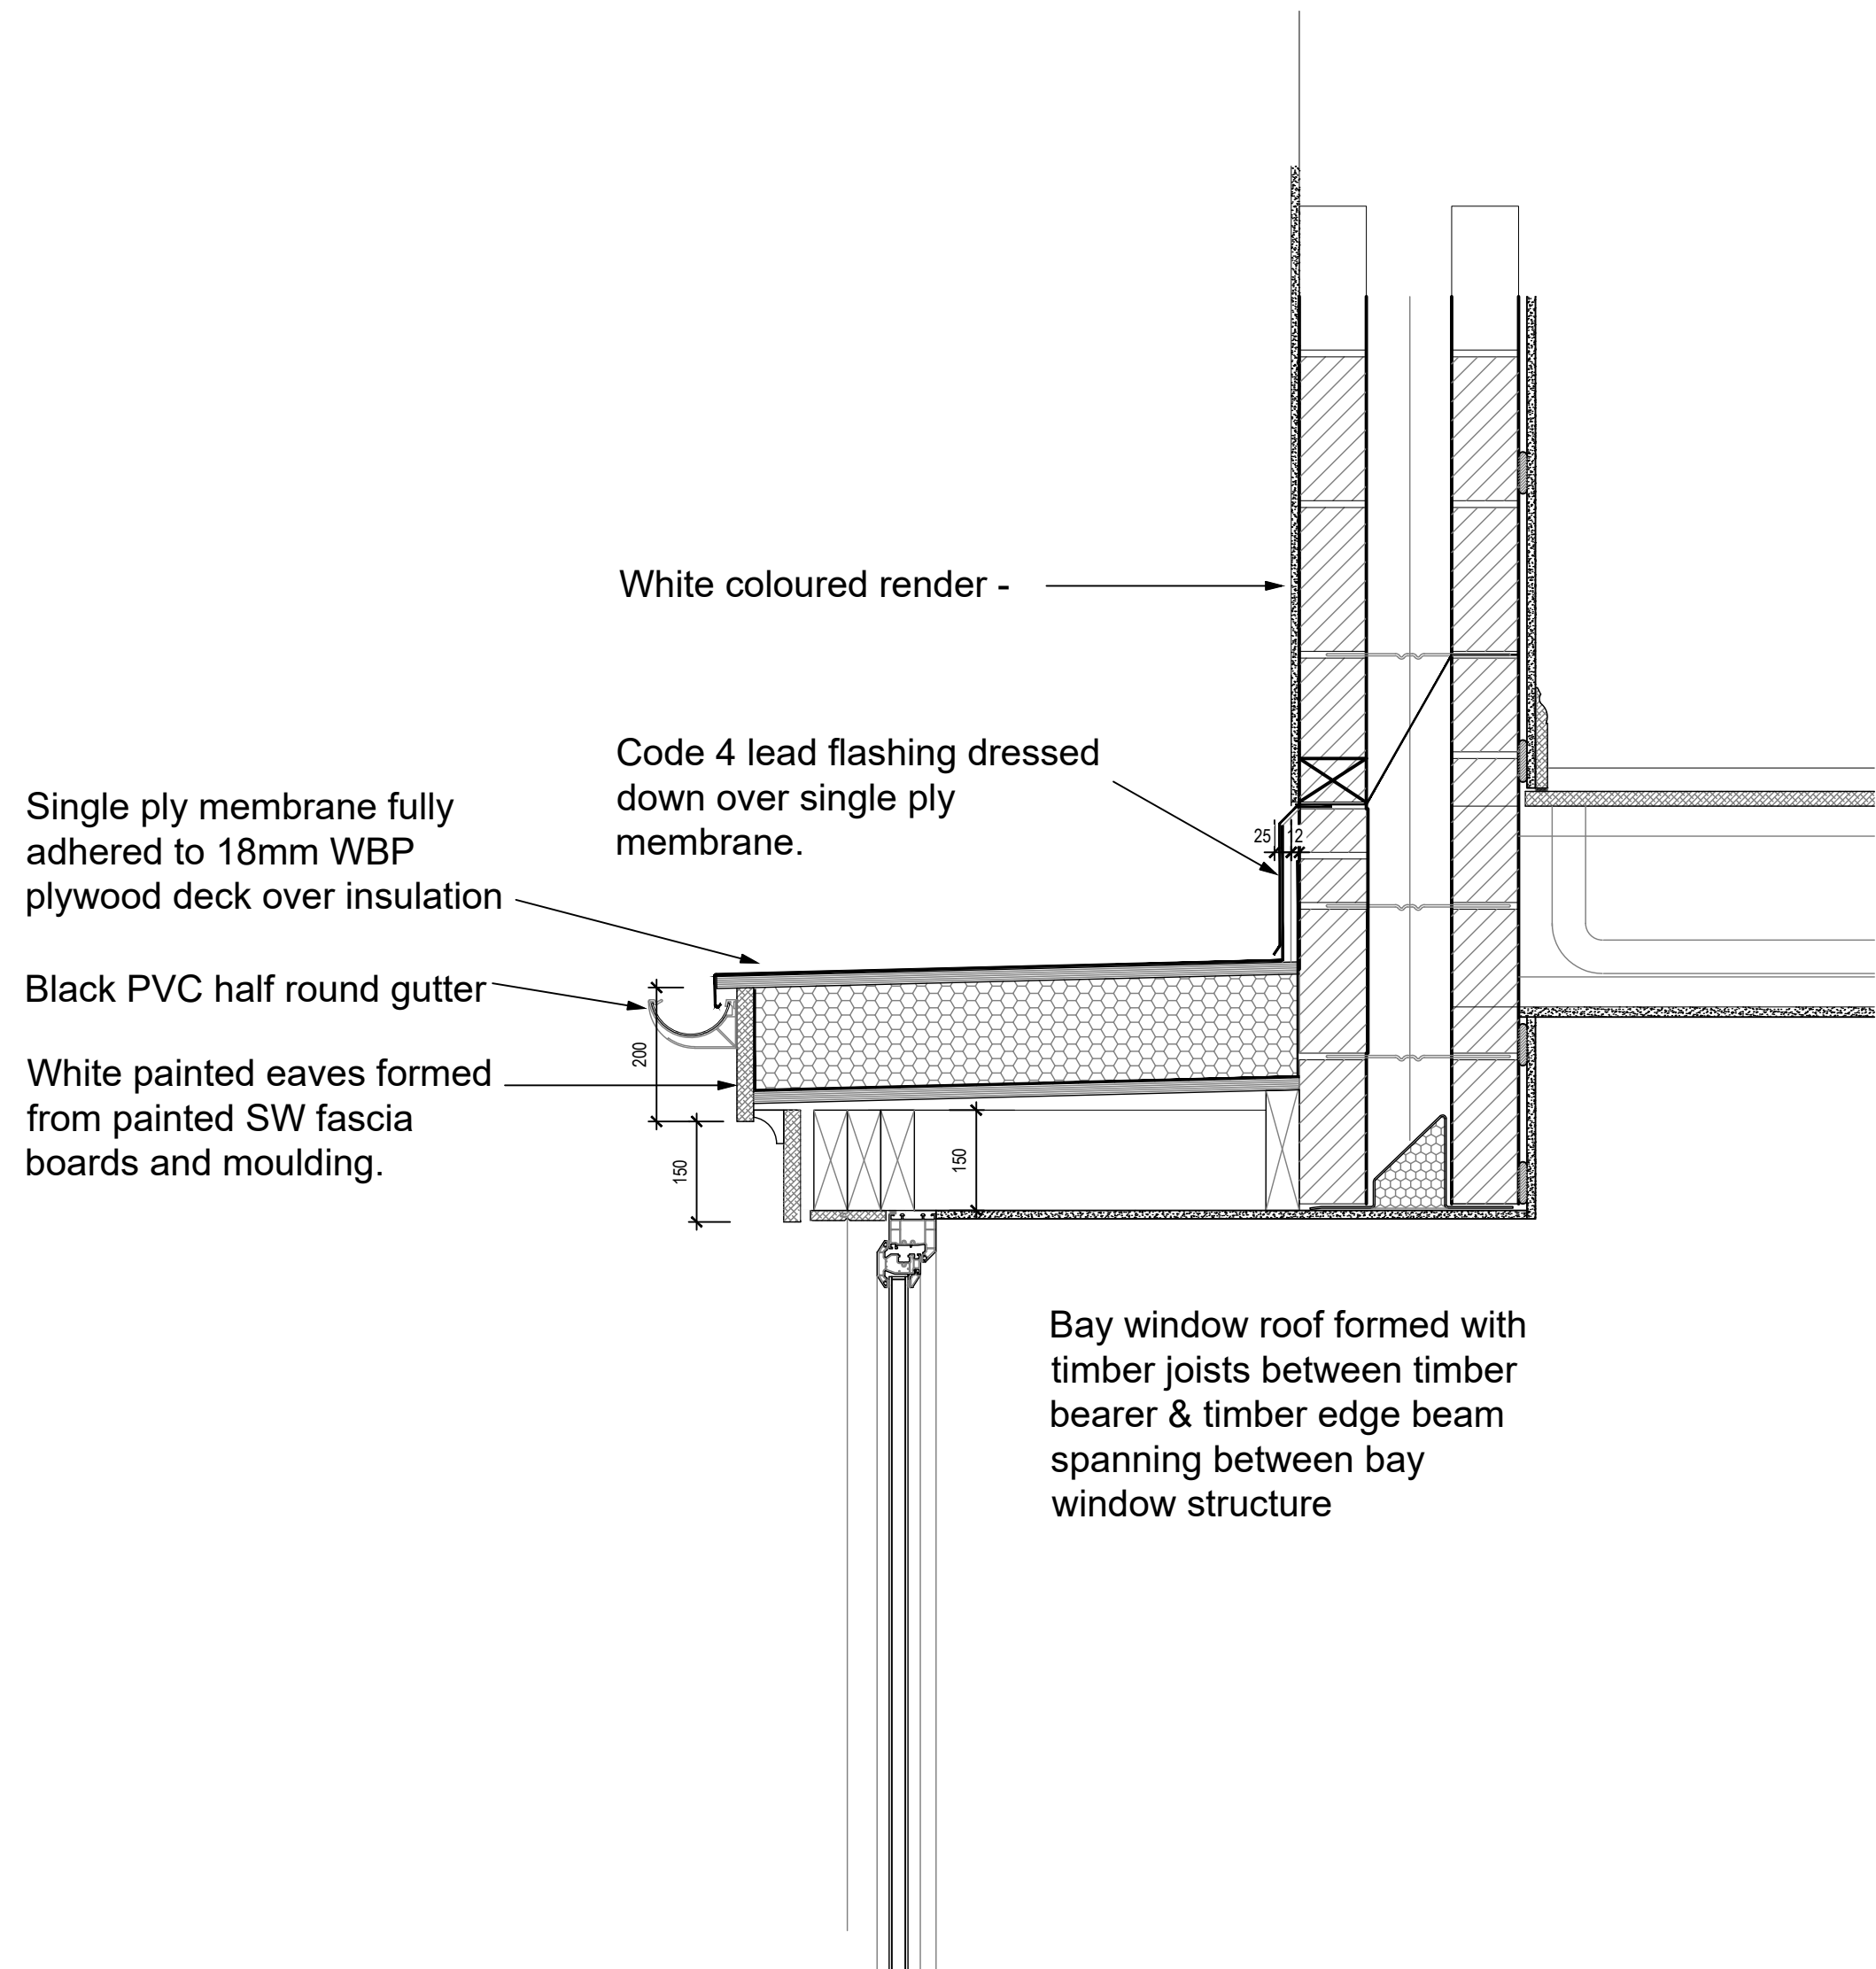

BAY WINDOW ROOF - 1:10

Client:
MT PROPERTIES

Site Address:
**24 ROYAL GEORGE ROAD,
BURGESS HILL
RHI5 9SE**

Description:
DORMER AND BAY DETAILS

Drawing Number: RGR-25-T-002

Date: 20.5.25 Scale: 1:10@A1

Status:
PLANNING

Drawn: AS Checked: AS



THIS DRAWING IS THE COPYRIGHT OF HILLS ARCHITECTURAL DESIGN
MUST NOT BE USED IN CONJUNCTION WITH ANY OTHER
PROJECT WITHOUT WRITTEN CONSENT