


THIS DRAWING MUST NOT BE SCALED.
PRIOR TO THE COMMENCEMENT OF ANY WORKS, THE BUILDER IS TO CHECK AND/OR DETERMINE ALL CONSTRUCTION DETAILS, INCLUDING CHECKING EXISTING SITE LEVELS AND DIMENSIONS. THE DRAWING IS TO BE READ IN CONJUNCTION WITH ALL OTHER PROJECT DRAWINGS, CONSTRUCTION NOTES AND/OR PROJECT SPECIFICATION. ALL DISCREPANCIES SHOULD BE REPORTED IMMEDIATELY.

Rev.	Date	Details	Drawn

Materials

- ① White Render. Any repairs to match existing.
- ② PVC vertical sash window to match existing refer to brochure
- ③ White painted timber fascia
- ④ Black half round PVC rainwater goods
- ⑤ Existing tiled roof. Any repairs to match existing.
- ⑥ Automatic opening vent
- ⑦ Existing rooflight to remain. If rooflight requires replacing it will be replaced with a Velux Conservation rooflight
- ⑧ TWS Composite door - Style Cheltenham Colour Black
- ⑨ TWS Composite door - Style Sandown Colour Black
- ⑩ White T&G cladding
- ⑪ White PVC fascia and bargeboard

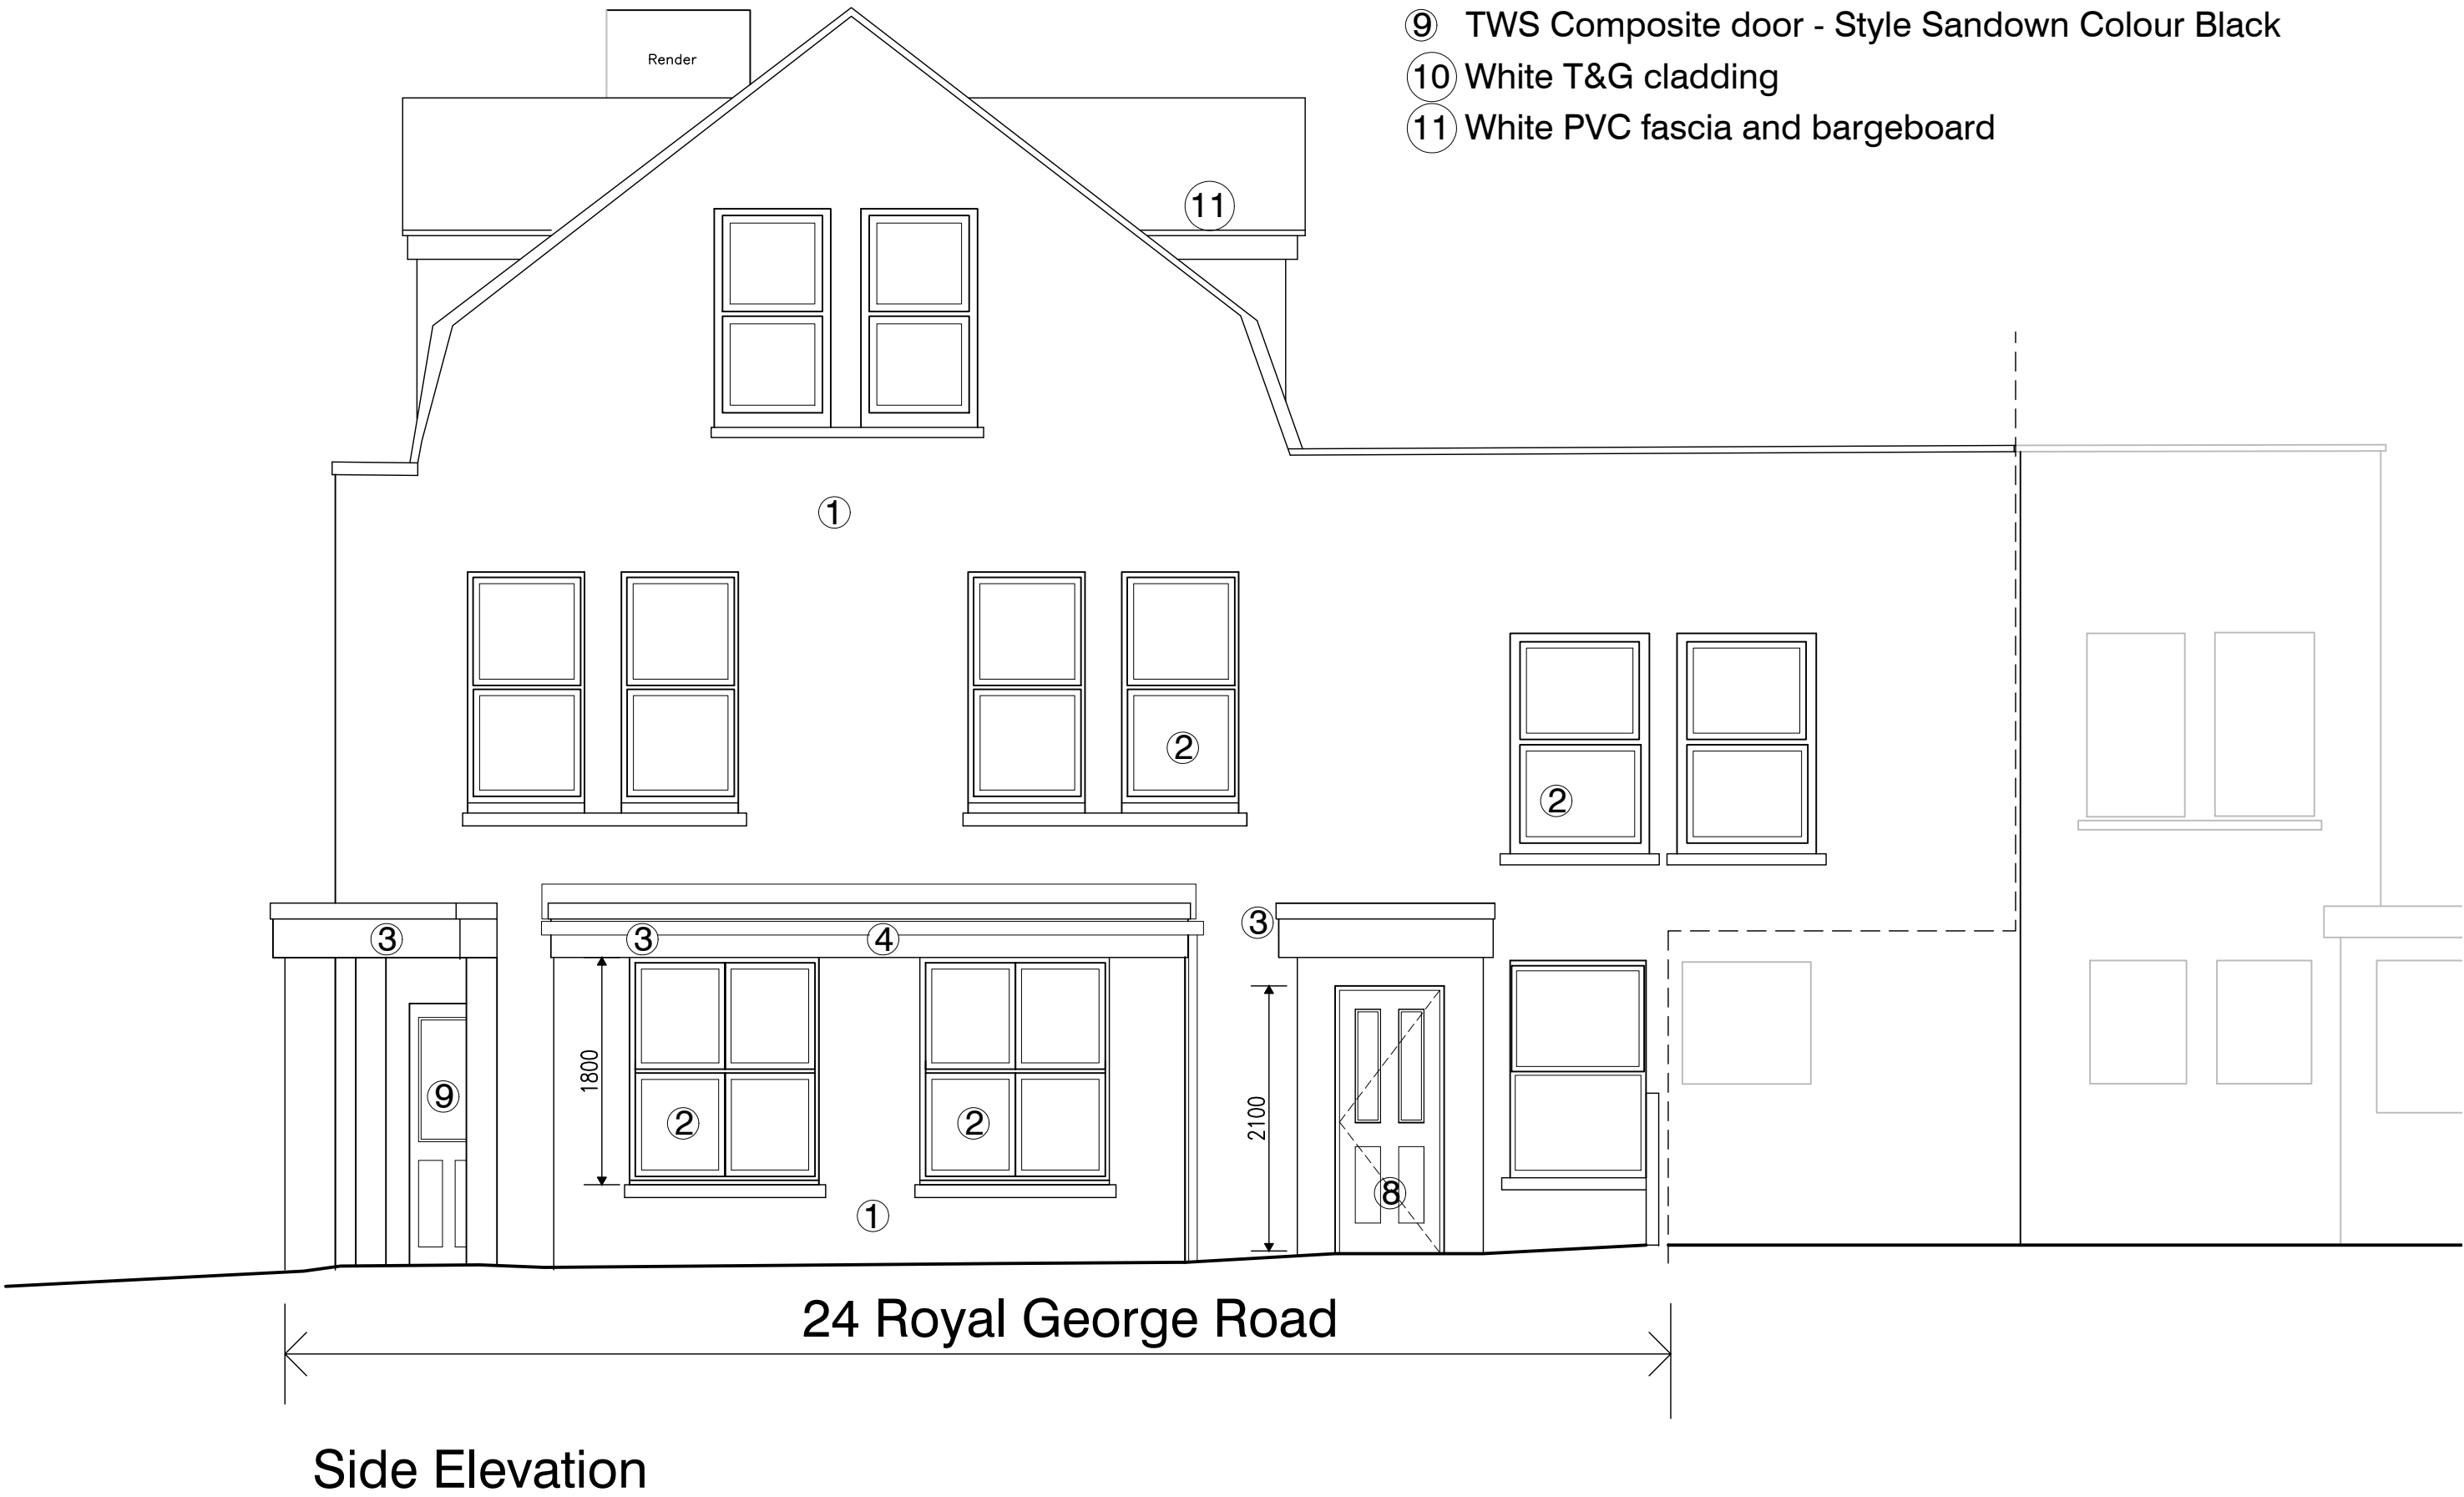

Client:
MT PROPERTIES

Site Address:
**24 ROYAL GEORGE ROAD,
BURGESS HILL
RH15 9SE**

Description:
**EXTERNAL MATERIALS -
ELEVATIONS**

Drawing Number: RGR-25-T-001

Date: 20.5.25 Scale: 1:50@A1

Status:
PLANNING

Drawn: AS Checked: AS



THIS DRAWING IS THE COPYRIGHT OF HILLS ARCHITECTURAL DESIGN
MUST NOT BE USED IN CONJUNCTION WITH ANY OTHER
PROJECT WITHOUT WRITTEN CONSENT