

NOTES

Do not scale from this drawing.


Any discrepancies should be reported immediately.

This drawing is copyright. It must not be reproduced or disclosed to third parties without our prior permission.



This drawing is to be read in conjunction with all relevant consultants, specialist manufacturers drawings and specifications.

Any surveyed information incorporated within this drawing cannot be guaranteed as accurate unless confirmed by fixed dimension.

All dimensions are in millimetres unless noted otherwise.

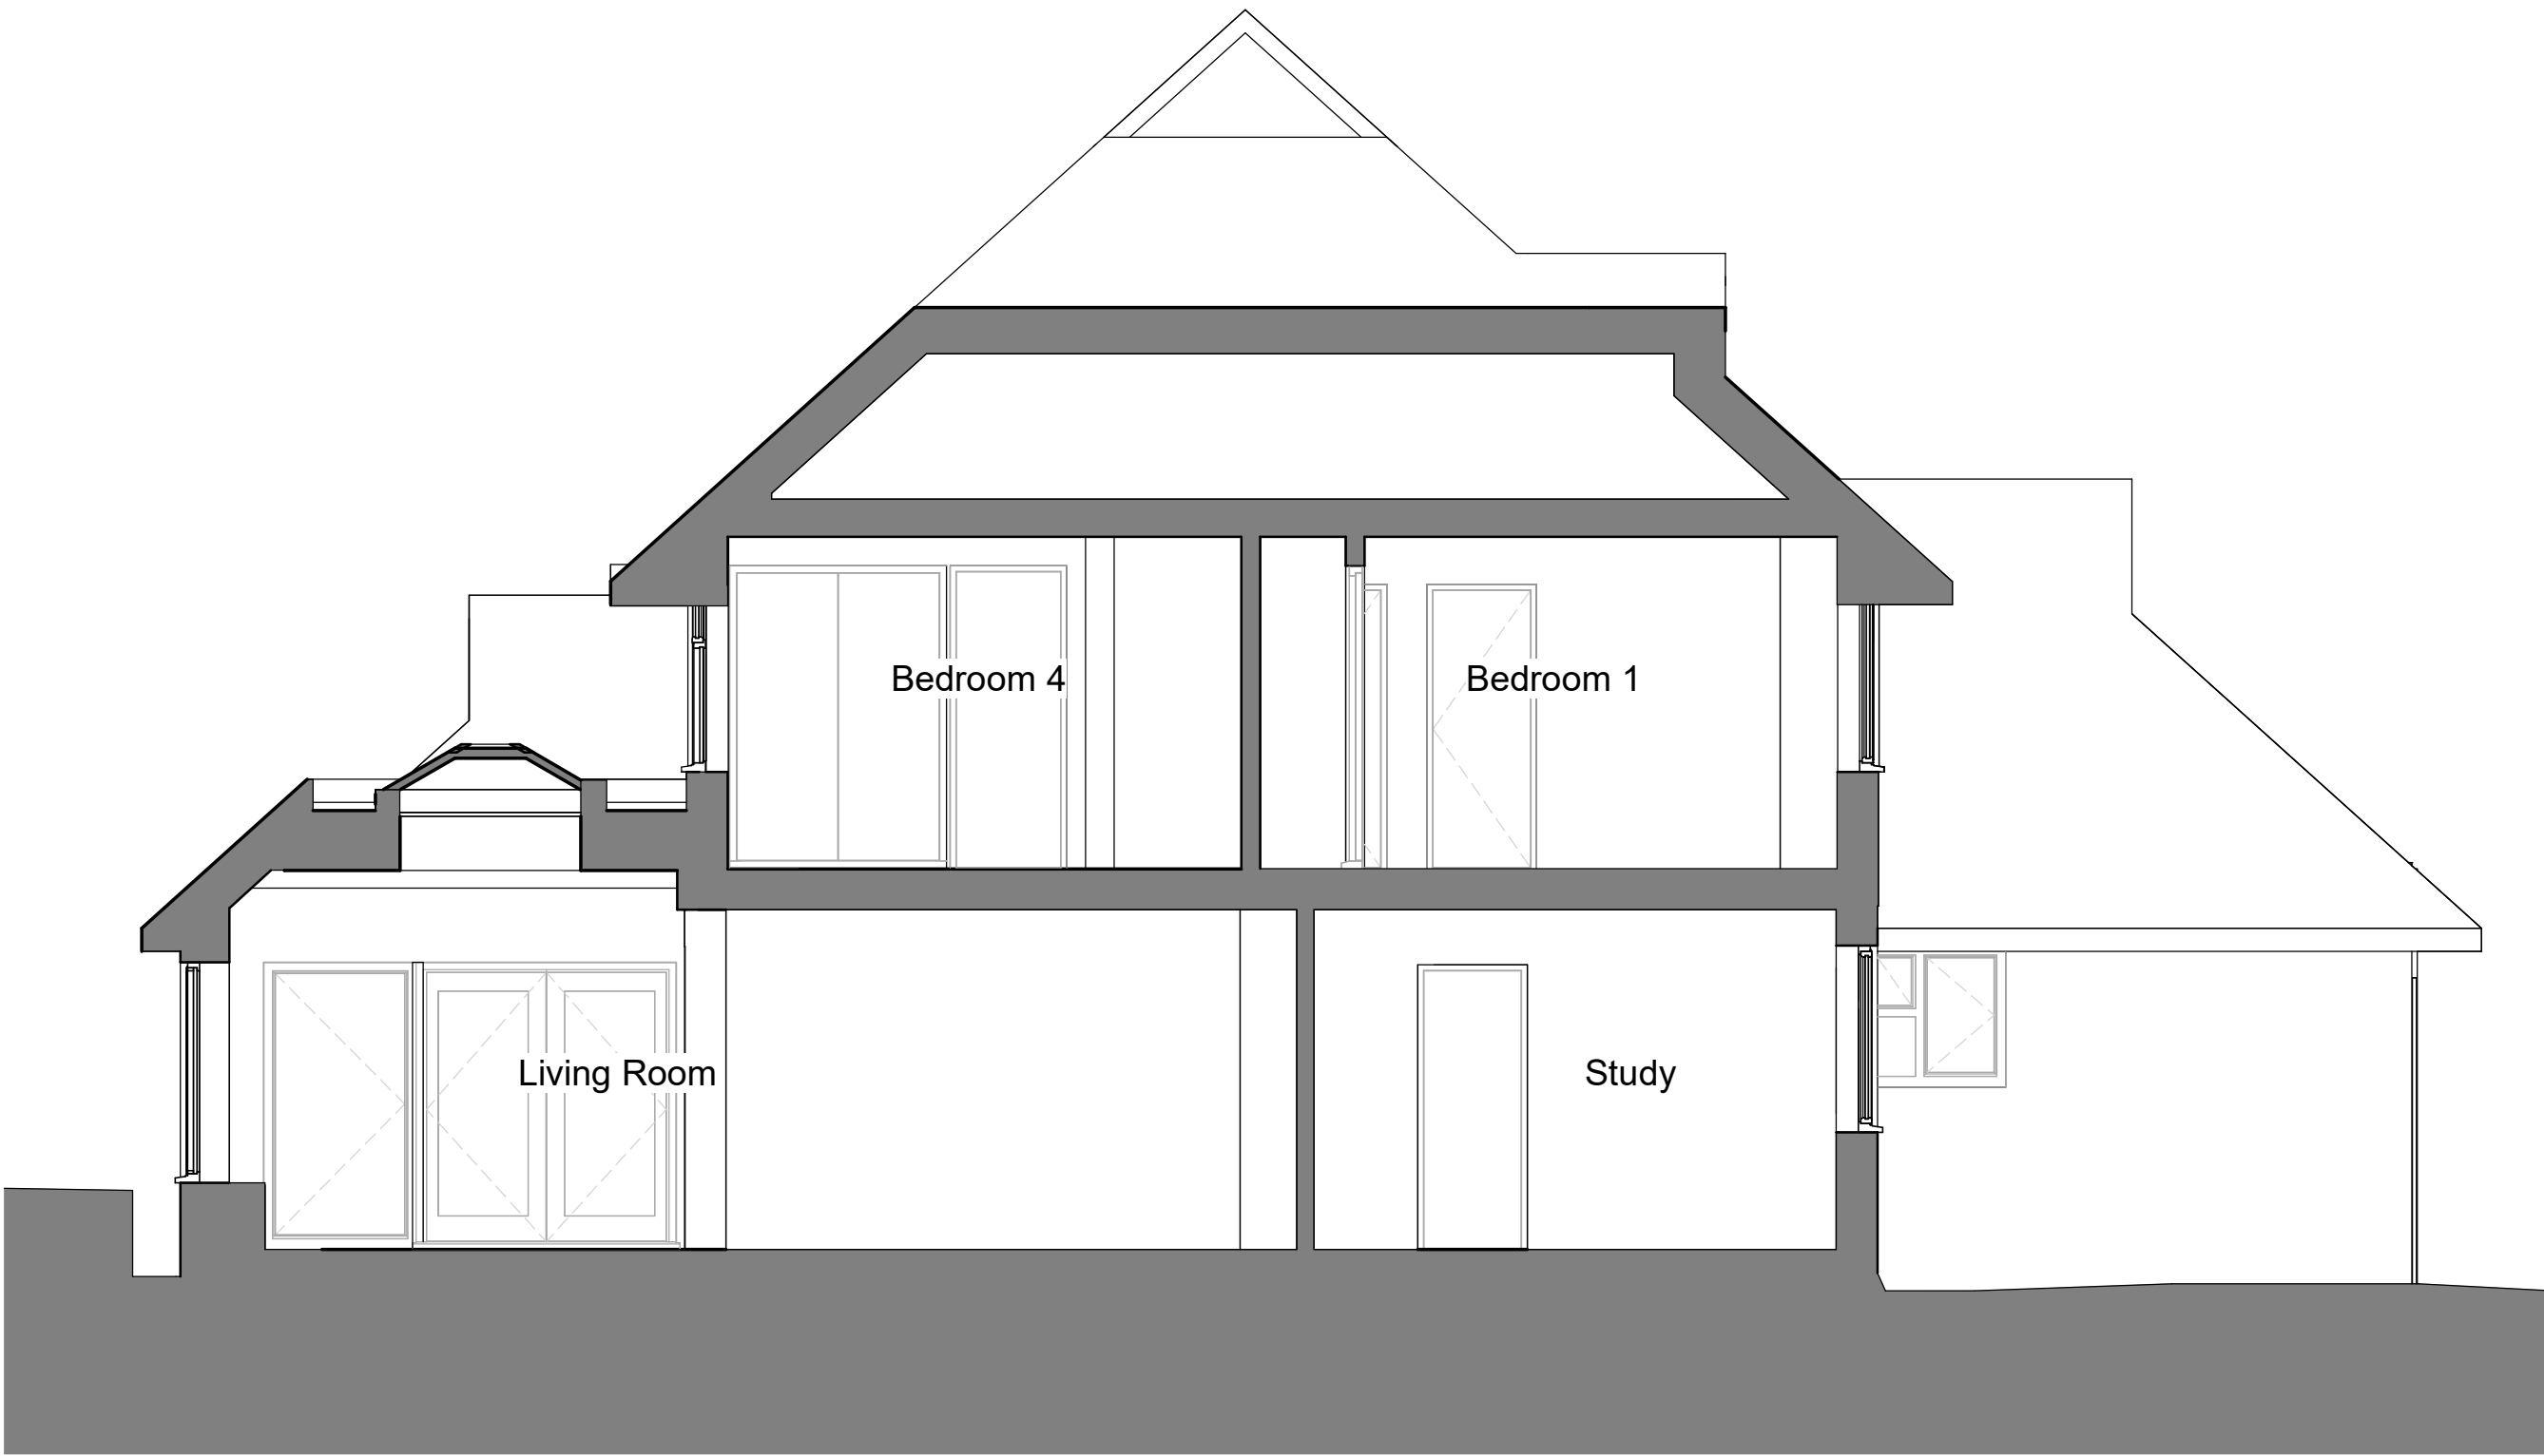

Section 1
1 : 50

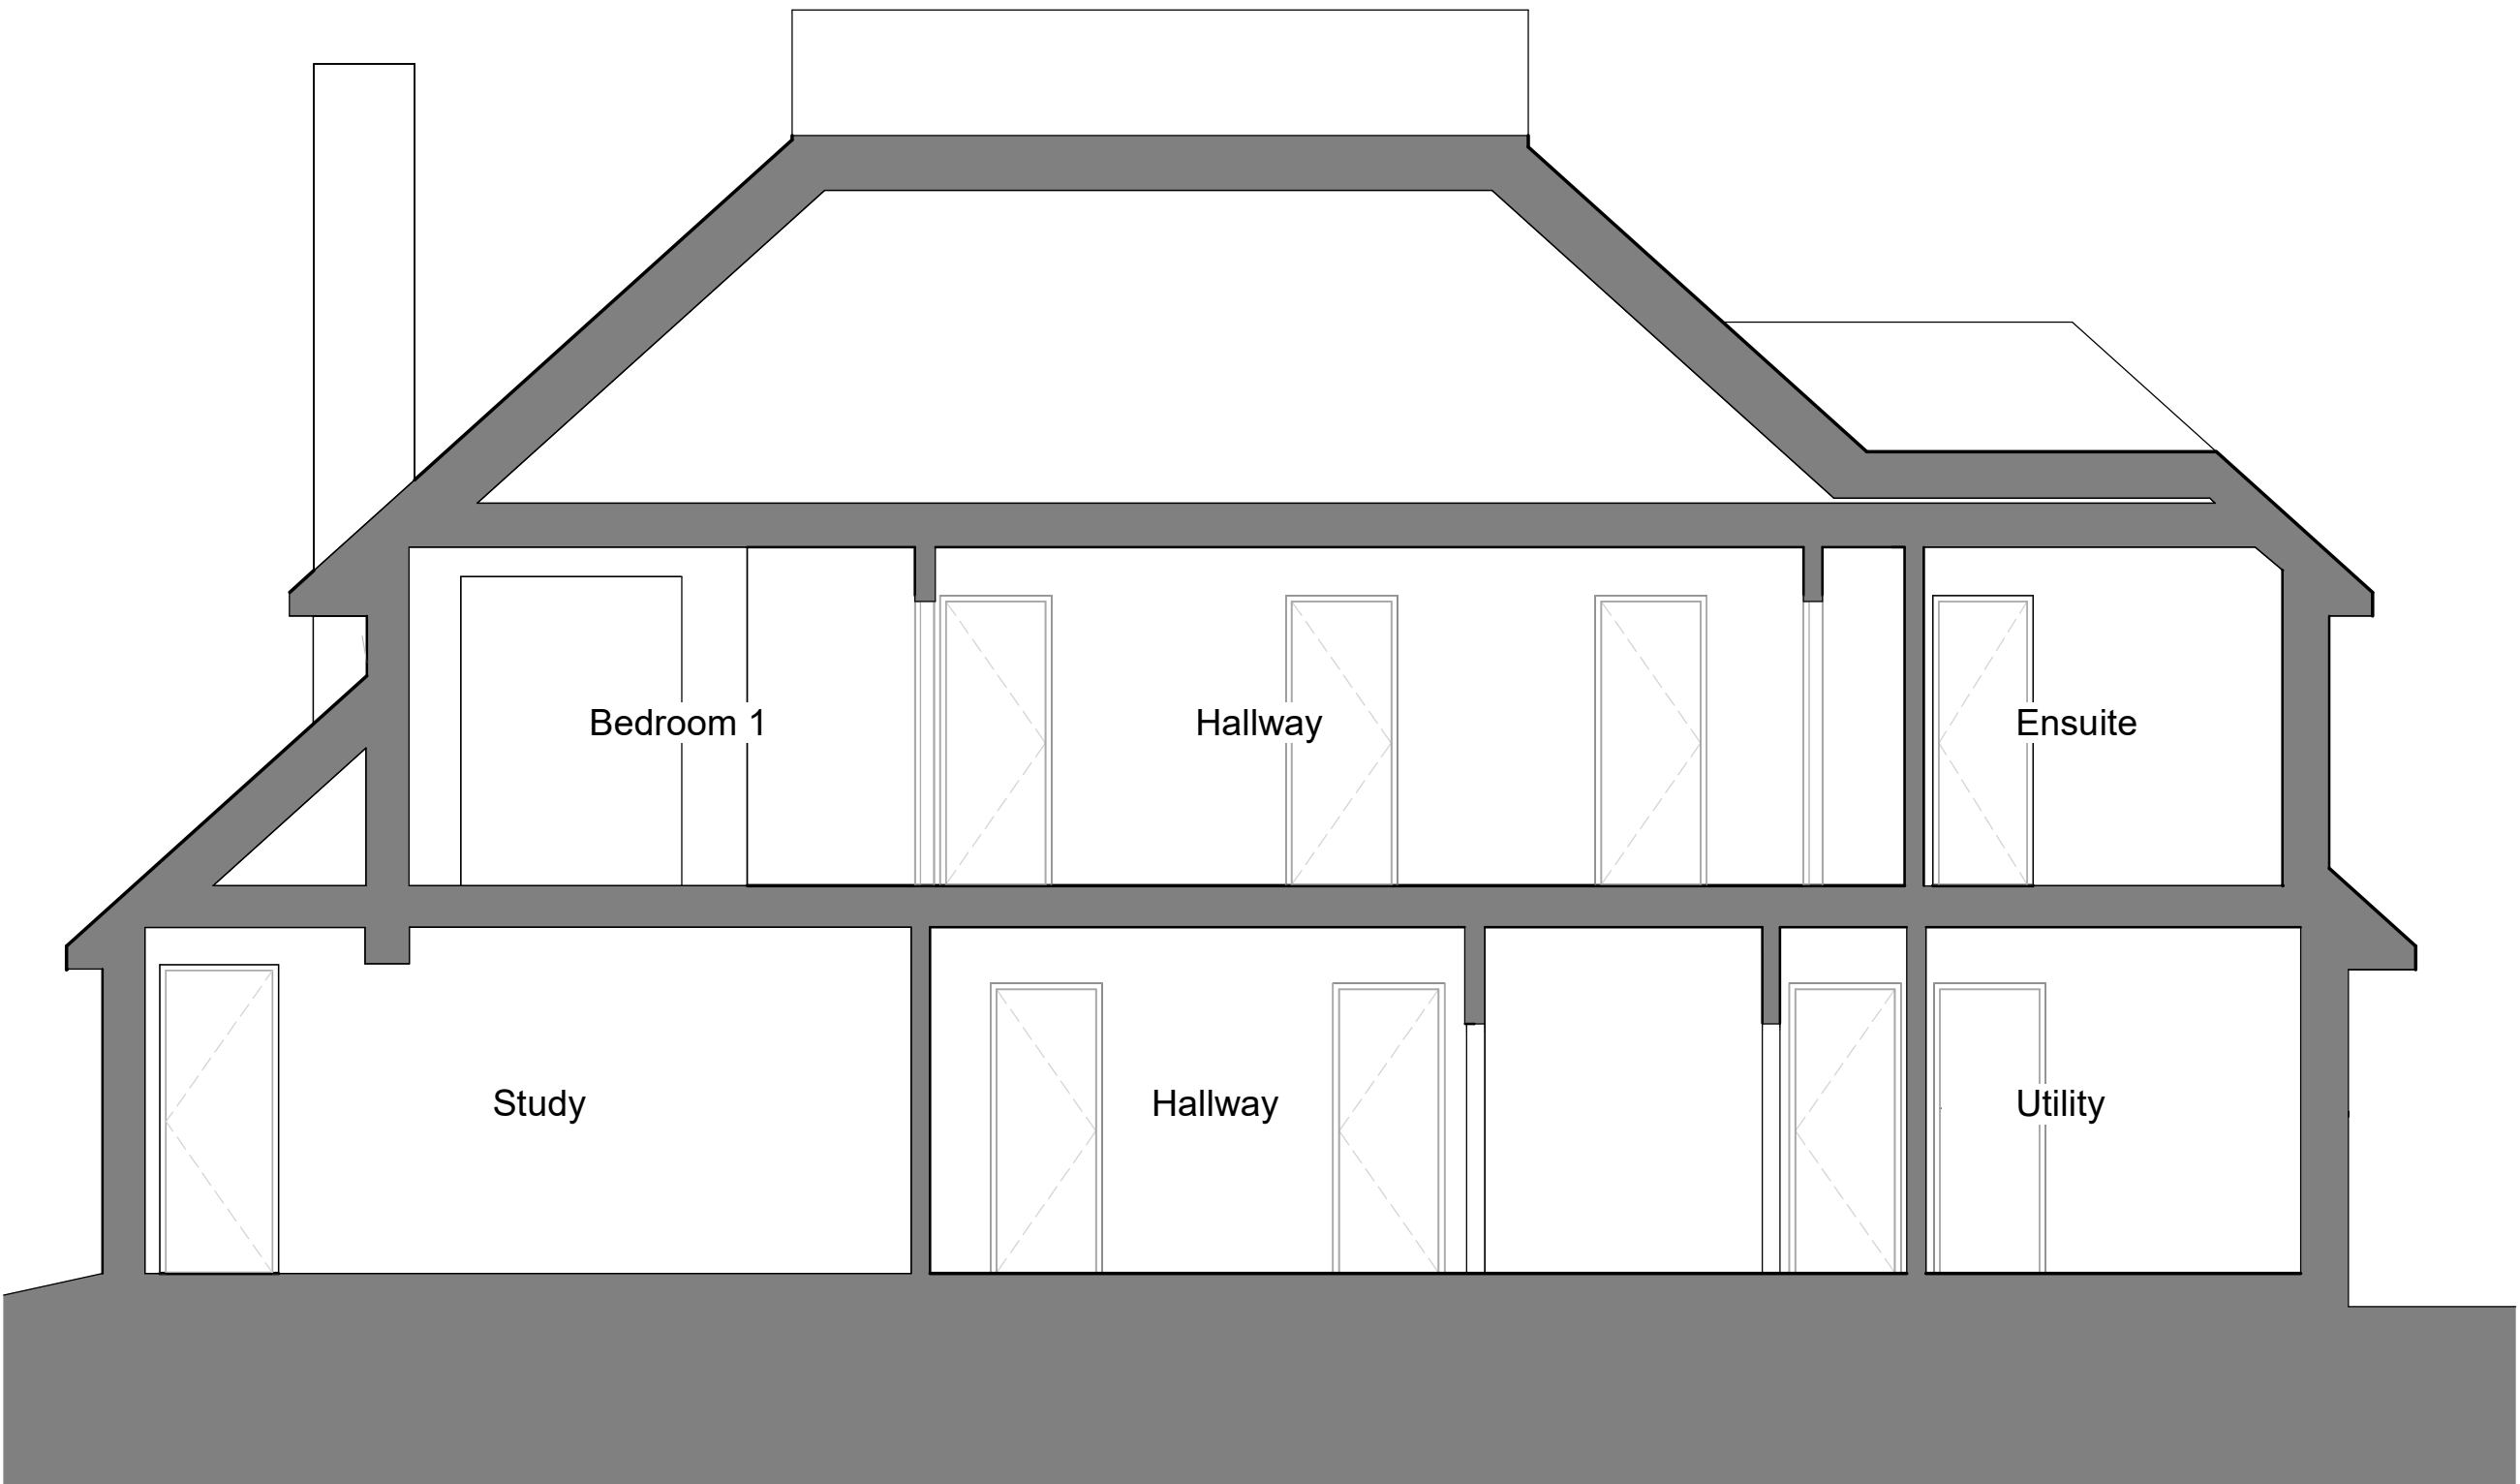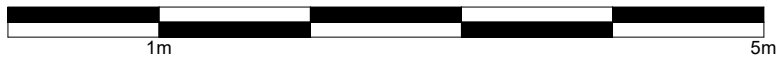

Section 2
1 : 50

2	16/05/2025	SC	Updating to show tree removed
1	25/04/2025	SC	Positioning tree

Rev	Date	Author	Revision Description
dwelling architecture + design studio@dwellingarchitecture.com www.dwellingarchitecture.com Tel: 01444 831 800			
Drawing Status			
PLANNING			
Client			
Rev Dr & Mr Currer			
Project			
Extension and Alterations Yeoveny House, Cuckfield Lane, Warninglid			
Title			
Sections as Proposed			
Dwg. 1401 GA 11 Rev. 2			
Job No.	Date	Scale	Drawn
1401	23/04/25	1 : 50	SC
Checked	JSR		