

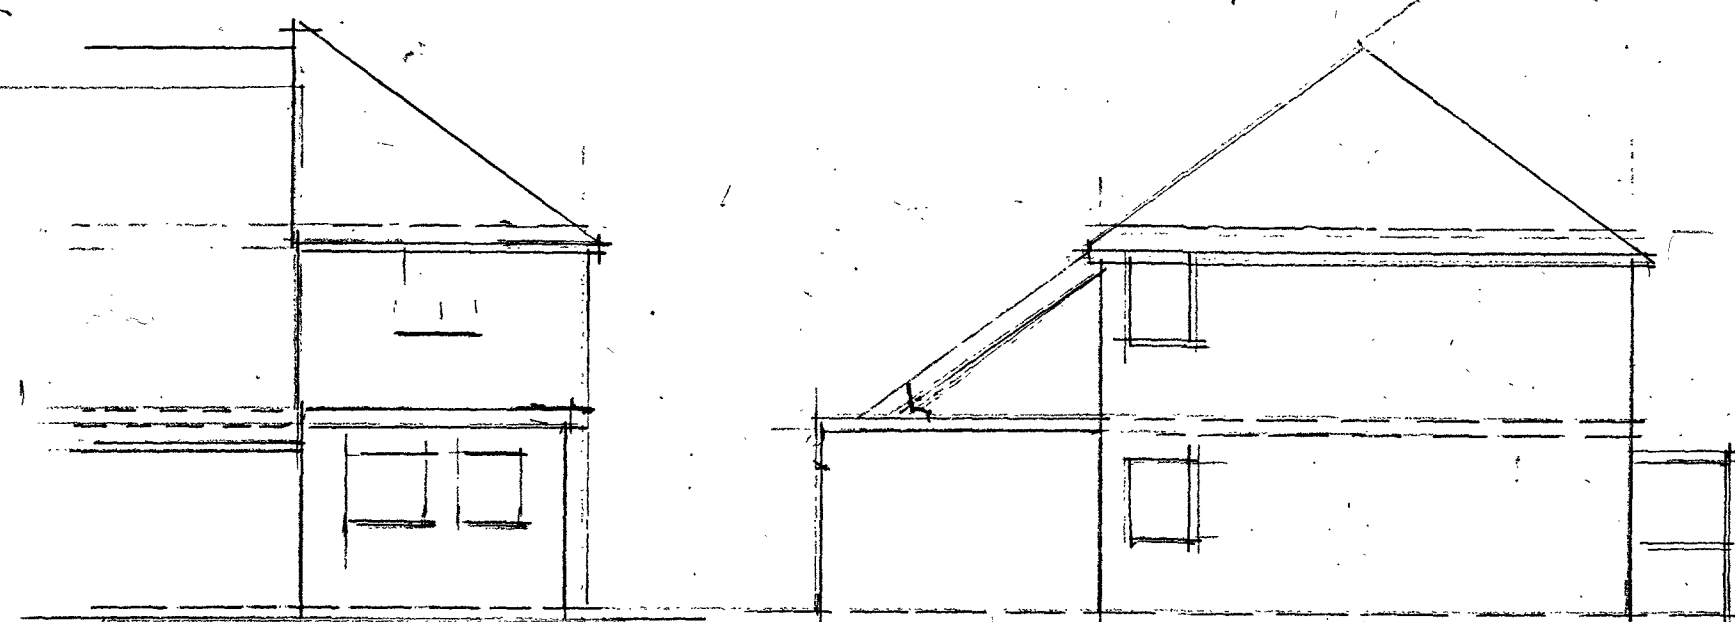


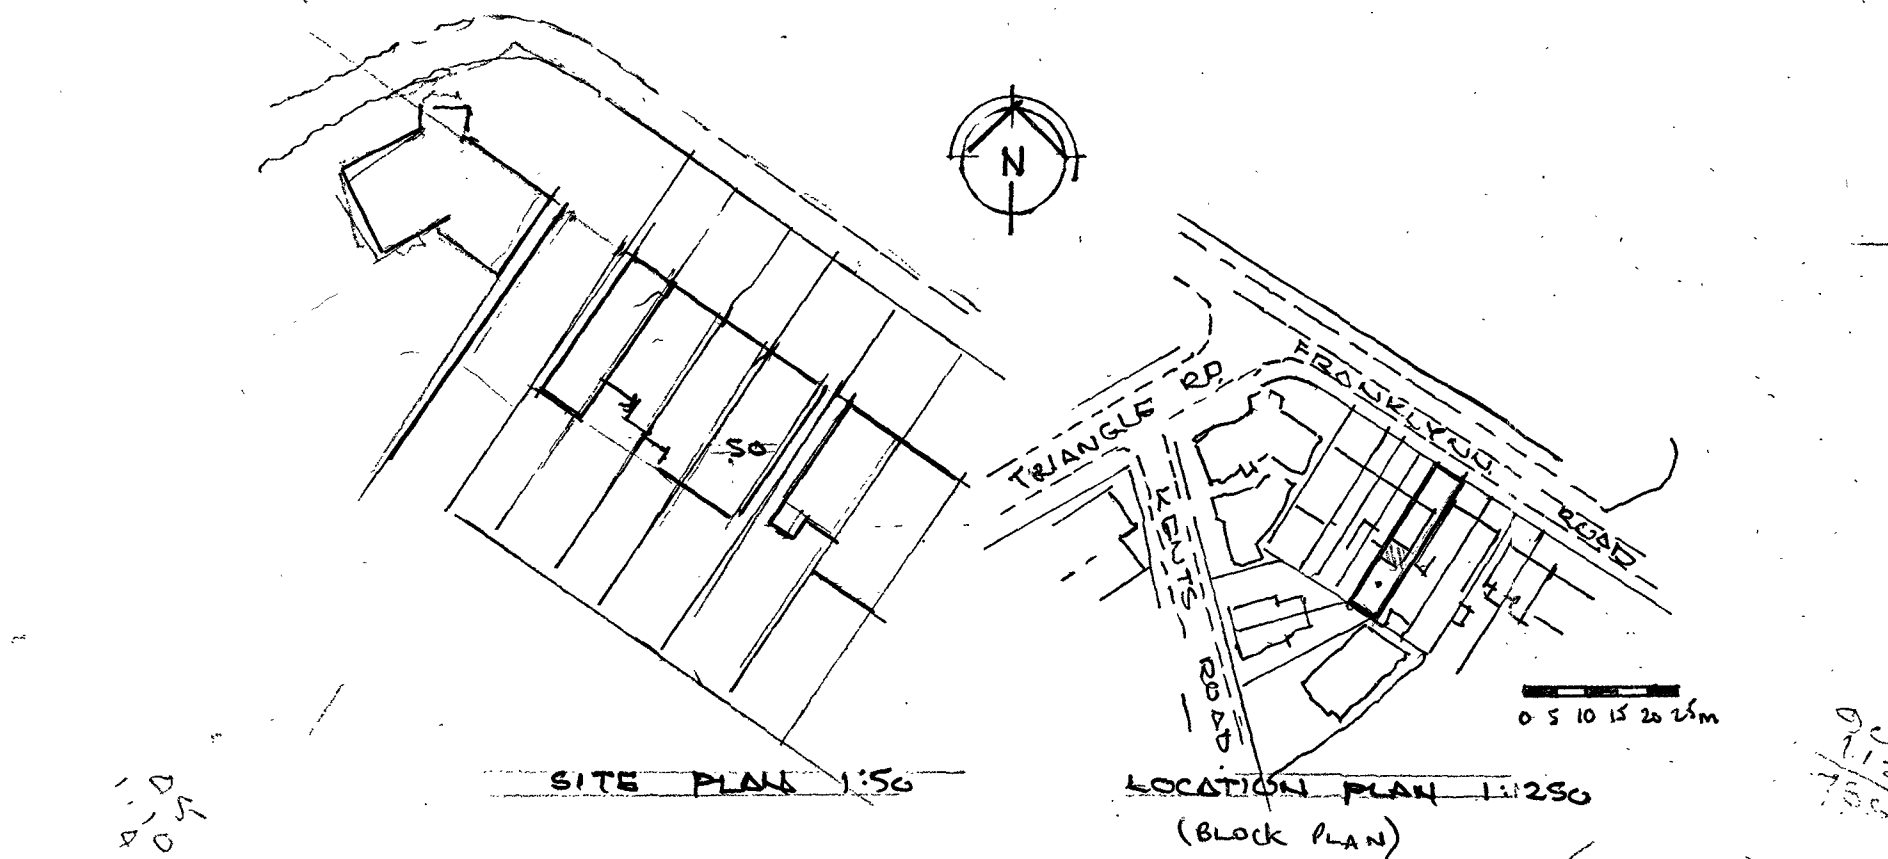

REAR ELEVATION
EXISTING

FLANK ELEVATION

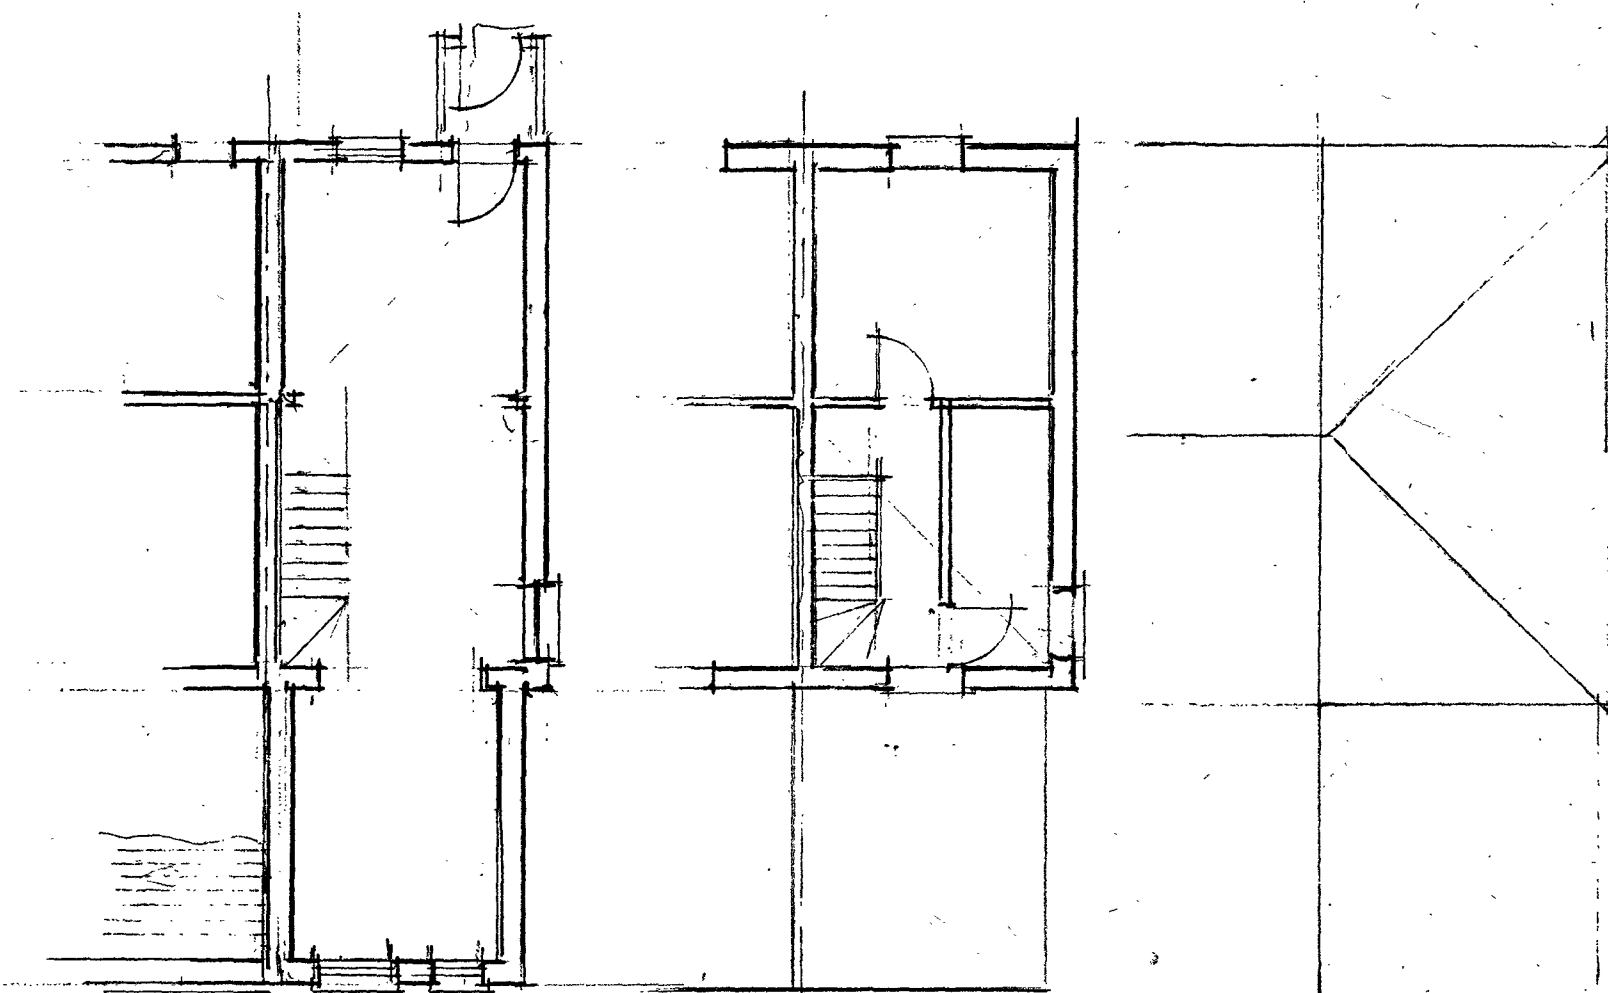


GRD. FLR PLAN

1st FLR PLAN

ROOF PLAN

PLANS/ELEVATIONS AS EXISTING.

1:100.

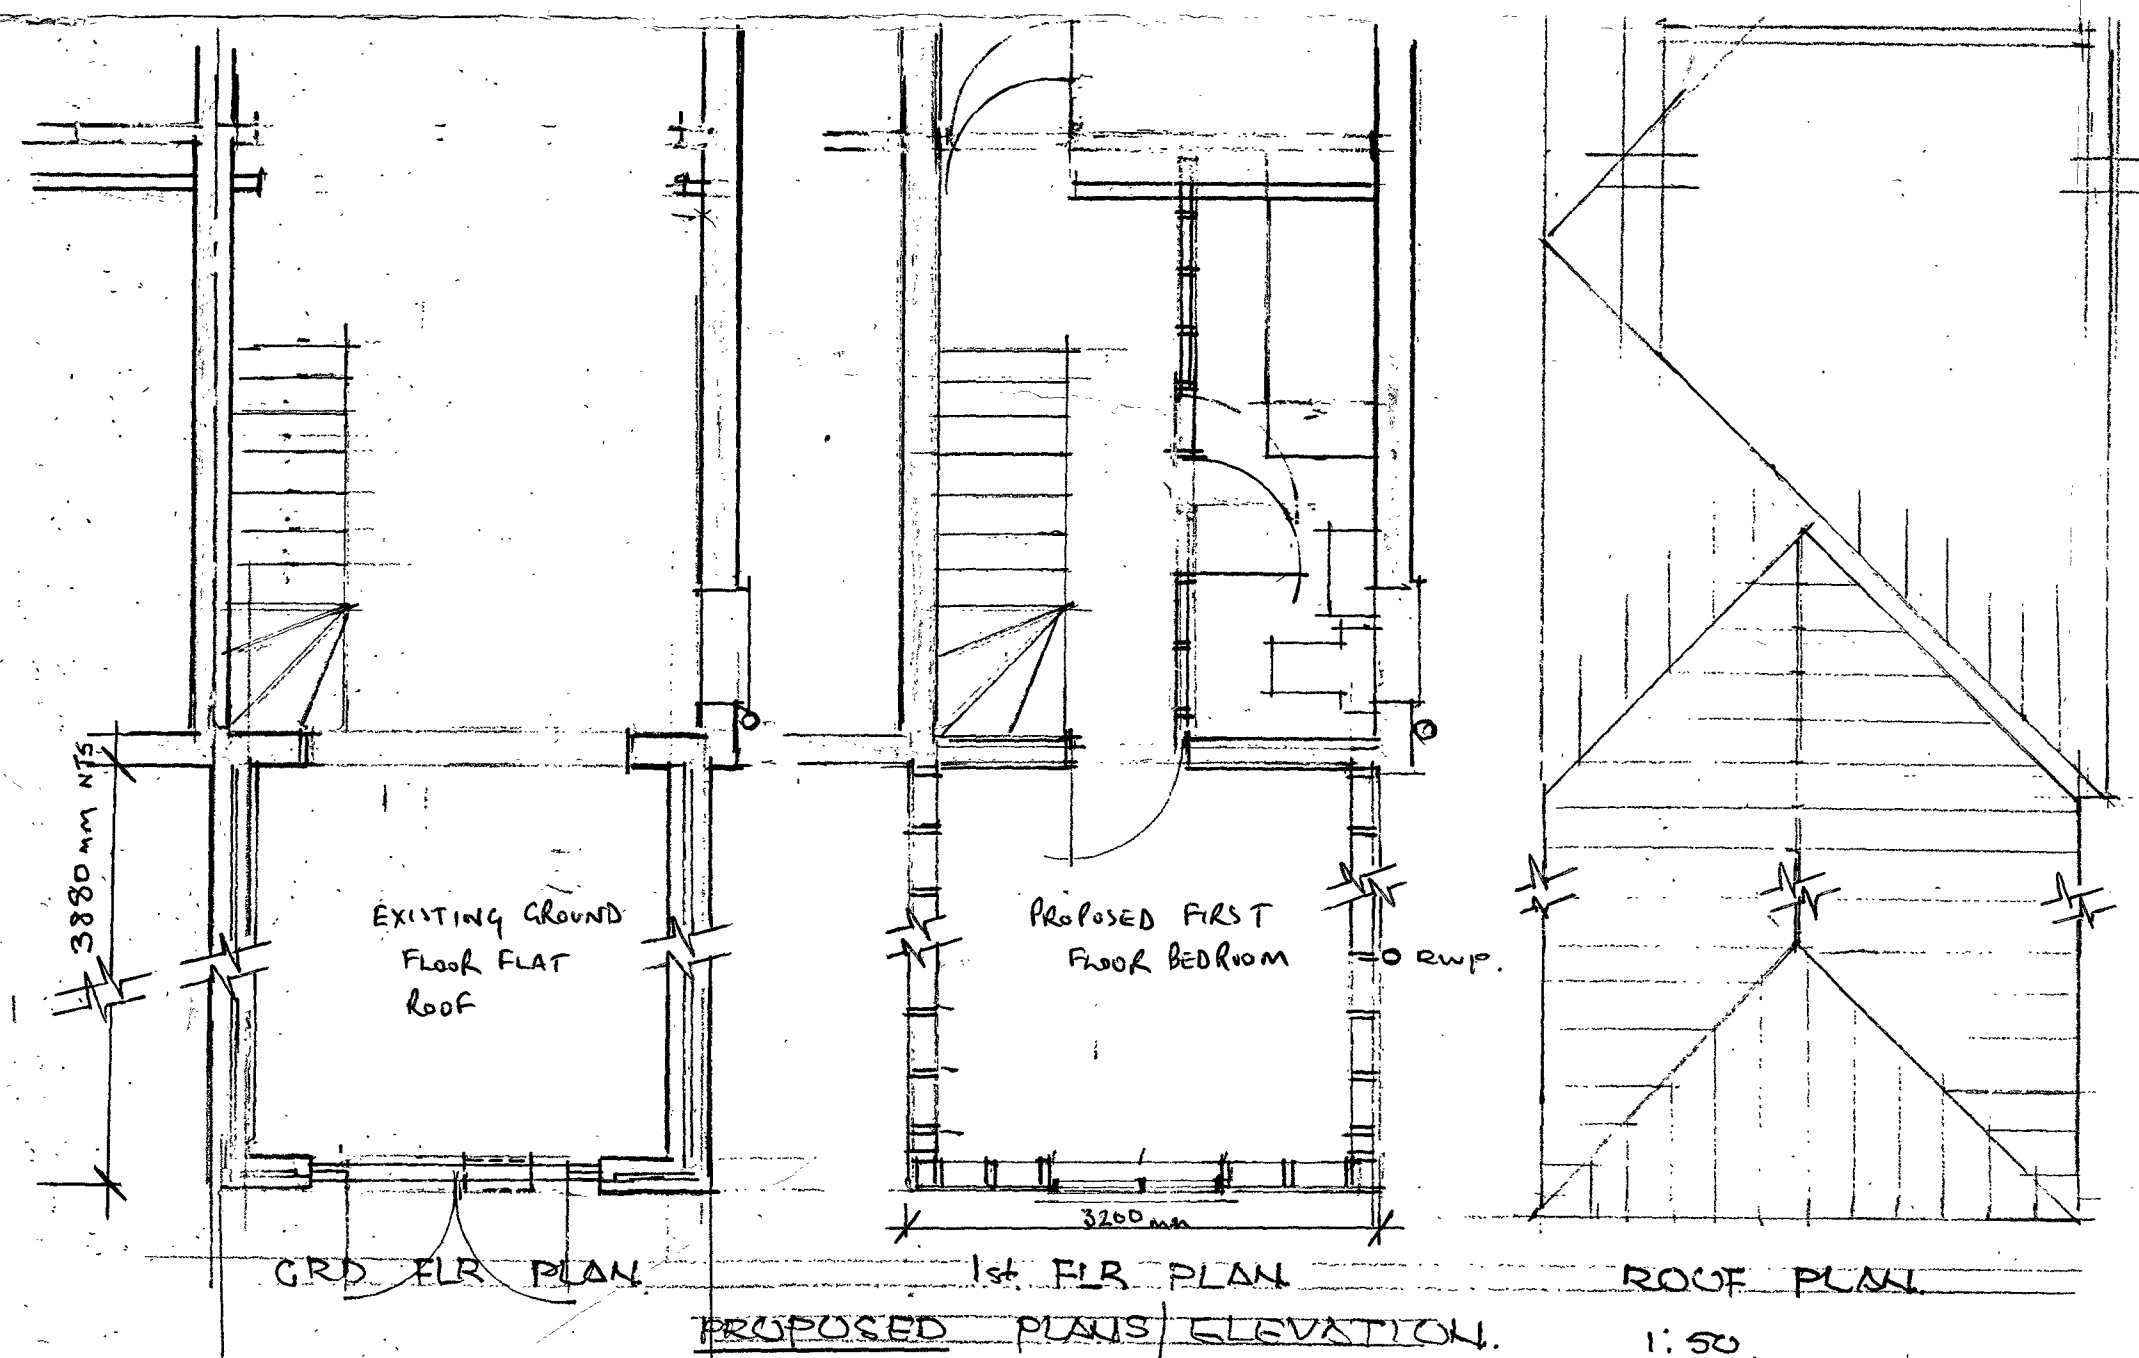

GRD. FLR PLAN

1st FLR PLAN

ROOF PLAN

PROPOSED PLANS/ELEVATION.

1:50.

PROPOSED 1st FLR REAR EXTENSION AT
50 FRANKLYNN ROAD, HAYWARDS HEALTH RHIG 4 DH.