




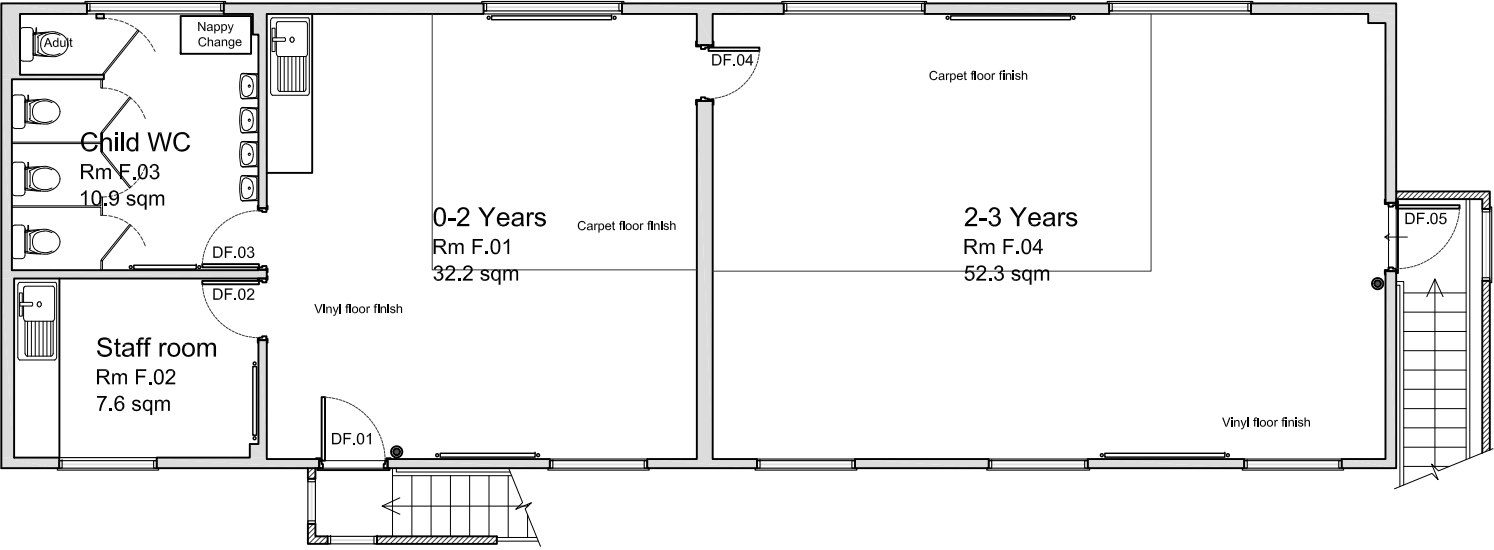

First Floor Plan

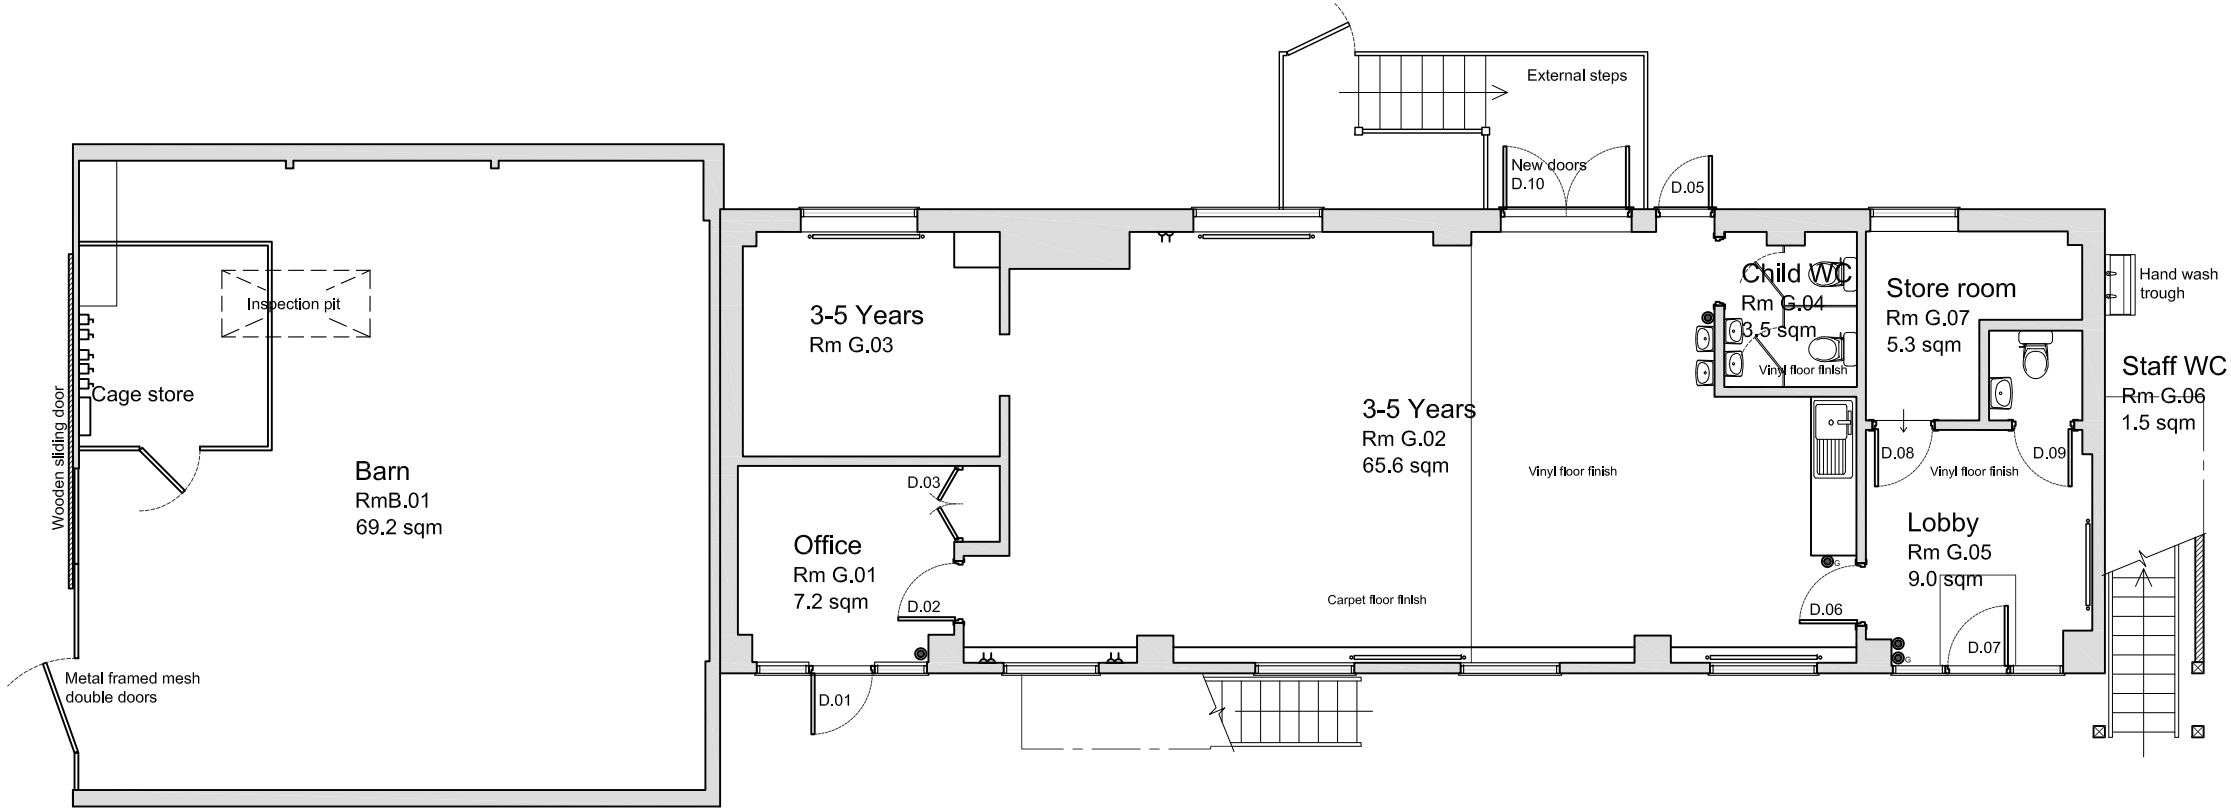

Ground Floor Plan

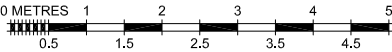

101.1

Site	Rose Cottage - 4626									Address	The Old Sawmills, Coyhold Lane,
Title	Existing Ground Floor Plan GA										Haywards Heath, West Sussex,
Drawn	SM	Date	12-08-24	Rev	06	Status	PRO	Scale	1:50		RH16 1XT